CONTRACT NO. 72829

| F.A. RTE. | SECTION | COUNTY | TOTAL SHEETS | SHEET NO. |
|---|---|---|---|---|
| 75 | 84-12; 11-3 | • | 729 | 521 |
| STA. 1442+00.00 | | TO STA. 1444+00.00 | | |
| FED. ROAD DIST. NO. 5 | ILLINOIS | FED. AID PROJECT | | |

• SANGAMON AND CHRISTIAN

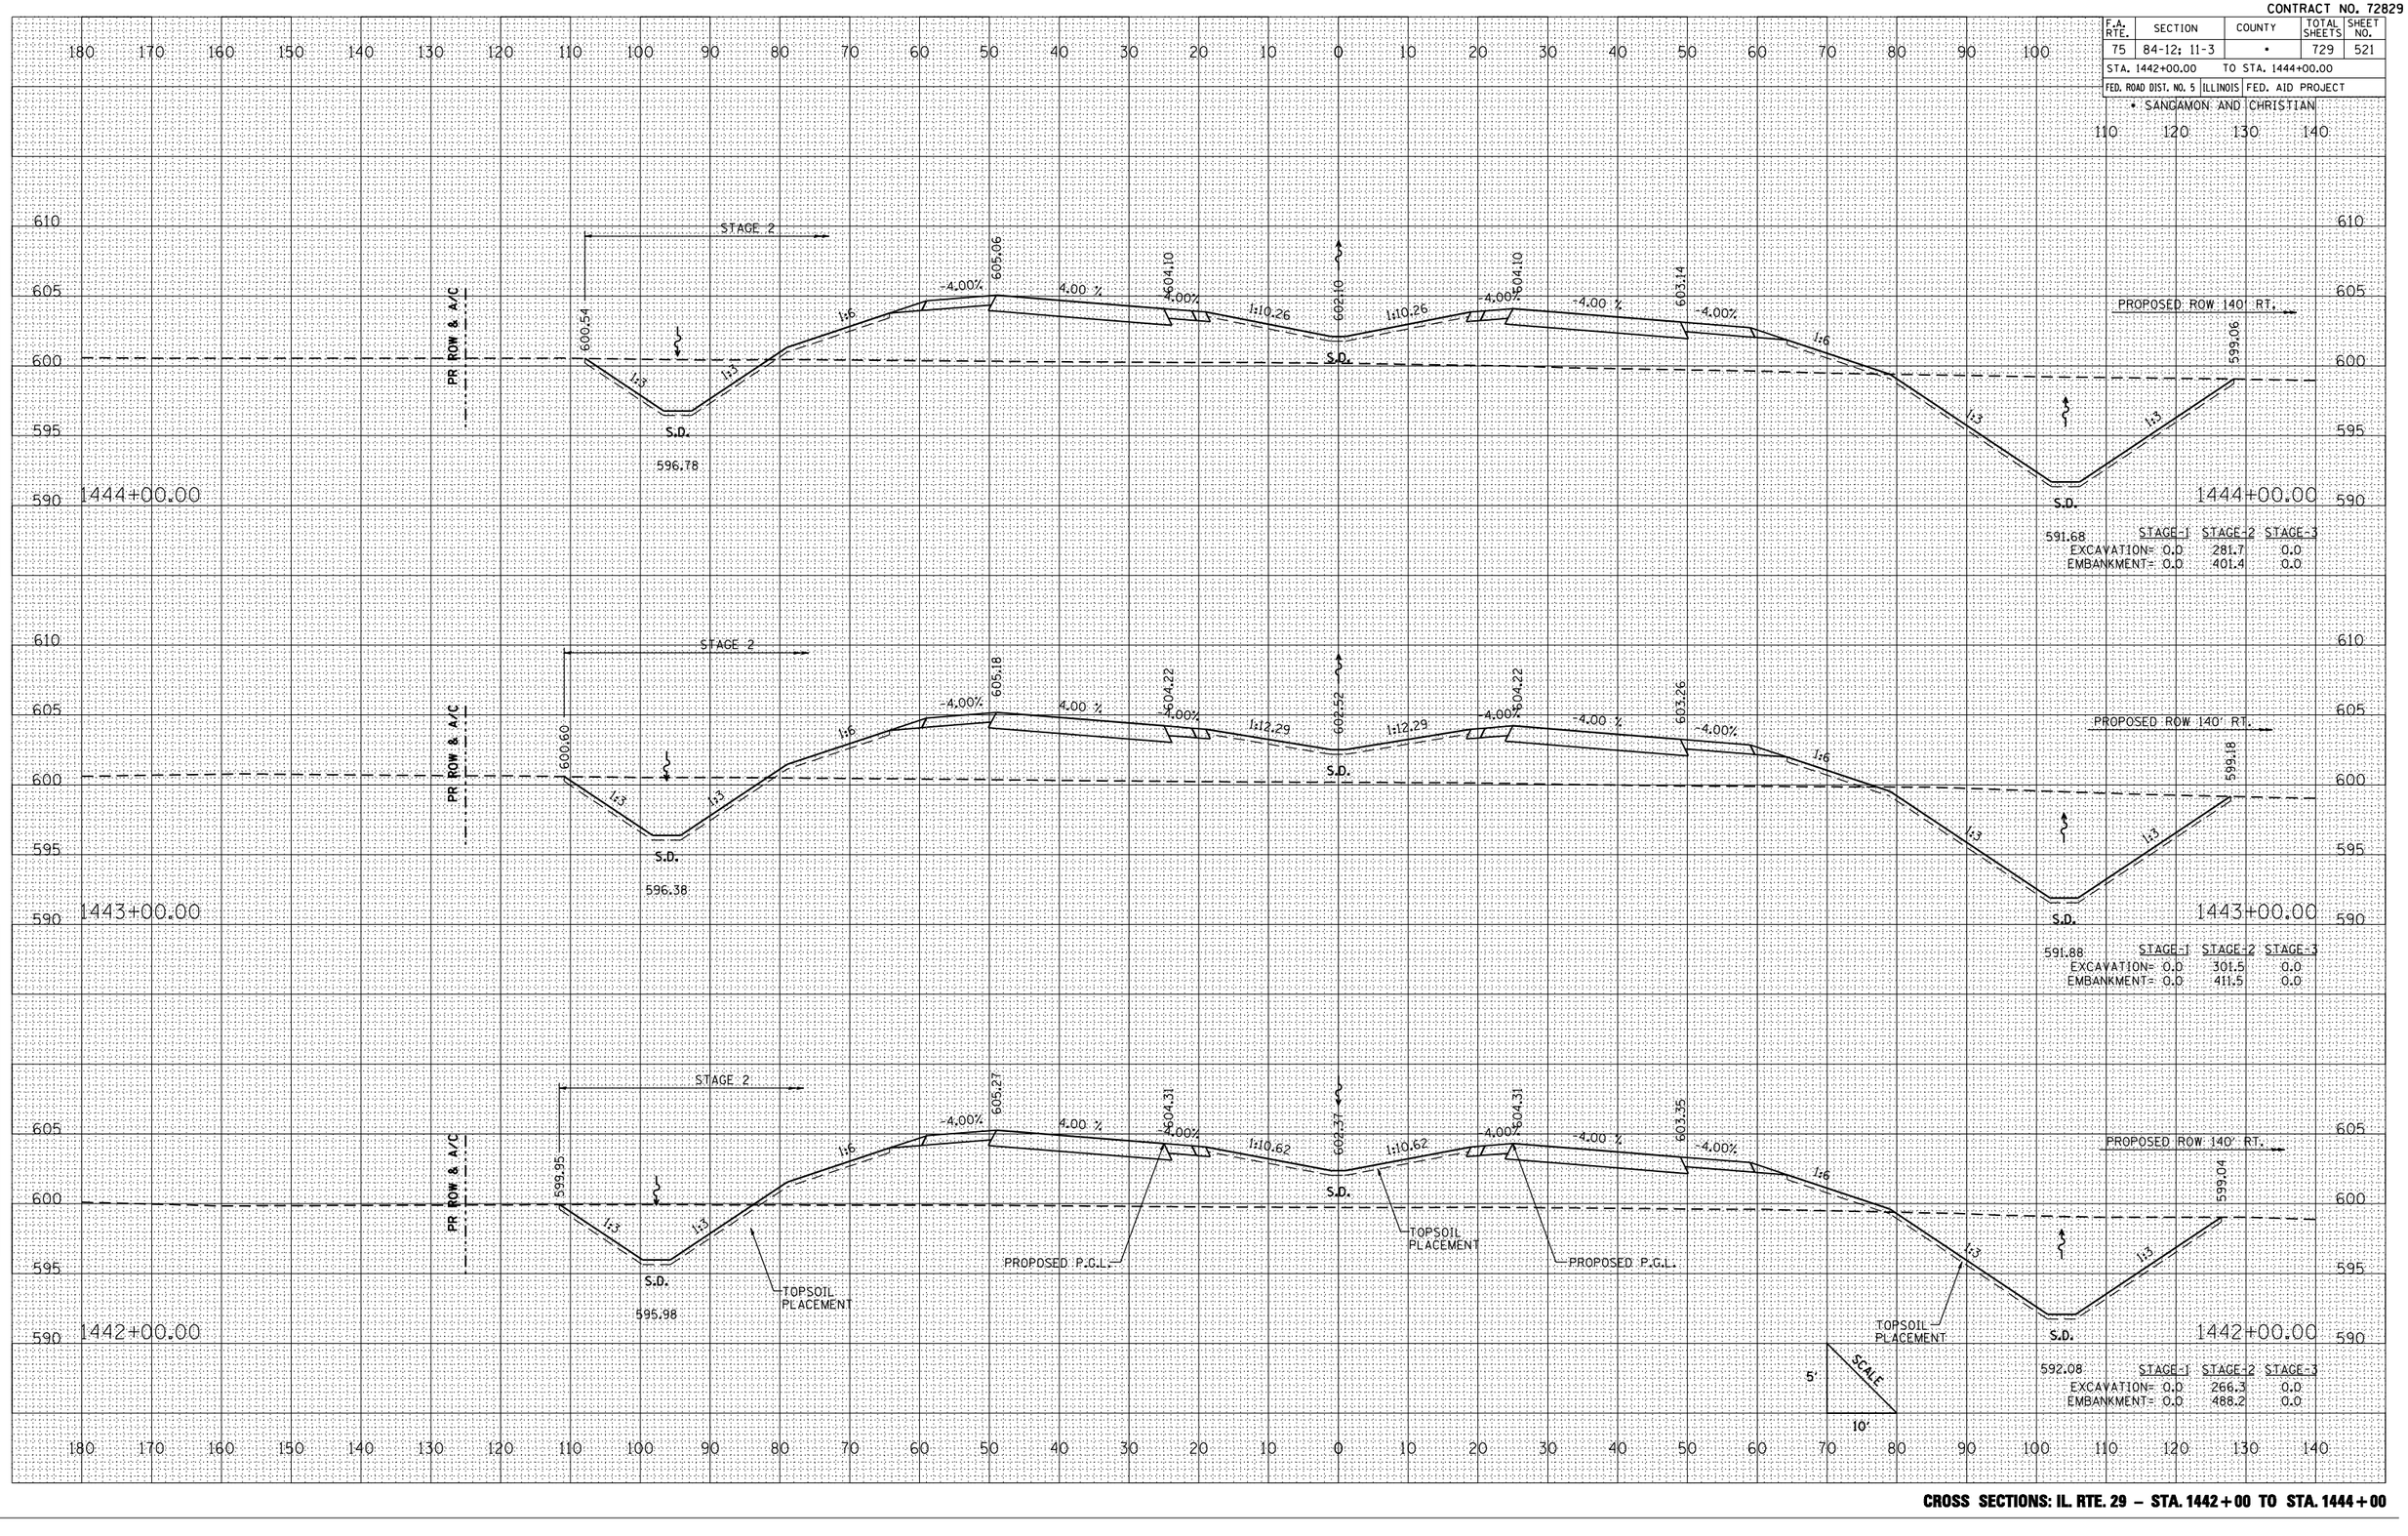


| FINAL SURVEY | NO. | BY | DATE |
|---|---|---|---|
| NOTE BOOK | | | |
| SURVEYED | | | |
| PLOTTED | | | |
| TABULATE | | | |
| AREAS | | | |
| AREAS CHECKED | | | |

| ORIGINAL SURVEY | NO. | BY | DATE |
|---|---|---|---|
| SURVEYED | | | |
| PLOTTED | | | |
| TABULATE | | | |
| AREAS | | | |
| AREAS CHECKED | | | |

PLOT DATE = 3/16/2012
FILE NAME = L:\IDOT\d308681\sheets\D627829sht.dgn
PLOT SCALE = 21.1765 ' / IN.
REFERENCE = $REF$

**CROSS SECTIONS: IL. RTE. 29 – STA. 1442+00 TO STA. 1444+00**