CONTRACT NO. 72829

F.A. RTE.	SECTION	COUNTY	TOTAL SHEETS	SHEET NO.
75	84-12; 11-3	•	729	527
STA. 1460+00.00		TO STA. 1462+00.00		
FED. ROAD DIST. NO. 5	ILLINOIS	FED. AID PROJECT		

• SANGAMON AND CHRISTIAN

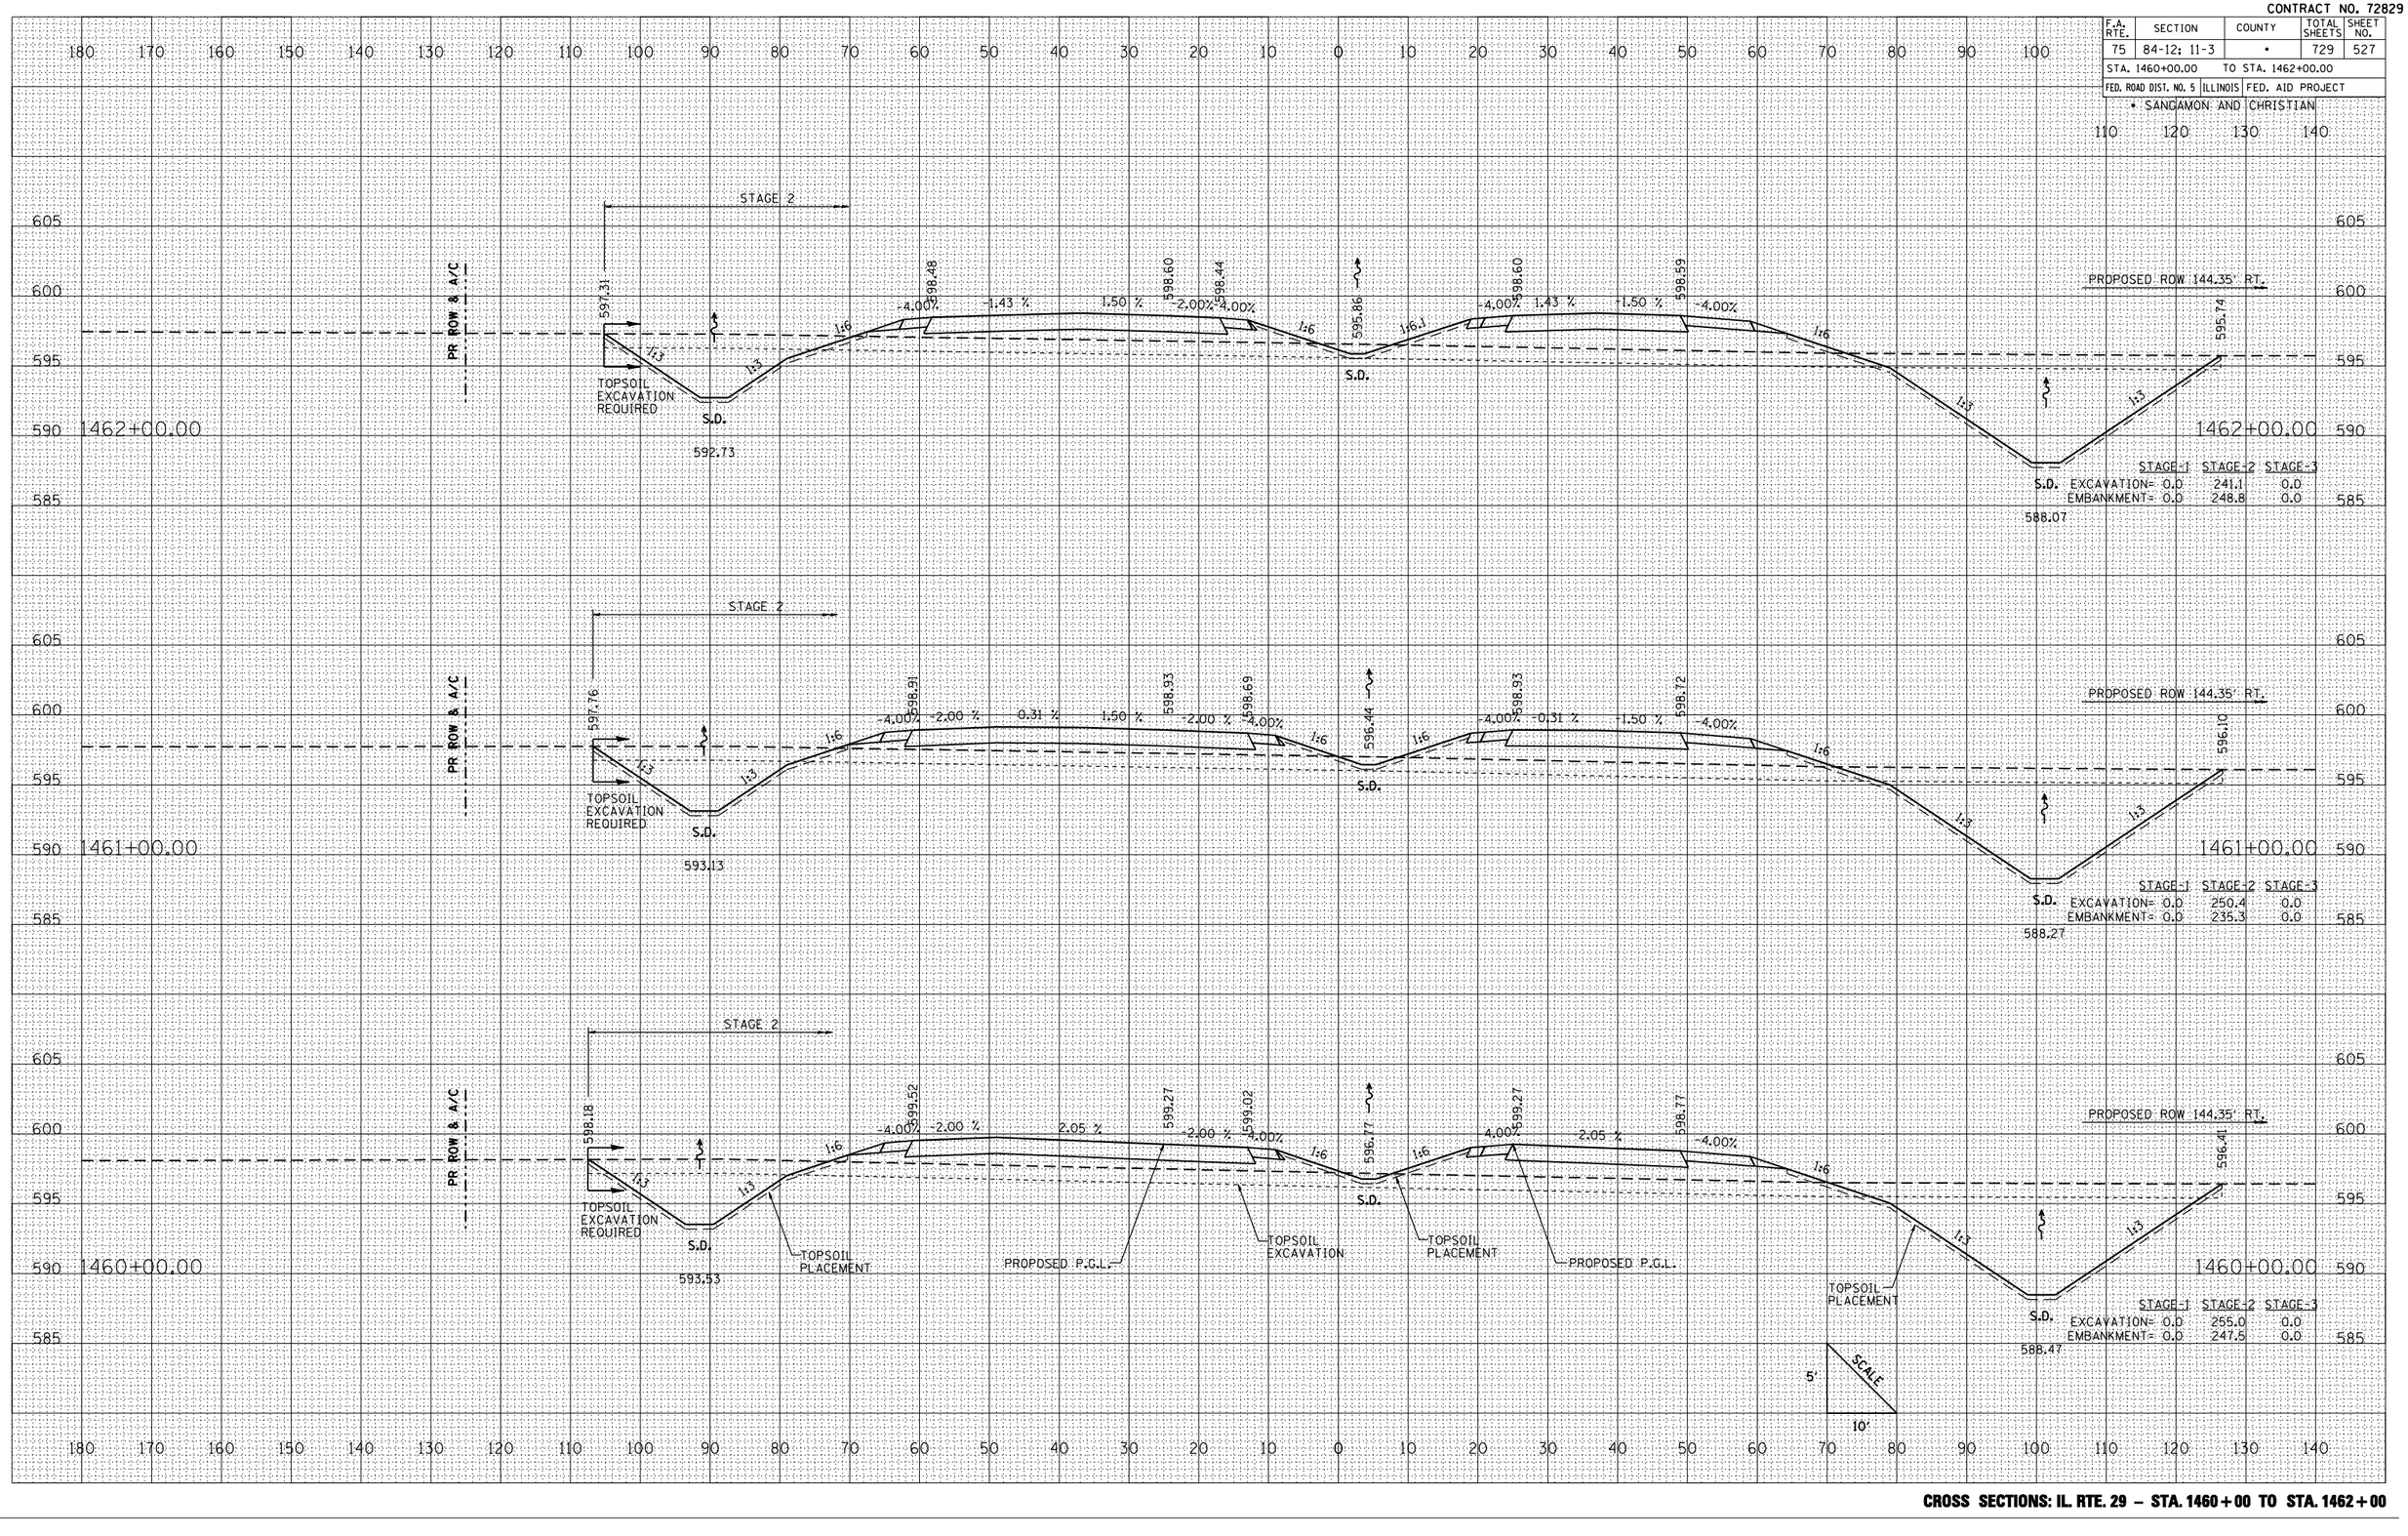

CROSS SECTIONS: IL. RTE. 29 – STA. 1460+00 TO STA. 1462+00

	BY	DATE
FINAL SURVEY	SURVEYED	
	PLOTTED	
NOTE BOOK	TABULATE	
	AREAS	
NO.	AREAS CHECKED	

	BY	DATE
ORIGINAL SURVEY	SURVEYED	
	PLOTTED	
NOTE BOOK	TABULATE	
	AREAS	
NO.	AREAS CHECKED	

PLOT DATE = 3/16/2012
FILE NAME = L:\IDOT\d308660\sheets\D5272829sht_cs.dgn
PLOT SCALE = 21.1765 ' / IN.
REFERENCE = HES