CONTRACT NO. 72829

F.A. RTE.	SECTION	COUNTY	TOTAL SHEETS	SHEET NO.
75	84-12; 11-3	•	729	528
STA. 1463+00.00		TO STA. 1465+00.00		
FED. ROAD DIST. NO. 5	ILLINOIS	FED. AID PROJECT		

• SANGAMON AND CHRISTIAN

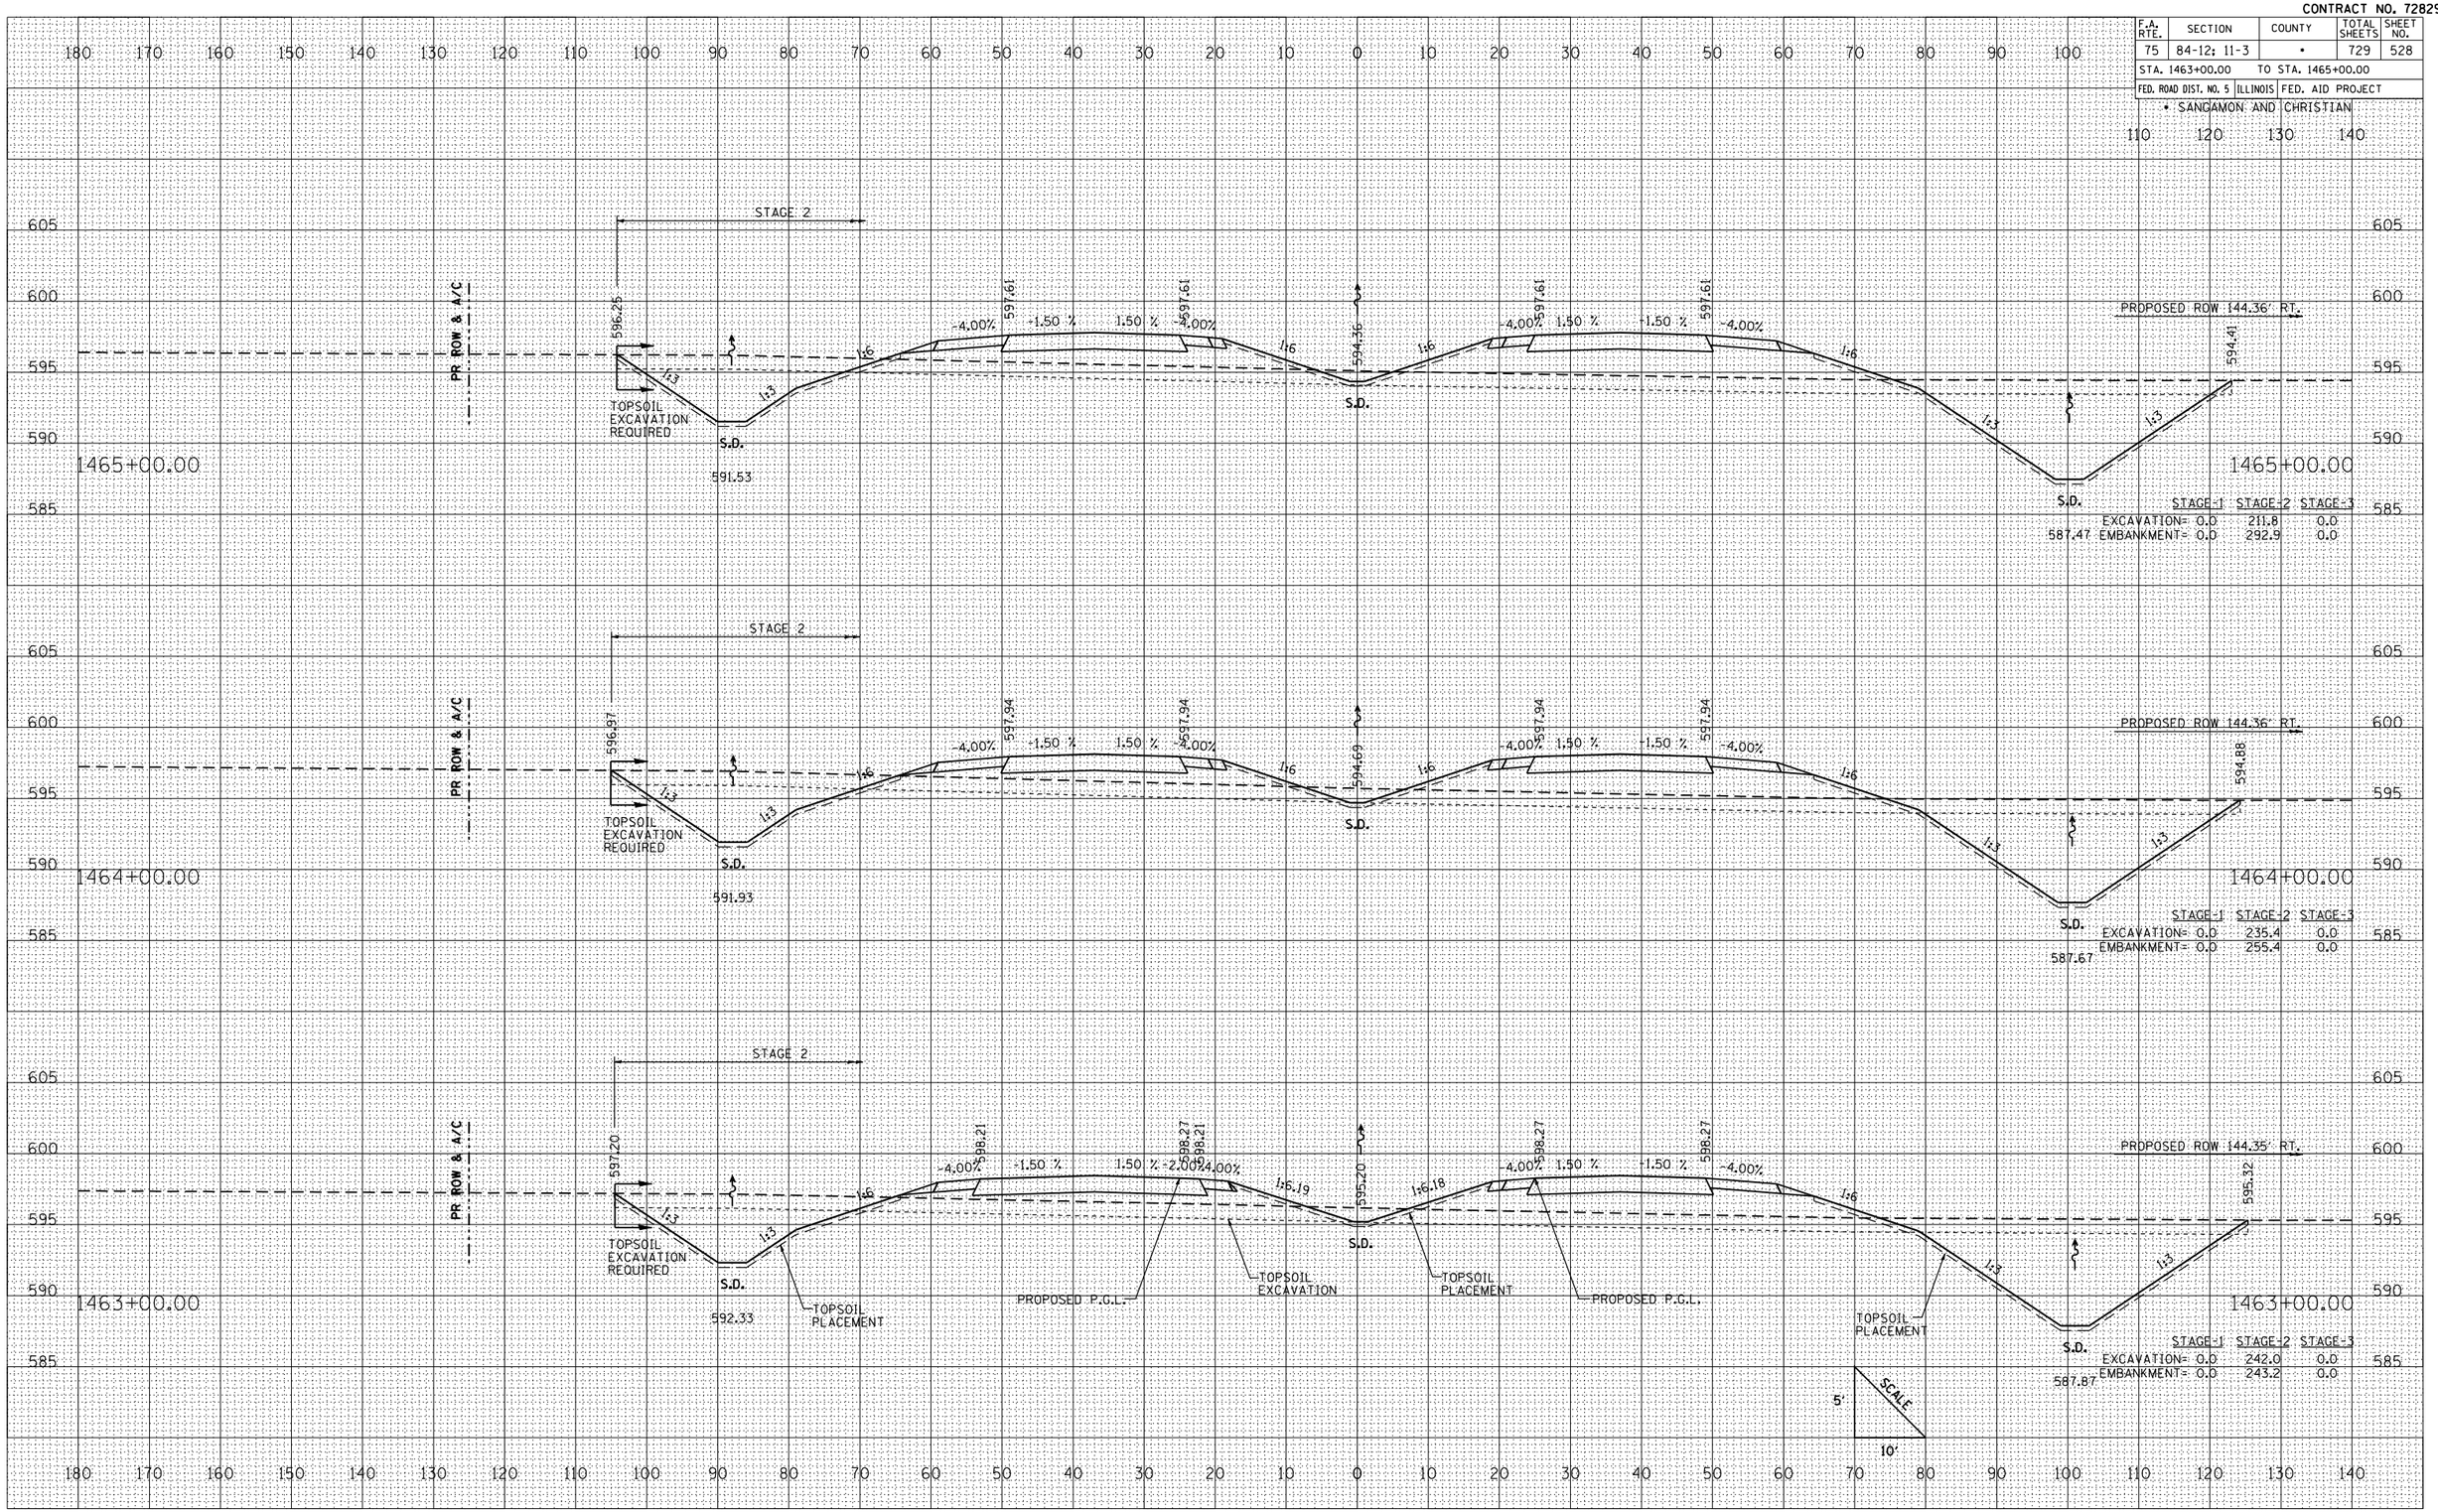

CROSS SECTIONS: IL. RTE. 29 – STA. 1463+00 TO STA. 1465+00

PLOT DATE = 3/16/2012
FILE NAME = L:\IDOT\D366681\dr-dwl\sheets\D672829sht0001.dgn
PLOT SCALE = 2LI765 / IN.
REFERENCE = REF