CONTRACT NO. 72829

F.A. RTE.	SECTION	COUNTY	TOTAL SHEETS	SHEET NO.
75	84-12; 11-3	•	729	542
STA. 1505+00.00		TO STA. 1507+00.00		
FED. ROAD DIST. NO. 5	ILLINOIS	FED. AID PROJECT		

• SANGAMON AND CHRISTIAN

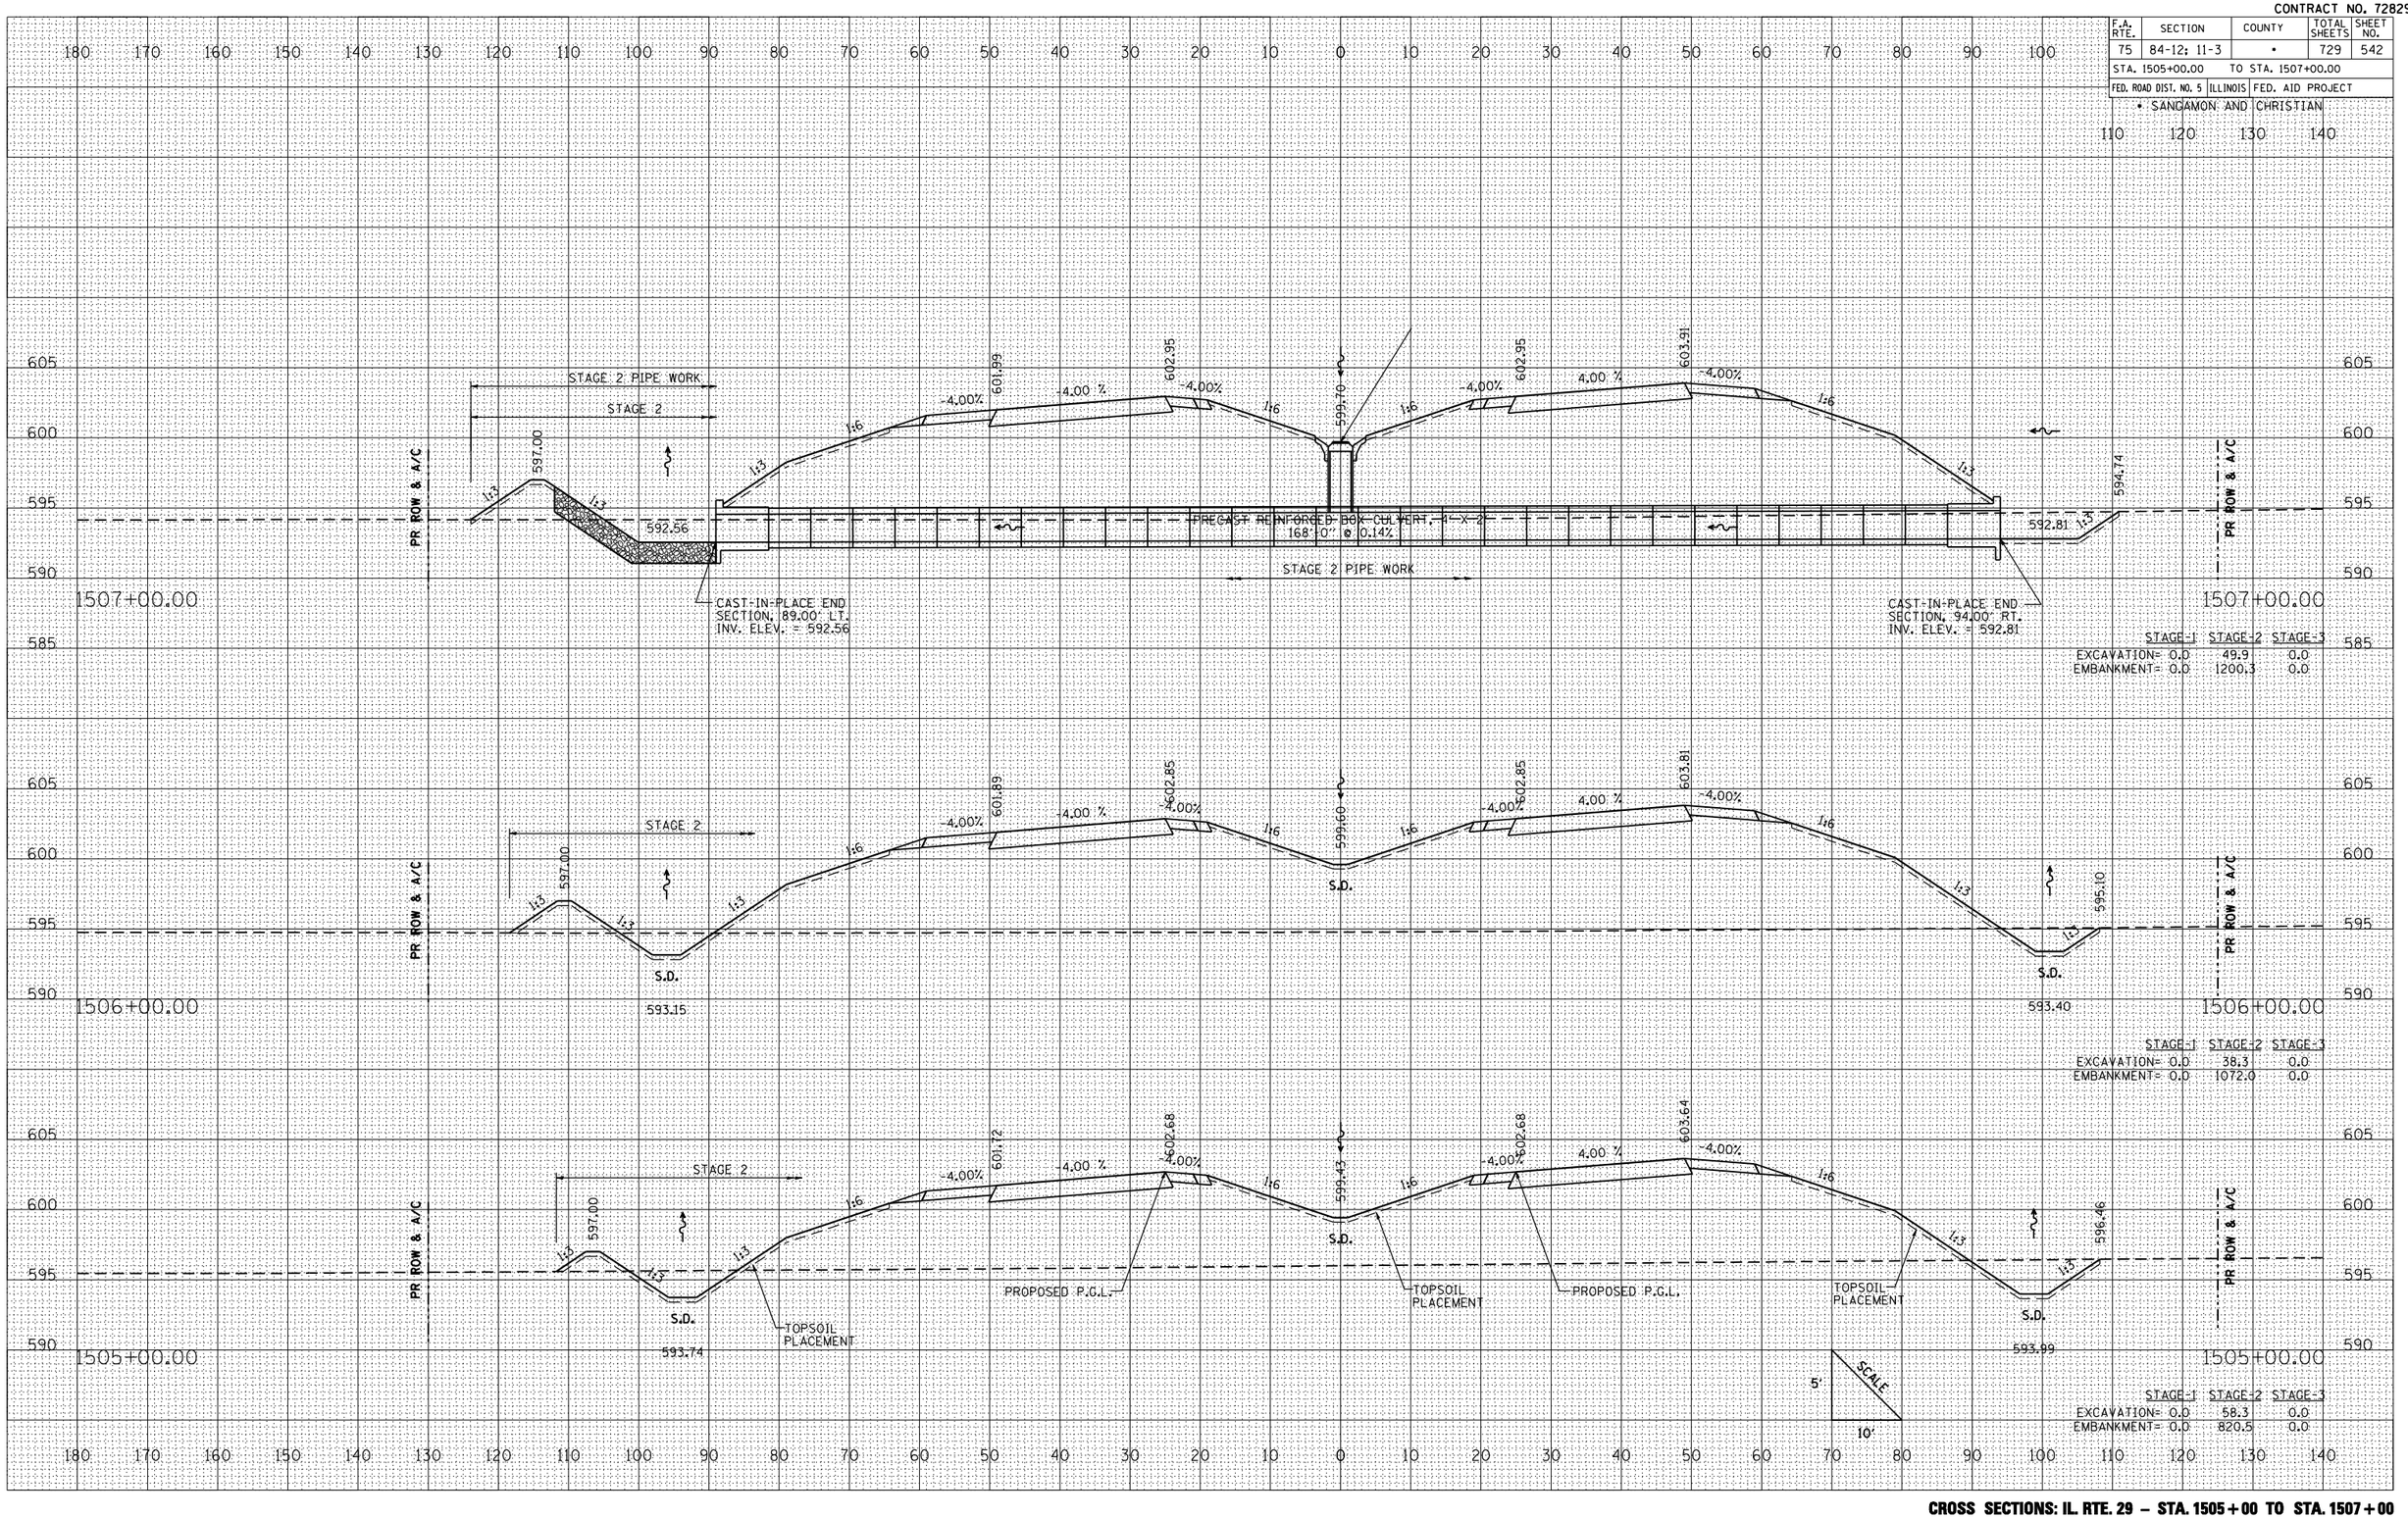

CROSS SECTIONS: IL. RTE. 29 – STA. 1505+00 TO STA. 1507+00

FINAL SURVEY NOTE BOOK — NO. — BY — DATE
SURVEYED — PLOTTED — PLANIMETER AREAS — AREAS CHECKED

ORIGINAL SURVEY — SURVEYED — PLOTTED — PLANIMETER AREAS — AREAS CHECKED
C:\Projects\06728\Sheets\06728-sht-cs-01.dgn

PLOT DATE = 3/16/2012
FILE NAME = L:\IDOT\038680\cd-ox\sheets\06728-sht-cs-01.dgn
PLOT SCALE = 211765 ' / IN.
REFERENCE = REF