CONTRACT NO. 72829

F.A. RTE.	SECTION	COUNTY	TOTAL SHEETS	SHEET NO.
75	84-12; 11-3	•	729	548
STA. 1523+00.00		TO STA. 1525+00.00		
FED. ROAD DIST. NO. 5	ILLINOIS	FED. AID PROJECT		

• SANGAMON AND CHRISTIAN

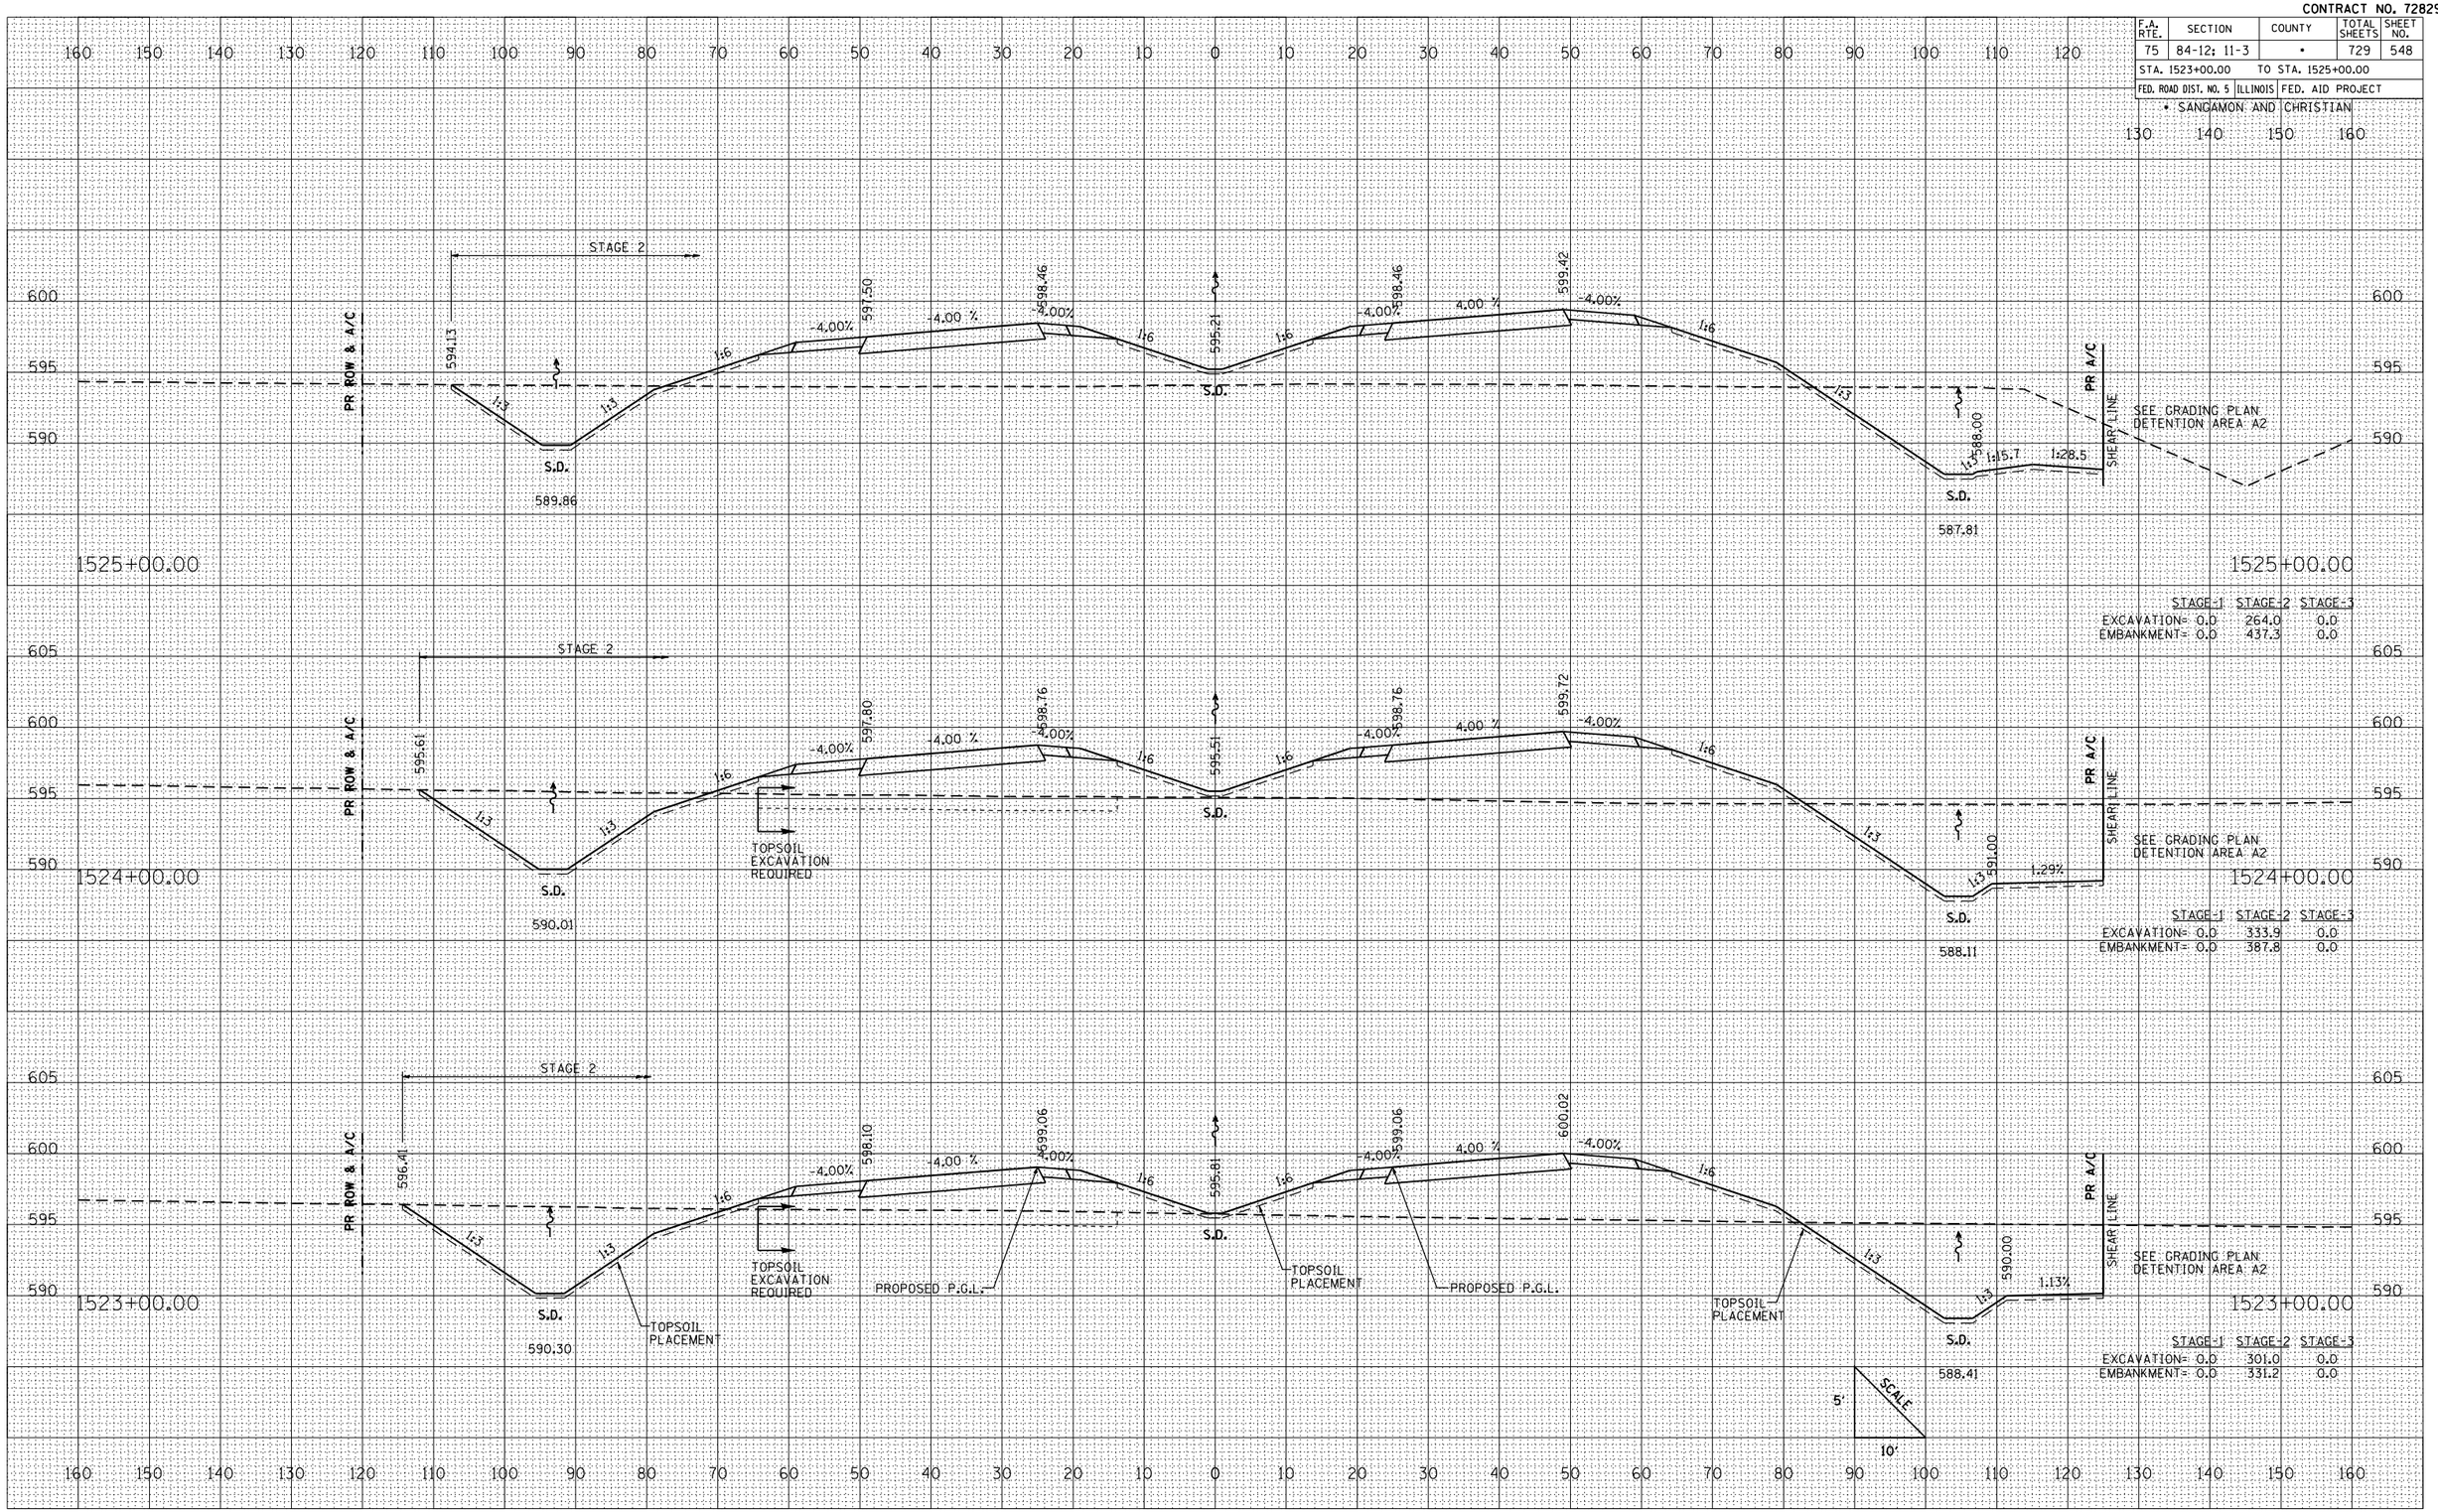

FINAL SURVEY NOTE BOOK — NO. — BY — DATE
SURVEYED — PLOTTED — TABULATED — AREAS — AREAS CHECKED

ORIGINAL SURVEY — NO. — BY — DATE
SURVEYED — PLOTTED — TABULATED — AREAS — AREAS CHECKED

PLOT DATE = 3/16/2012
FILE NAME = L:\IDOT\d30668\l-drawings\d0627829.dgn
PLOT SCALE = 21.1765 ' / IN.
REFERENCE = REF

CROSS SECTIONS: IL. RTE. 29 – STA. 1523+00 TO STA. 1525+00