CONTRACT NO. 72829

F.A. RTE.	SECTION	COUNTY	TOTAL SHEETS	SHEET NO.
75	84-12; 11-3	•	729	549
STA. 1526+00.00	TO STA. 1529+00.00			
FED. ROAD DIST. NO. 5	ILLINOIS	FED. AID PROJECT		

• SANGAMON AND CHRISTIAN

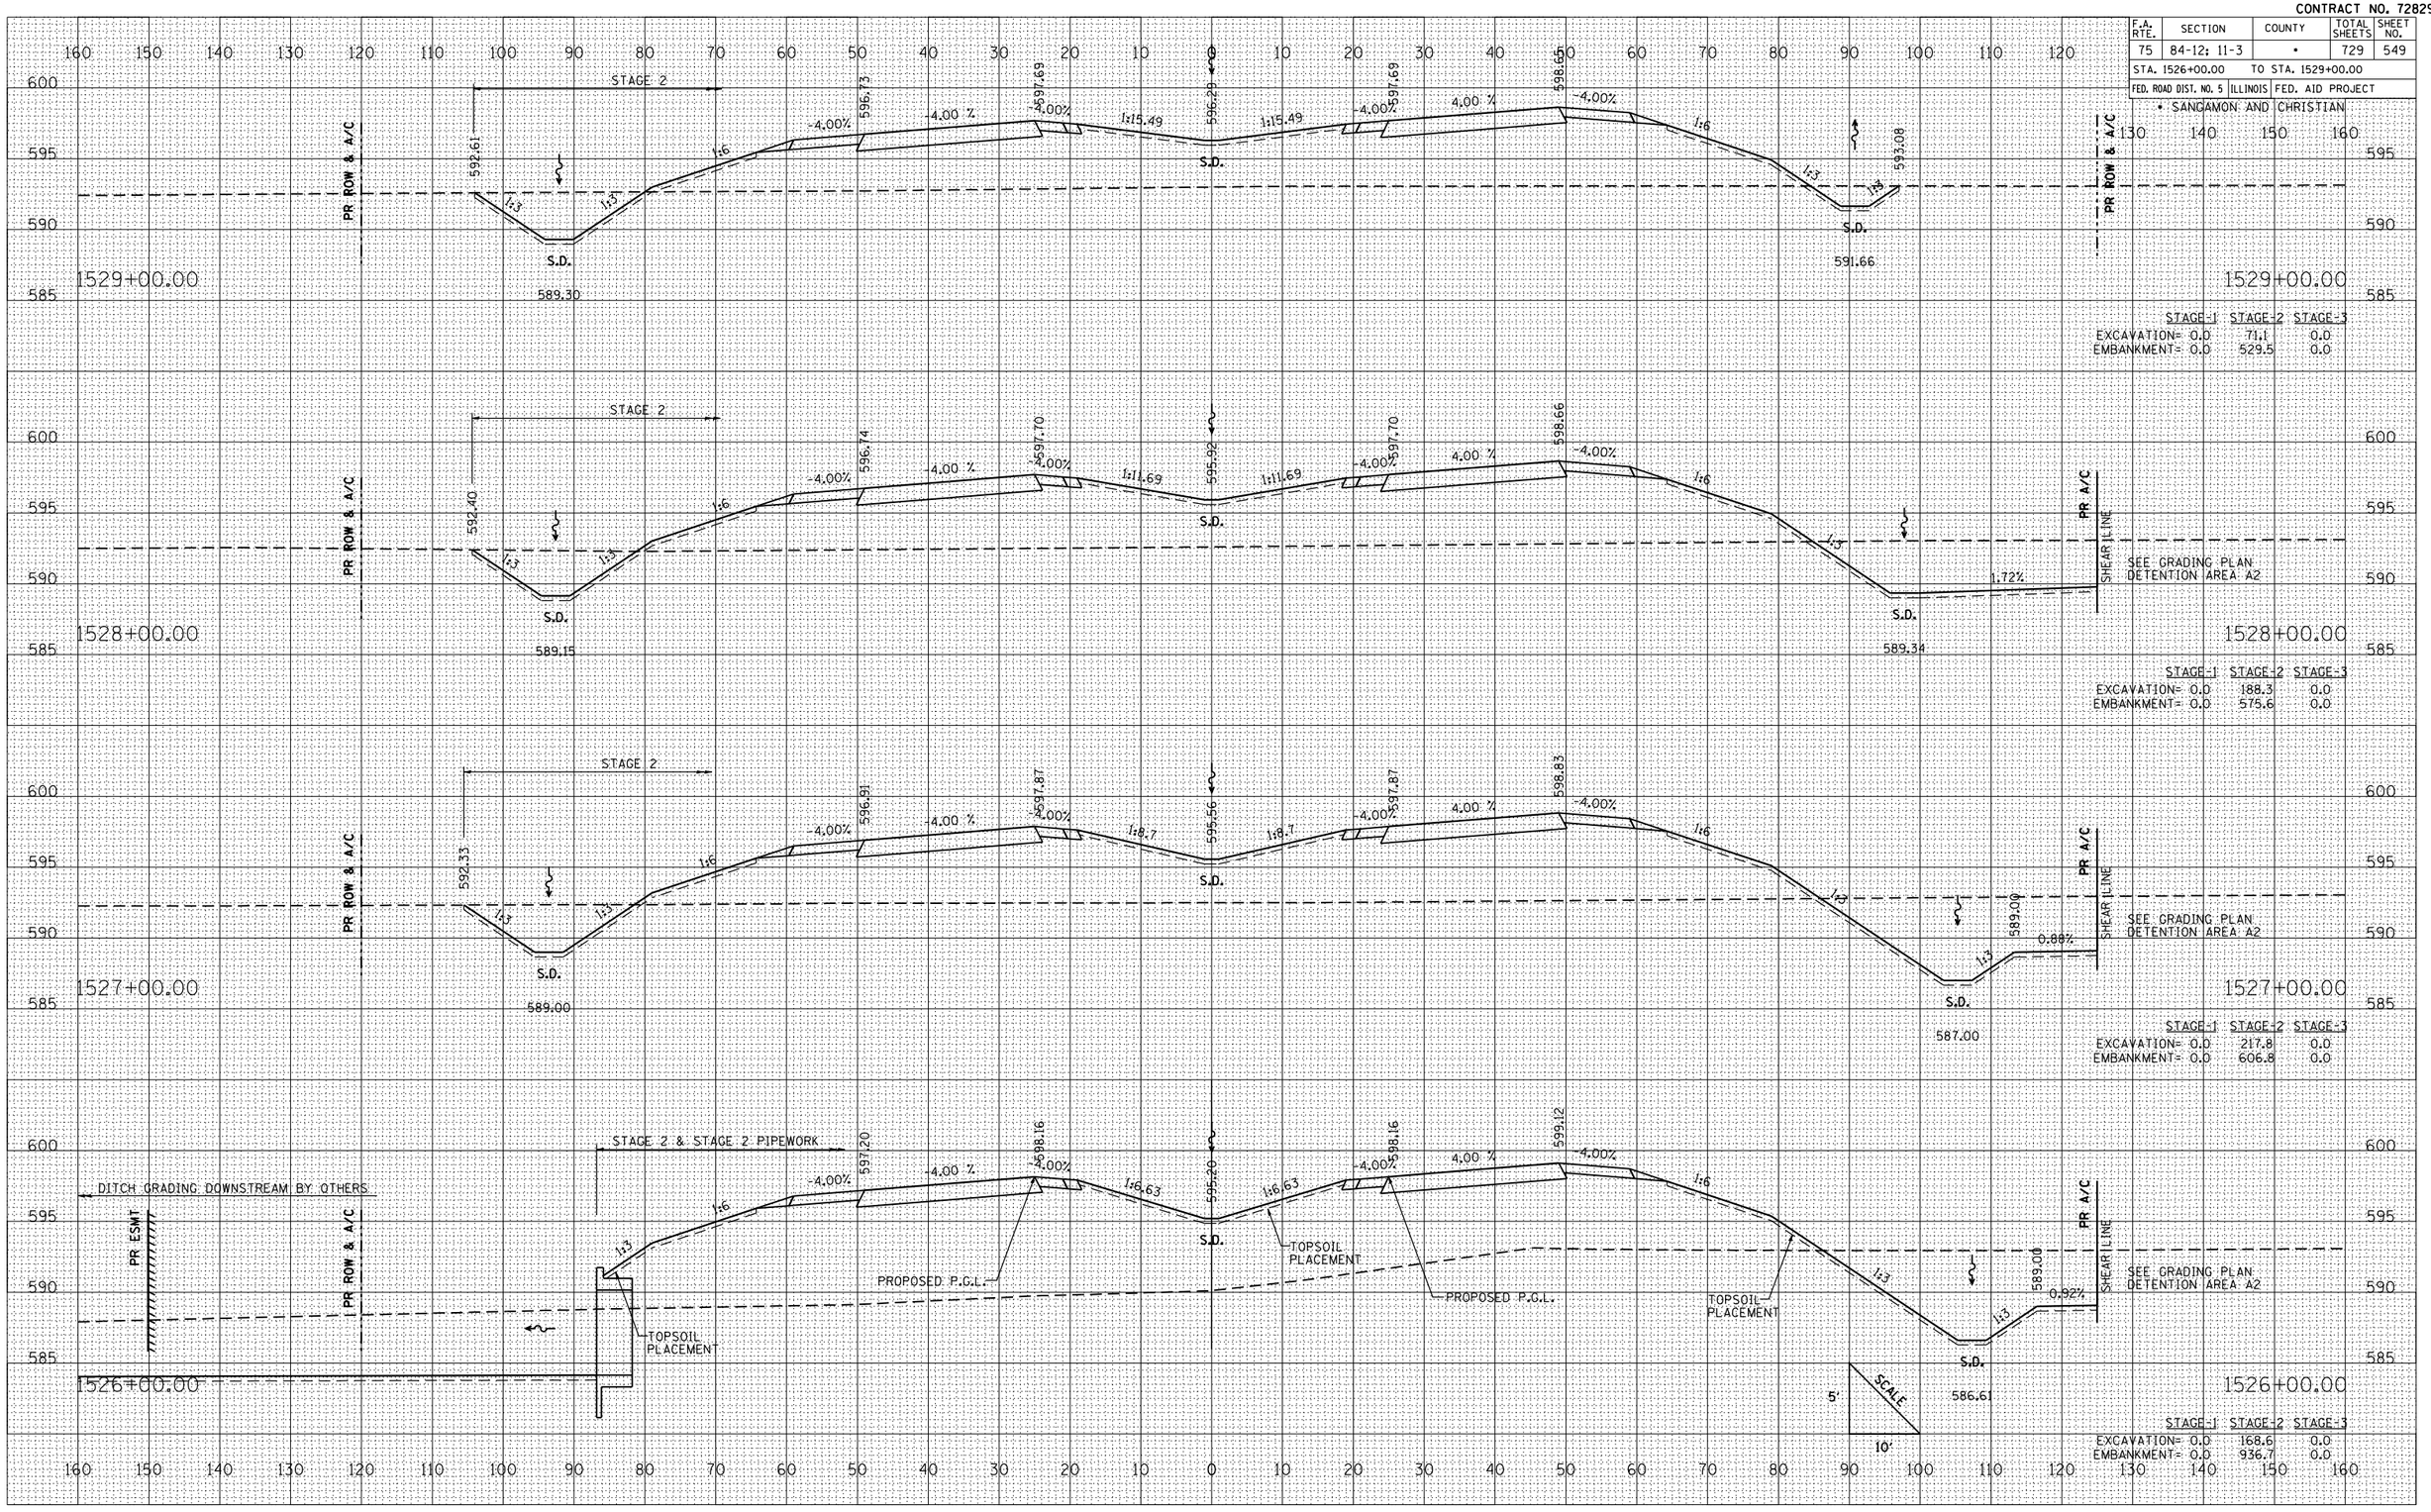

	STAGE-1	STAGE-2	STAGE-3
EXCAVATION=	0.0	71.1	0.0
EMBANKMENT=	0.0	529.5	0.0

	STAGE-1	STAGE-2	STAGE-3
EXCAVATION=	0.0	188.3	0.0
EMBANKMENT=	0.0	575.6	0.0

	STAGE-1	STAGE-2	STAGE-3
EXCAVATION=	0.0	217.8	0.0
EMBANKMENT=	0.0	606.8	0.0

	STAGE-1	STAGE-2	STAGE-3
EXCAVATION=	0.0	168.6	0.0
EMBANKMENT=	0.0	936.7	0.0

NO.	NOTE BOOK	FINAL SURVEY
	AREAS CHECKED	SURVEYED
	AREAS	PLOTTED
	PLANIMETER	BY
		DATE

NO.	ORIGINAL SURVEY
	SURVEYED
	AREAS
	AREAS CHECKED
	BY
	DATE

PLOT DATE = 3/16/2012
FILE NAME = L:\IDOT\038601\cd-ox\sheets\0572829cssht.dgn
PLOT SCALE = 211765 ' / IN.
REFERENCE = REF

CROSS SECTIONS: IL RTE. 29 – STA. 1526+00 TO STA. 1529+00