CONTRACT NO. 72829

F.A. RTE.	SECTION	COUNTY	TOTAL SHEETS	SHEET NO.
75	84-12; 11-3	•	729	551
STA. 1533+00.00		TO STA. 1535+00.00		
FED. ROAD DIST. NO. 5	ILLINOIS	FED. AID PROJECT		

• SANGAMON AND CHRISTIAN

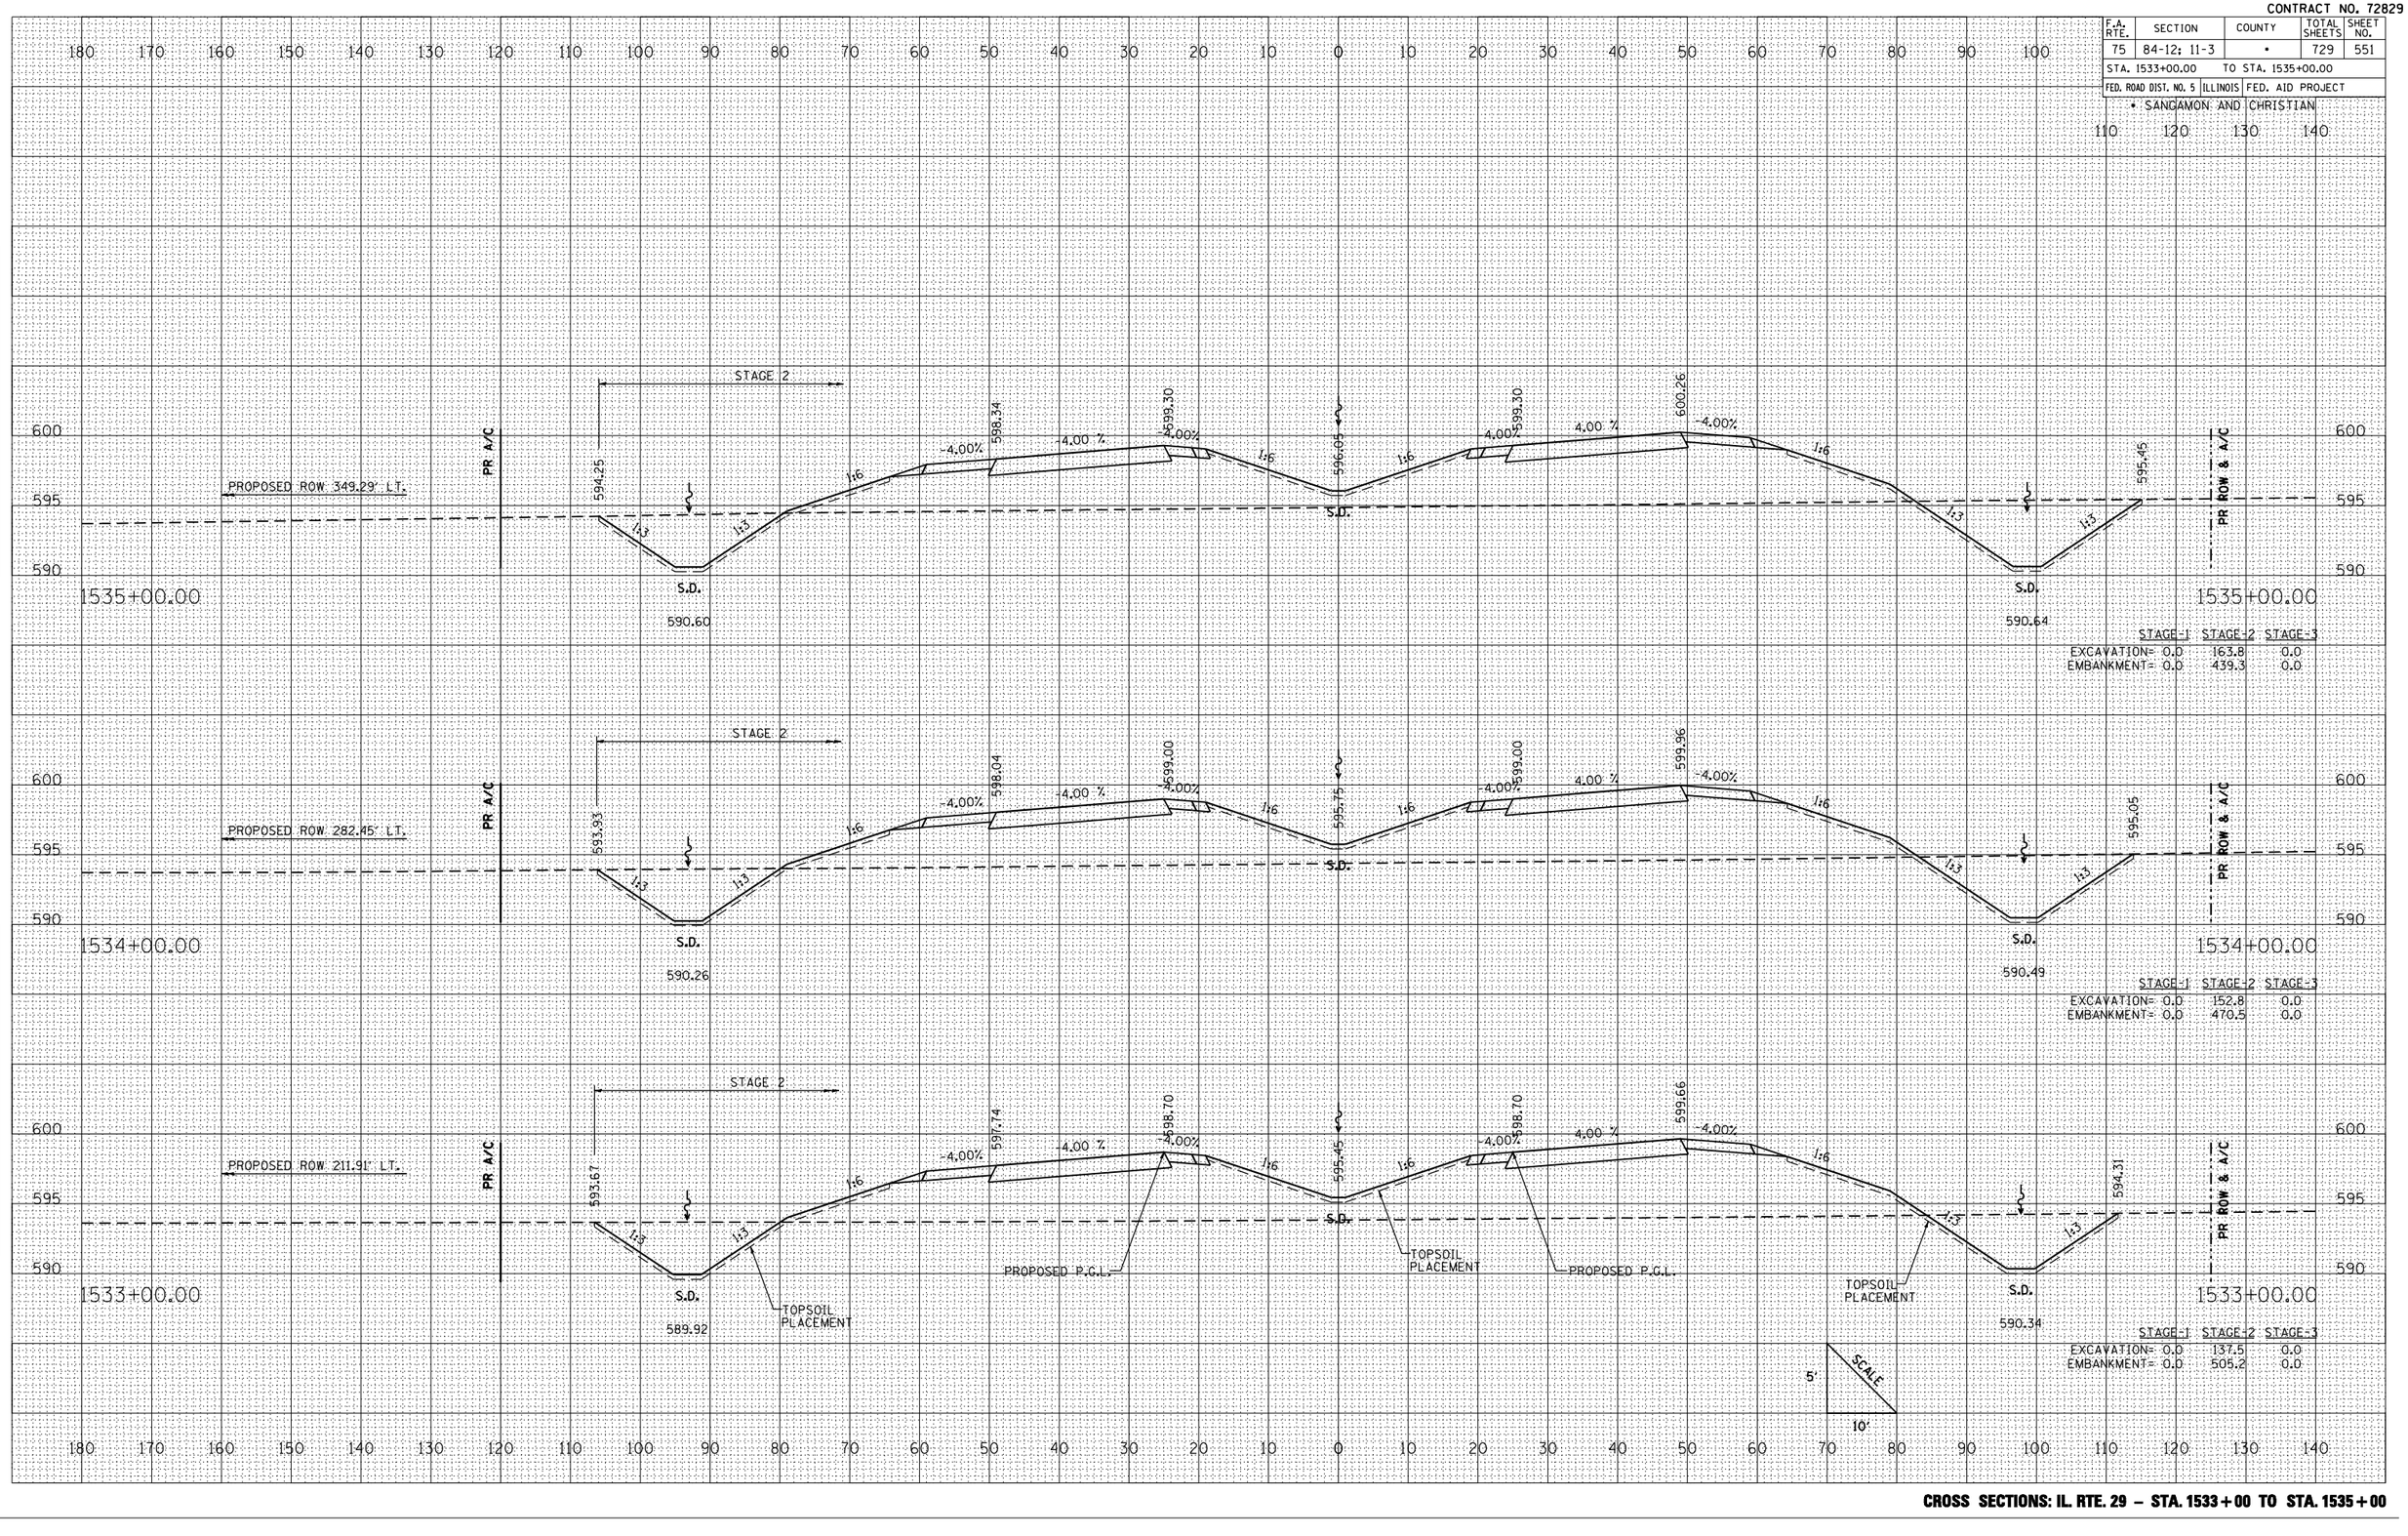

	STAGE-1	STAGE-2	STAGE-3
EXCAVATION=	0.0	163.8	0.0
EMBANKMENT=	0.0	439.3	0.0

	STAGE-1	STAGE-2	STAGE-3
EXCAVATION=	0.0	152.8	0.0
EMBANKMENT=	0.0	470.5	0.0

	STAGE-1	STAGE-2	STAGE-3
EXCAVATION=	0.0	137.5	0.0
EMBANKMENT=	0.0	505.2	0.0

FINAL SURVEY — NOTE BOOK — NO. — BY — DATE
SURVEYED — PLOTTED — PLANIMETER — AREAS — AREAS CHECKED

ORIGINAL SURVEY — SURVEYED — PLOTTED — PLANIMETER — AREAS — AREAS CHECKED

PLOT DATE = 3/16/2012
FILE NAME = L:\IDOT\d386601\cd-ox\sheets\D67829-sht-cs.dgn
PLOT SCALE = 211765 ' / IN.
REFERENCE = REF

CROSS SECTIONS: IL. RTE. 29 – STA. 1533+00 TO STA. 1535+00