CONTRACT NO. 72829

F.A. RTE.	SECTION	COUNTY	TOTAL SHEETS	SHEET NO.
75	84-12; 11-3	•	729	554
STA. 1542+00.00	TO STA. 1545+00.00			
FED. ROAD DIST. NO. 5	ILLINOIS	FED. AID PROJECT		

• SANGAMON AND CHRISTIAN

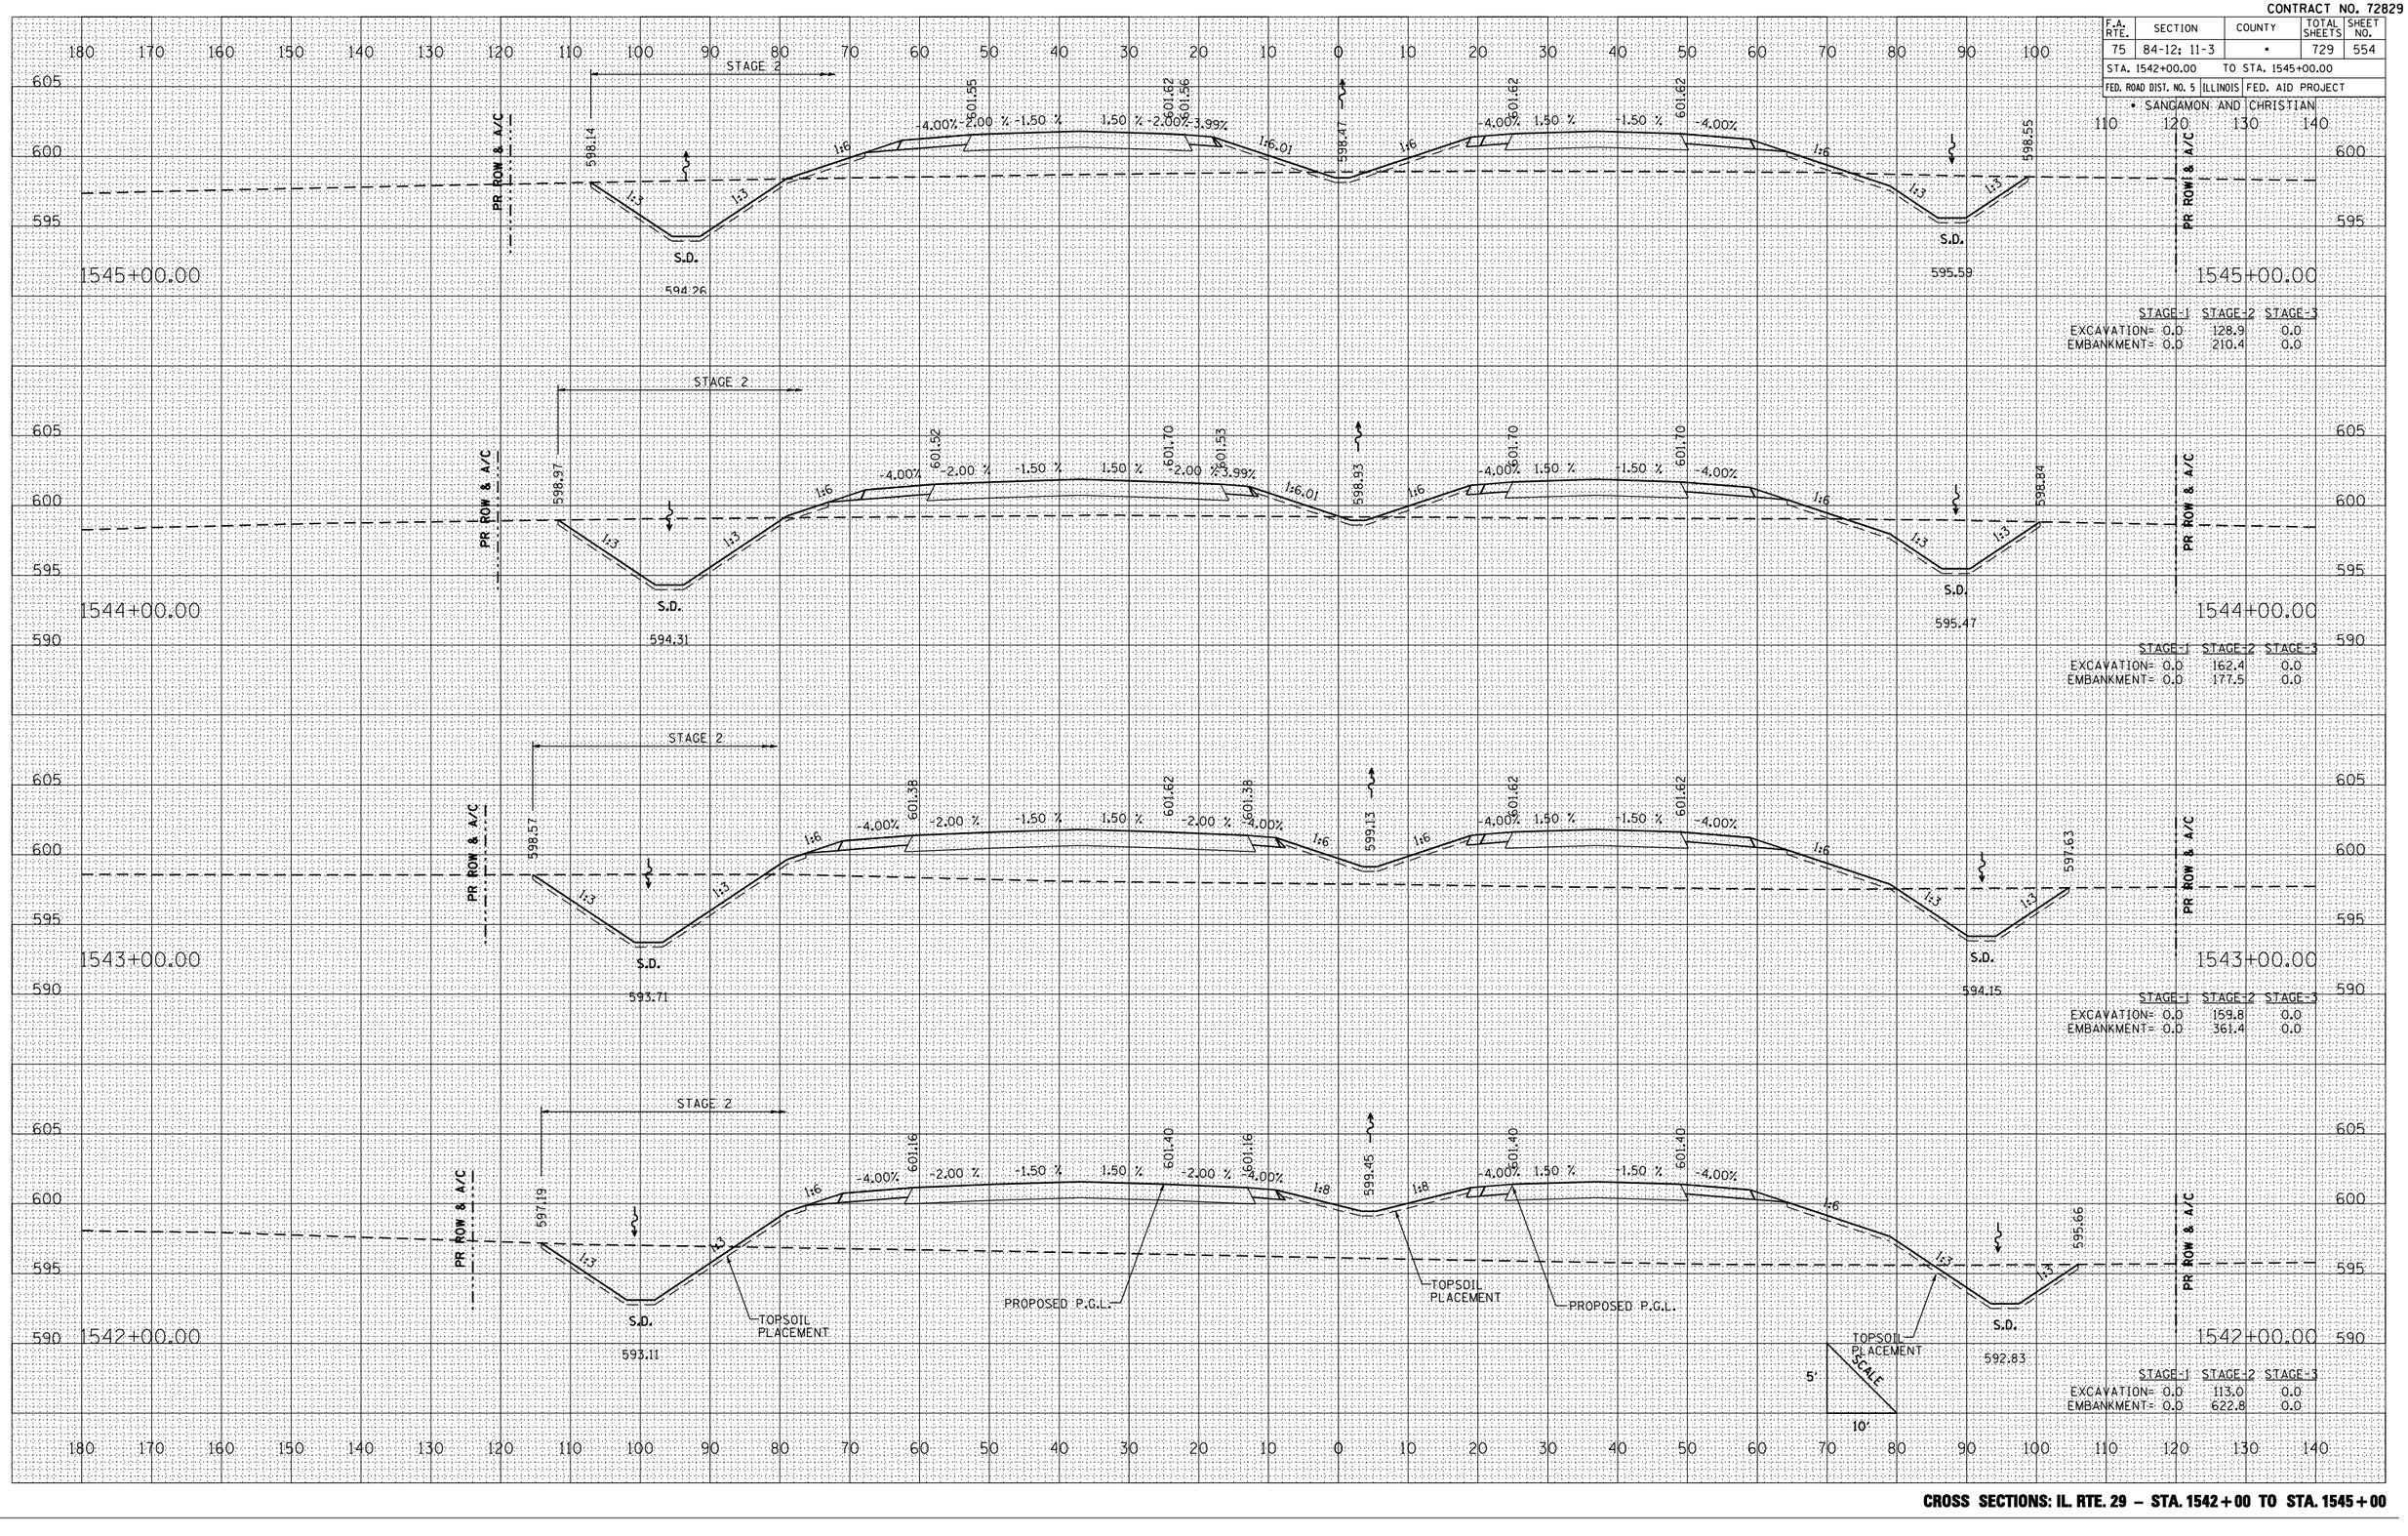

	STAGE 1	STAGE 2	STAGE 3
EXCAVATION=	0.0	128.9	0.0
EMBANKMENT=	0.0	210.4	0.0

	STAGE 1	STAGE 2	STAGE 3
EXCAVATION=	0.0	162.4	0.0
EMBANKMENT=	0.0	177.5	0.0

	STAGE 1	STAGE 2	STAGE 3
EXCAVATION=	0.0	159.8	0.0
EMBANKMENT=	0.0	361.4	0.0

	STAGE 1	STAGE 2	STAGE 3
EXCAVATION=	0.0	113.0	0.0
EMBANKMENT=	0.0	622.8	0.0

FINAL SURVEY — NOTE BOOK — NO. — SURVEYED — PLOTTED — DRAWN — AREAS — AREAS CHECKED — BY — DATE

ORIGINAL SURVEY — SURVEYED — PLOTTED — DRAWN — AREAS — AREAS CHECKED — BY — DATE

PLOT DATE = 3/16/2012
FILE NAME = L:\IDOT\036601\cd-ov\sheets\D572829-dgn
PLOT SCALE = 211765 ' / IN.
REFERENCE = REF

CROSS SECTIONS: IL. RTE. 29 – STA. 1542+00 TO STA. 1545+00