CONTRACT NO. 72829

F.A. RTE.	SECTION	COUNTY	TOTAL SHEETS	SHEET NO.
75	84-12; 11-3	•	729	556

STA. 1549+00.00 TO STA. 1552+00.00

FED. ROAD DIST. NO. 5 | ILLINOIS | FED. AID PROJECT

• SANGAMON AND CHRISTIAN

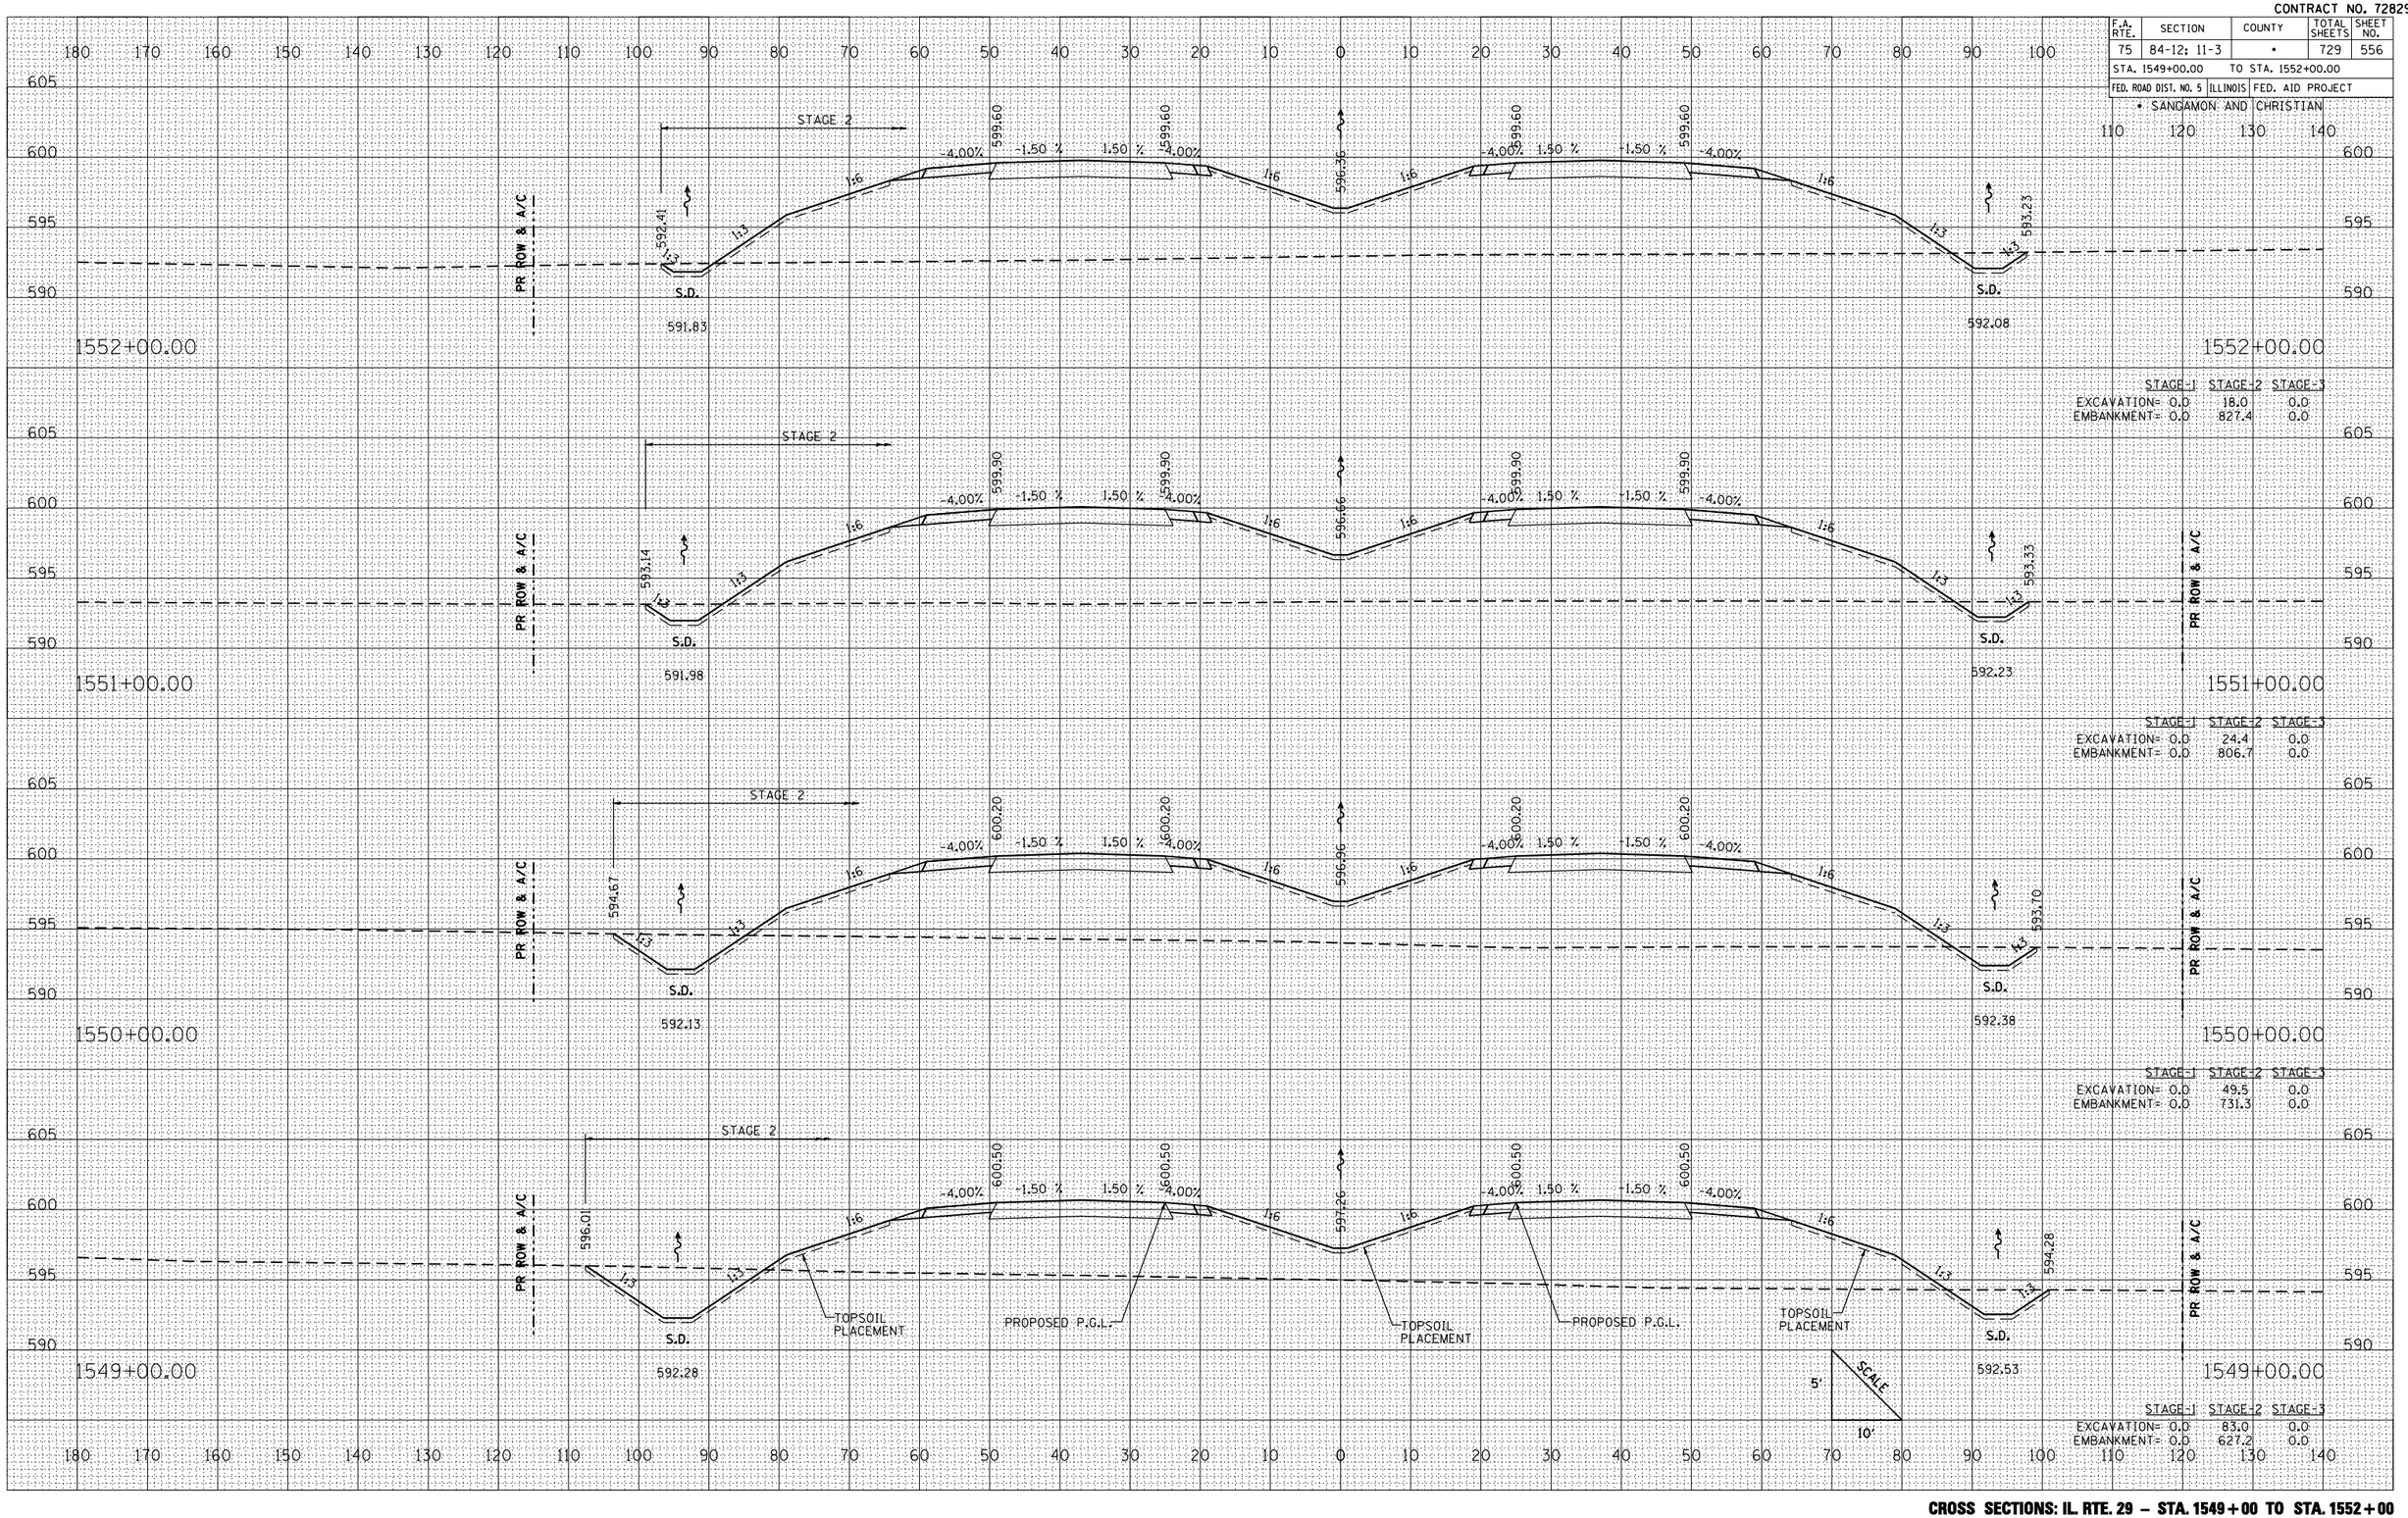

	STAGE-1	STAGE-2	STAGE-3
EXCAVATION=	0.0	18.0	0.0
EMBANKMENT=	0.0	827.4	0.0

	STAGE-1	STAGE-2	STAGE-3
EXCAVATION=	0.0	24.4	0.0
EMBANKMENT=	0.0	806.7	0.0

	STAGE-1	STAGE-2	STAGE-3
EXCAVATION=	0.0	49.5	0.0
EMBANKMENT=	0.0	731.3	0.0

	STAGE-1	STAGE-2	STAGE-3
EXCAVATION=	0.0	83.0	0.0
EMBANKMENT=	0.0	627.2	0.0

FINAL SURVEY: SURVEYED / PLOTTED / TEMPLATE / AREAS / AREAS CHECKED — NOTE BOOK NO. — BY — DATE

ORIGINAL SURVEY: SURVEYED / PLOTTED / TEMPLATE / AREAS / AREAS CHECKED — NO. — BY — DATE

PLOT DATE = 3/16/2012
FILE NAME = L:\IDOT\0306601\drawsheets\0672829-sheets-bdgn
PLOT SCALE = 21.1765 ' / IN.
REFERENCE = REF

CROSS SECTIONS: IL. RTE. 29 – STA. 1549+00 TO STA. 1552+00