CONTRACT NO. 72829

F.A. RTE.	SECTION	COUNTY	TOTAL SHEETS	SHEET NO.
75	84-12; 11-3	•	729	559
STA. 1559+00.00		TO STA. 1562+00.00		
FED. ROAD DIST. NO. 5	ILLINOIS	FED. AID PROJECT		

• SANGAMON AND CHRISTIAN

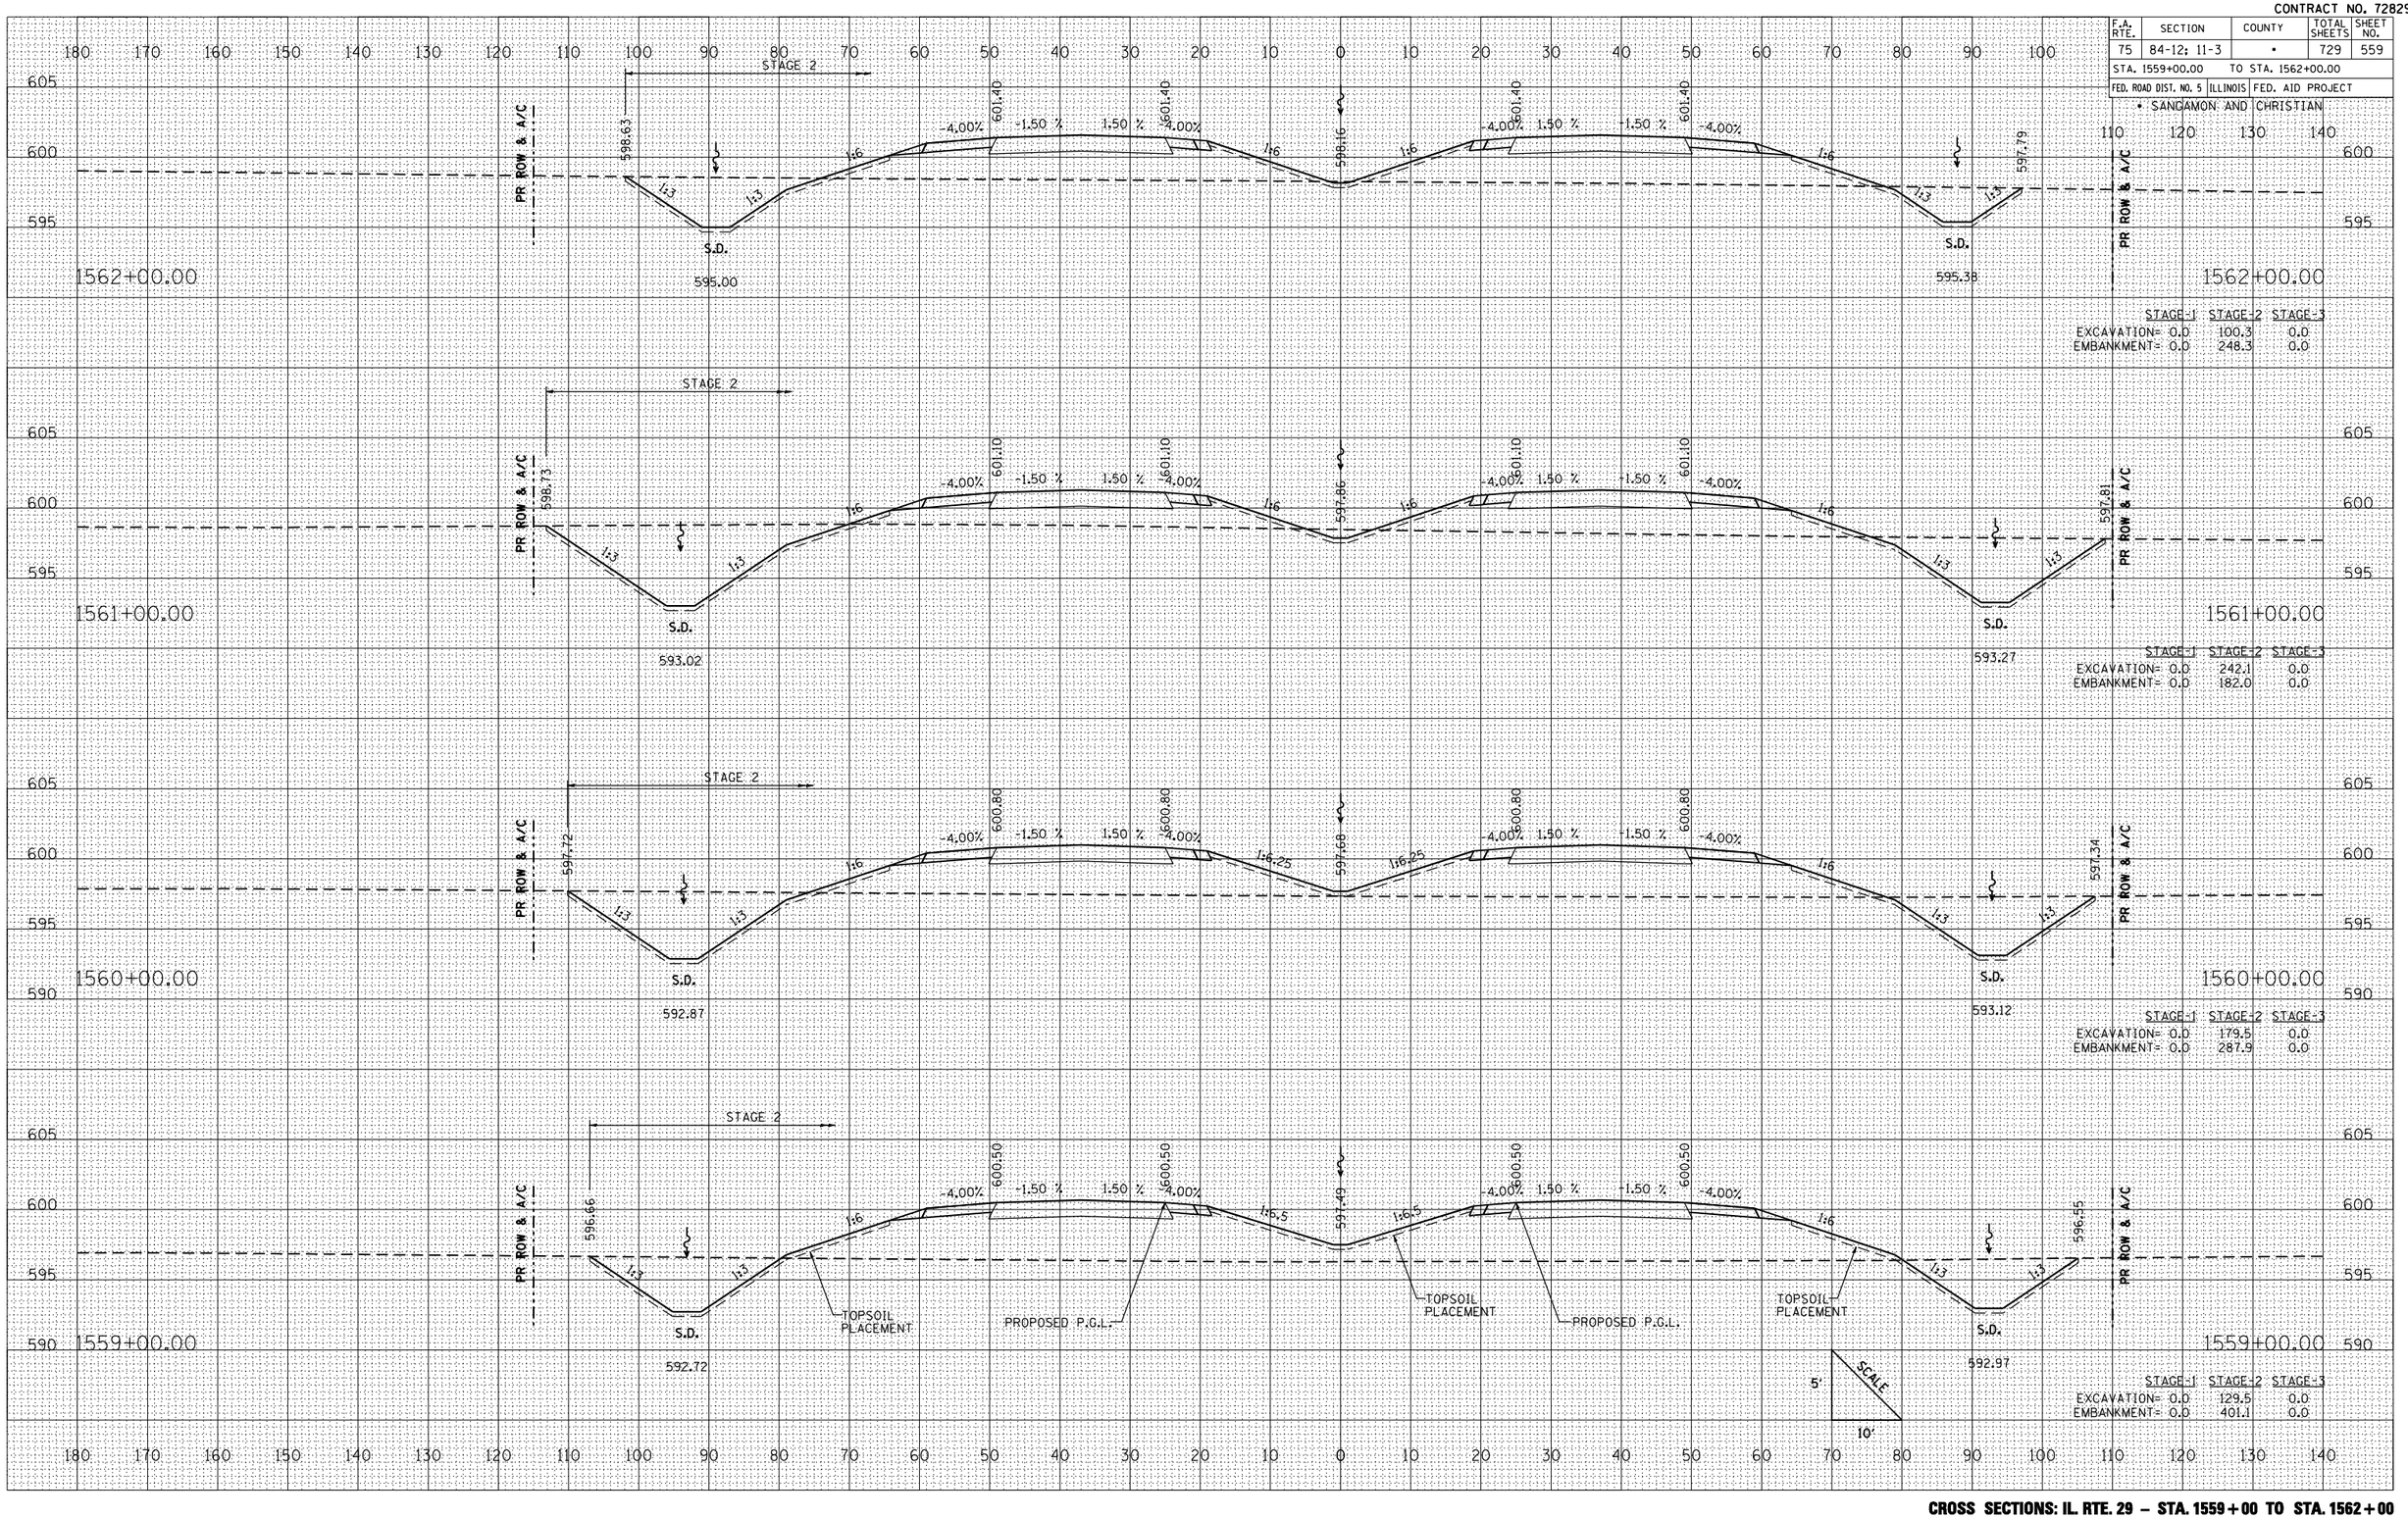

STAGE 1 STAGE 2 STAGE 3
EXCAVATION= 0.0 100.3 0.0
EMBANKMENT= 0.0 248.3 0.0

STAGE 1 STAGE 2 STAGE 3
EXCAVATION= 0.0 242.1 0.0
EMBANKMENT= 0.0 182.0 0.0

STAGE 1 STAGE 2 STAGE 3
EXCAVATION= 0.0 179.5 0.0
EMBANKMENT= 0.0 287.9 0.0

STAGE 1 STAGE 2 STAGE 3
EXCAVATION= 0.0 129.5 0.0
EMBANKMENT= 0.0 401.1 0.0

CROSS SECTIONS: IL. RTE. 29 – STA. 1559+00 TO STA. 1562+00

FINAL SURVEY NOTE BOOK — NO. — BY — DATE
SURVEYED — PLOTTED — PLANIMETER — AREAS — AREAS CHECKED

ORIGINAL SURVEY — NO. — BY — DATE
SURVEYED — PLOTTED — PLANIMETER — AREAS — AREAS CHECKED

PLOT DATE = 3/16/2012
FILE NAME = L:\IDOT\d386601\cd-ox\sheets\D67829cssm.dgn
PLOT SCALE = 211765 ' / IN.
REFERENCE = REF