CONTRACT NO. 72829

F.A. RTE.	SECTION	COUNTY	TOTAL SHEETS	SHEET NO.
75	84-12; 11-3	•	729	563
STA. 1573+00.00	TO STA. 1576+00.00			
FED. ROAD DIST. NO. 5	ILLINOIS	FED. AID PROJECT		

• SANGAMON AND CHRISTIAN

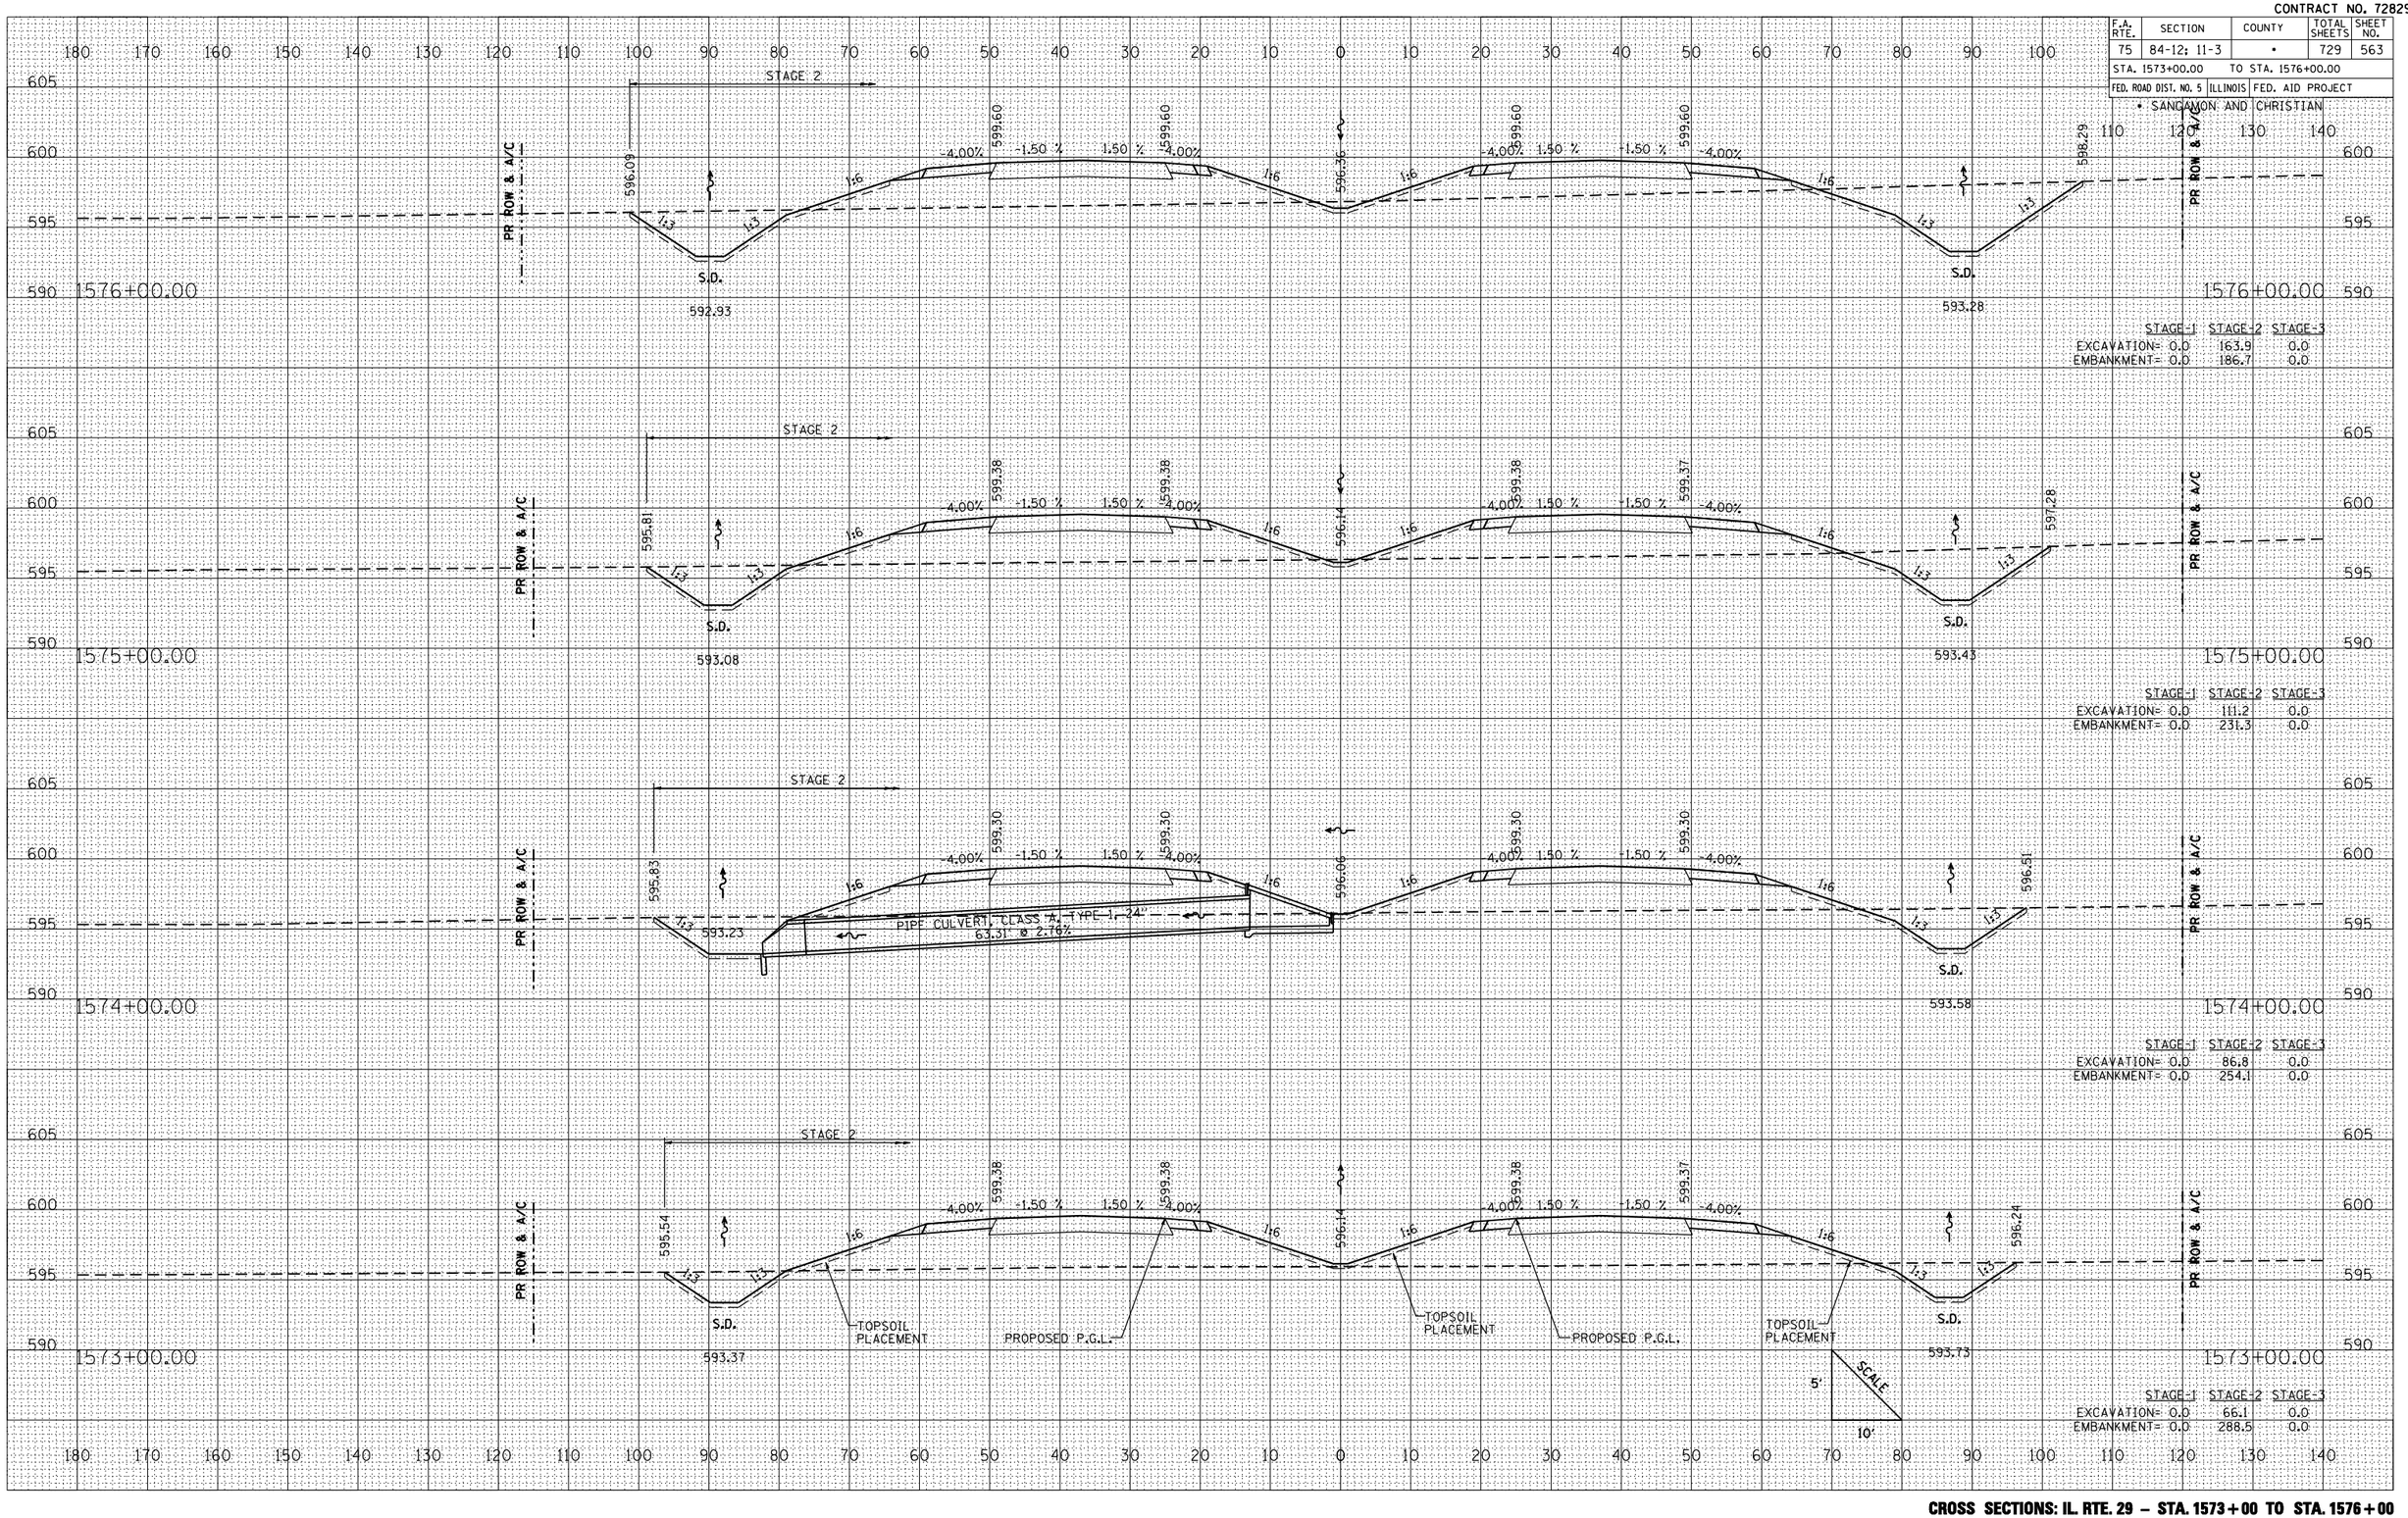

STAGE 1 STAGE 2 STAGE 3
EXCAVATION= 0.0 163.9 0.0
EMBANKMENT= 0.0 186.7 0.0

STAGE 1 STAGE 2 STAGE 3
EXCAVATION= 0.0 111.2 0.0
EMBANKMENT= 0.0 231.3 0.0

STAGE 1 STAGE 2 STAGE 3
EXCAVATION= 0.0 86.8 0.0
EMBANKMENT= 0.0 254.1 0.0

STAGE 1 STAGE 2 STAGE 3
EXCAVATION= 0.0 66.1 0.0
EMBANKMENT= 0.0 288.5 0.0

FINAL SURVEY	NO.	BY	DATE
SURVEYED			
PLOTTED			
NOTE BOOK			
AREAS			
AREAS CHECKED			

ORIGINAL SURVEY	NO.	BY	DATE
SURVEYED			
PLOTTED			
NOTE BOOK			
AREAS			
AREAS CHECKED			

PLOT DATE = 3/16/2012
FILE NAME = L:\IDOT\d386601\cd-ov\sheets\D572829sht.dgn
PLOT SCALE = 211765 ' / IN.
REFERENCE = REF

CROSS SECTIONS: IL. RTE. 29 – STA. 1573+00 TO STA. 1576+00