CONTRACT NO. 72829

F.A. RTE.	SECTION	COUNTY	TOTAL SHEETS	SHEET NO.
75	84-12; 11-3	•	729	566
STA. 1585+00.00	TO STA. 1587+00.00			
FED. ROAD DIST. NO. 5	ILLINOIS	FED. AID PROJECT		

• SANGAMON AND CHRISTIAN

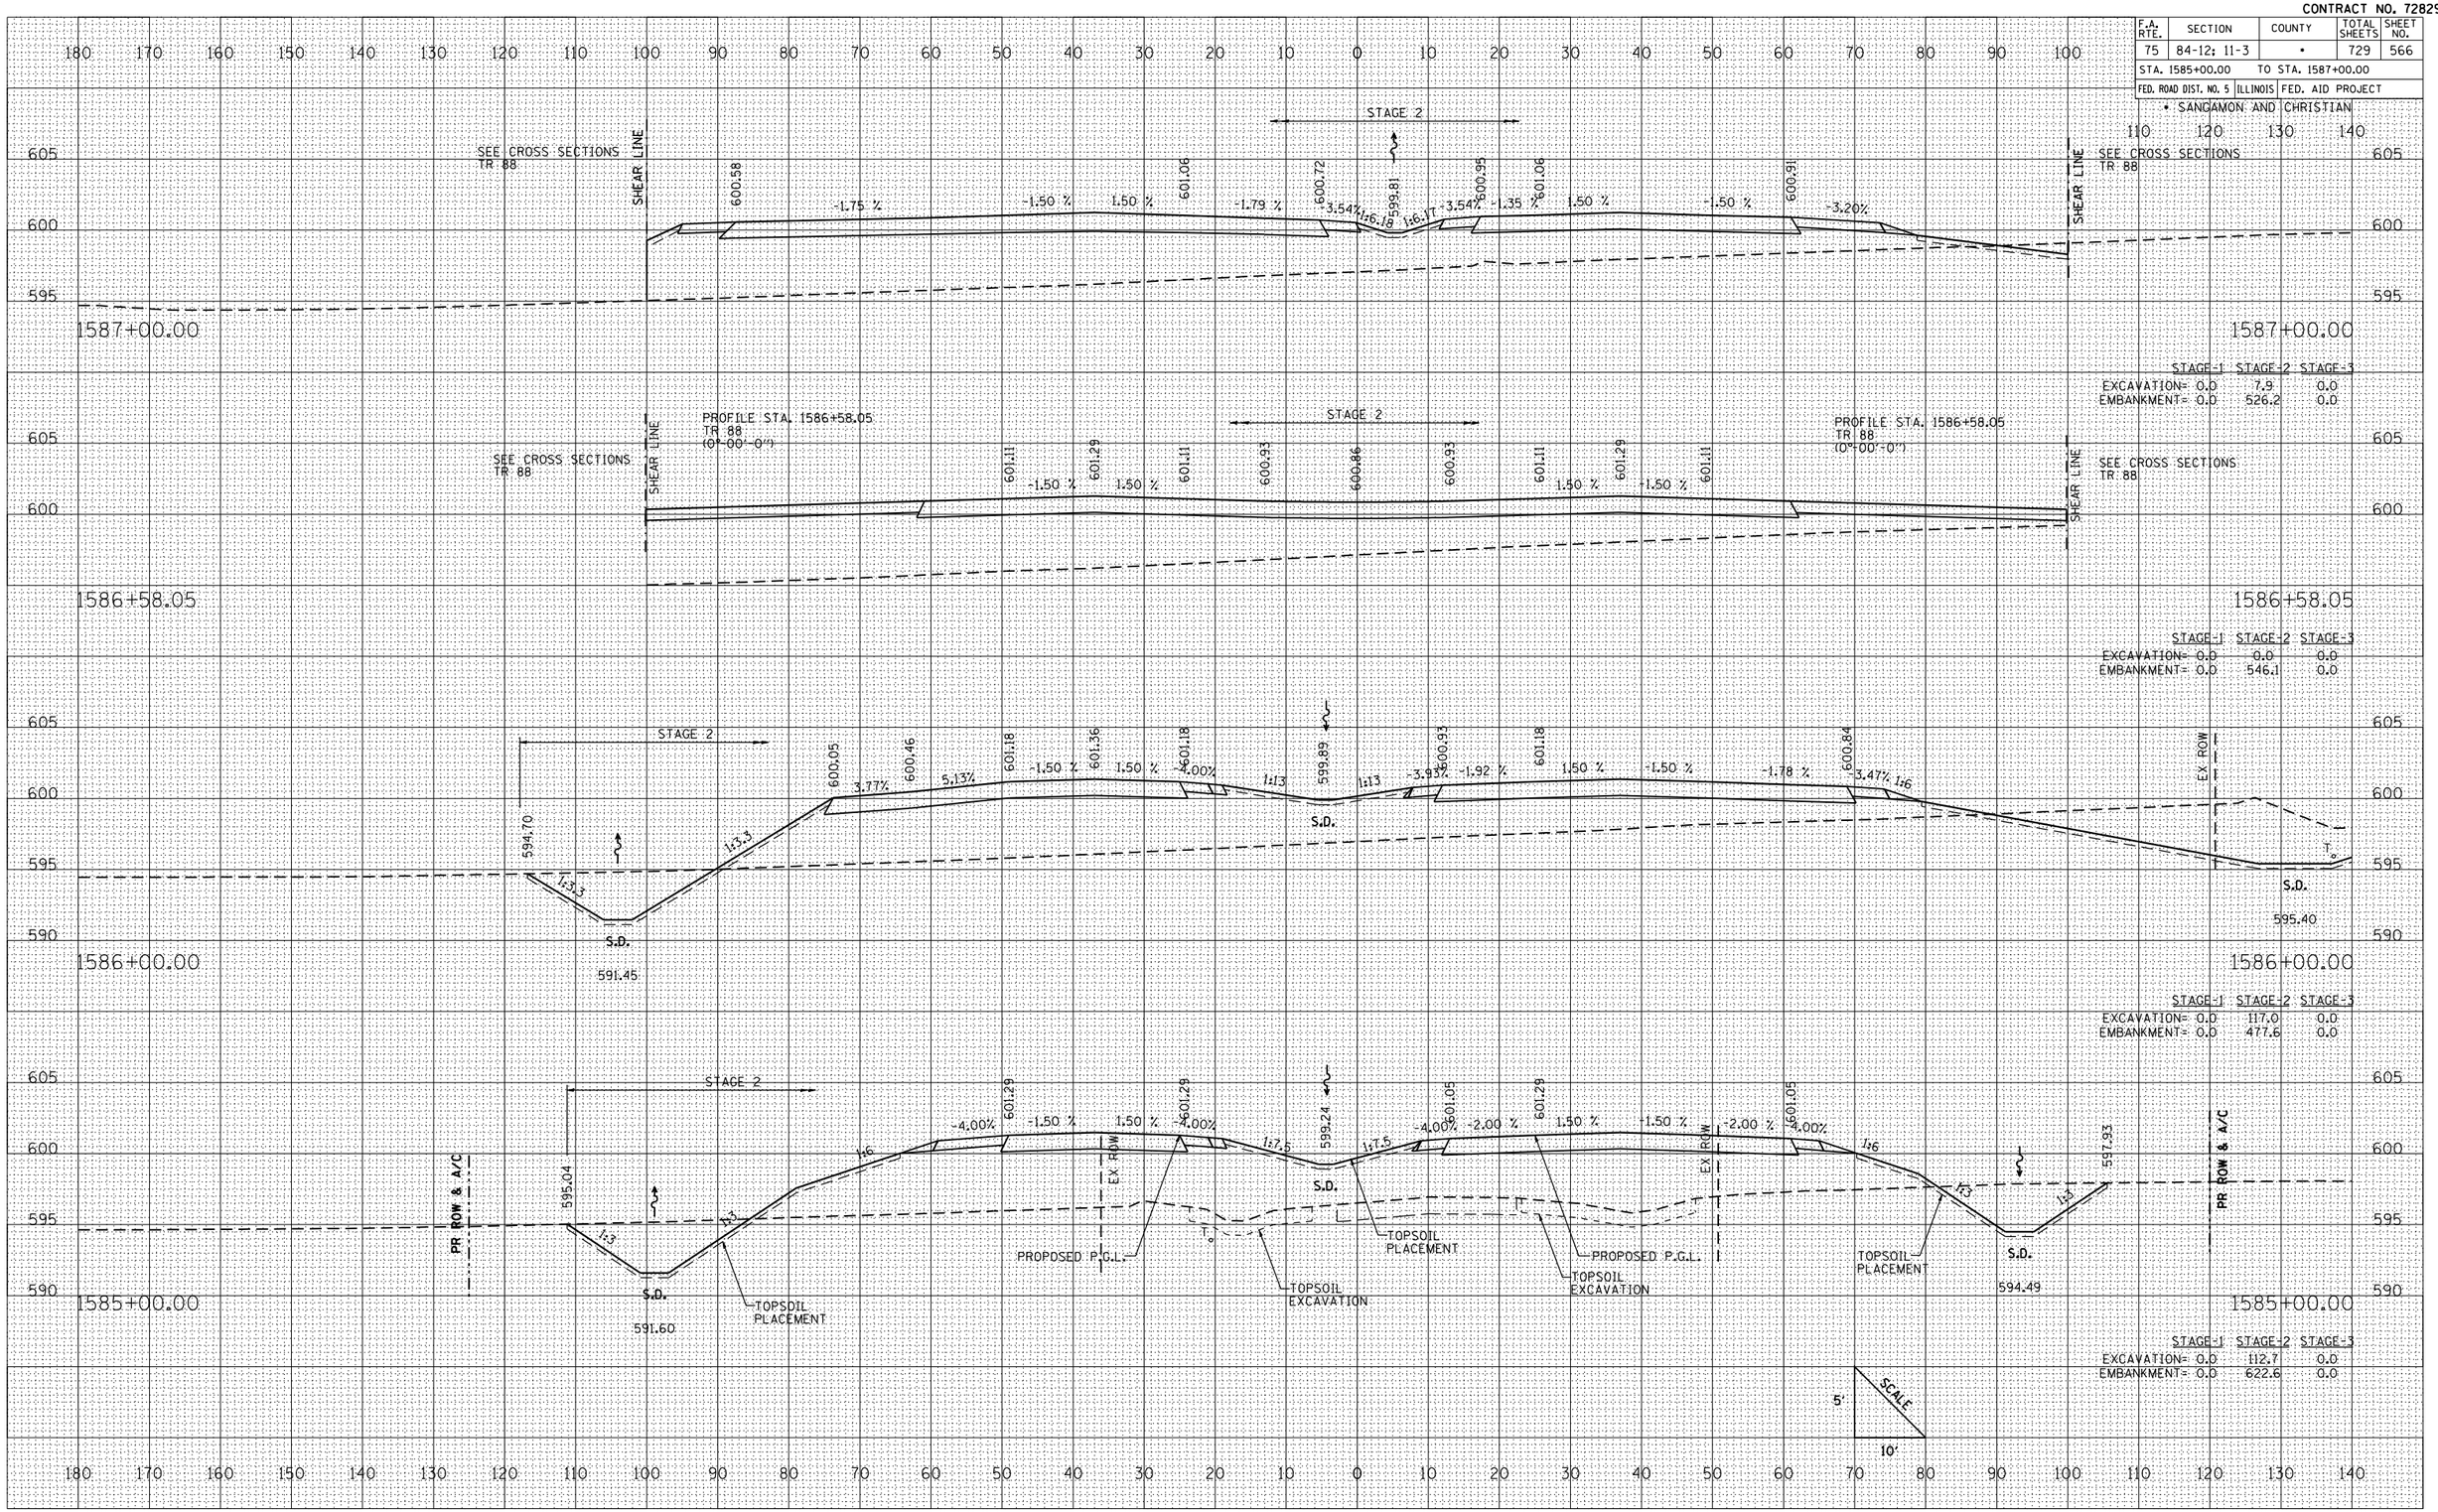

CROSS SECTIONS: IL. RTE. 29 – STA. 1585+00 TO STA. 1587+00

FINAL SURVEY — NOTE BOOK — NO. — BY — DATE
SURVEYED — PLOTTED — TABULATED — AREAS — AREAS CHECKED

ORIGINAL SURVEY — SURVEYED — PLOTTED — TABULATED — AREAS — AREAS CHECKED
C:\Projects\1062829\sheets\062829_cs.dgn

PLOT DATE = 3/23/2012
FILE NAME = L:\IDOT\d30668\l-dan\sheets\062829_cs.dgn
PLOT SCALE = 21.1765 ' / IN.
REFERENCE = REF