CONTRACT NO. 72829

F.A. RTE.	SECTION	COUNTY	TOTAL SHEETS	SHEET NO.
75	84-12; 11-3	•	729	572

STA. 1603+00.00 TO STA. 1605+00.00

FED. ROAD DIST. NO. 5 | ILLINOIS | FED. AID PROJECT

• SANGAMON AND CHRISTIAN

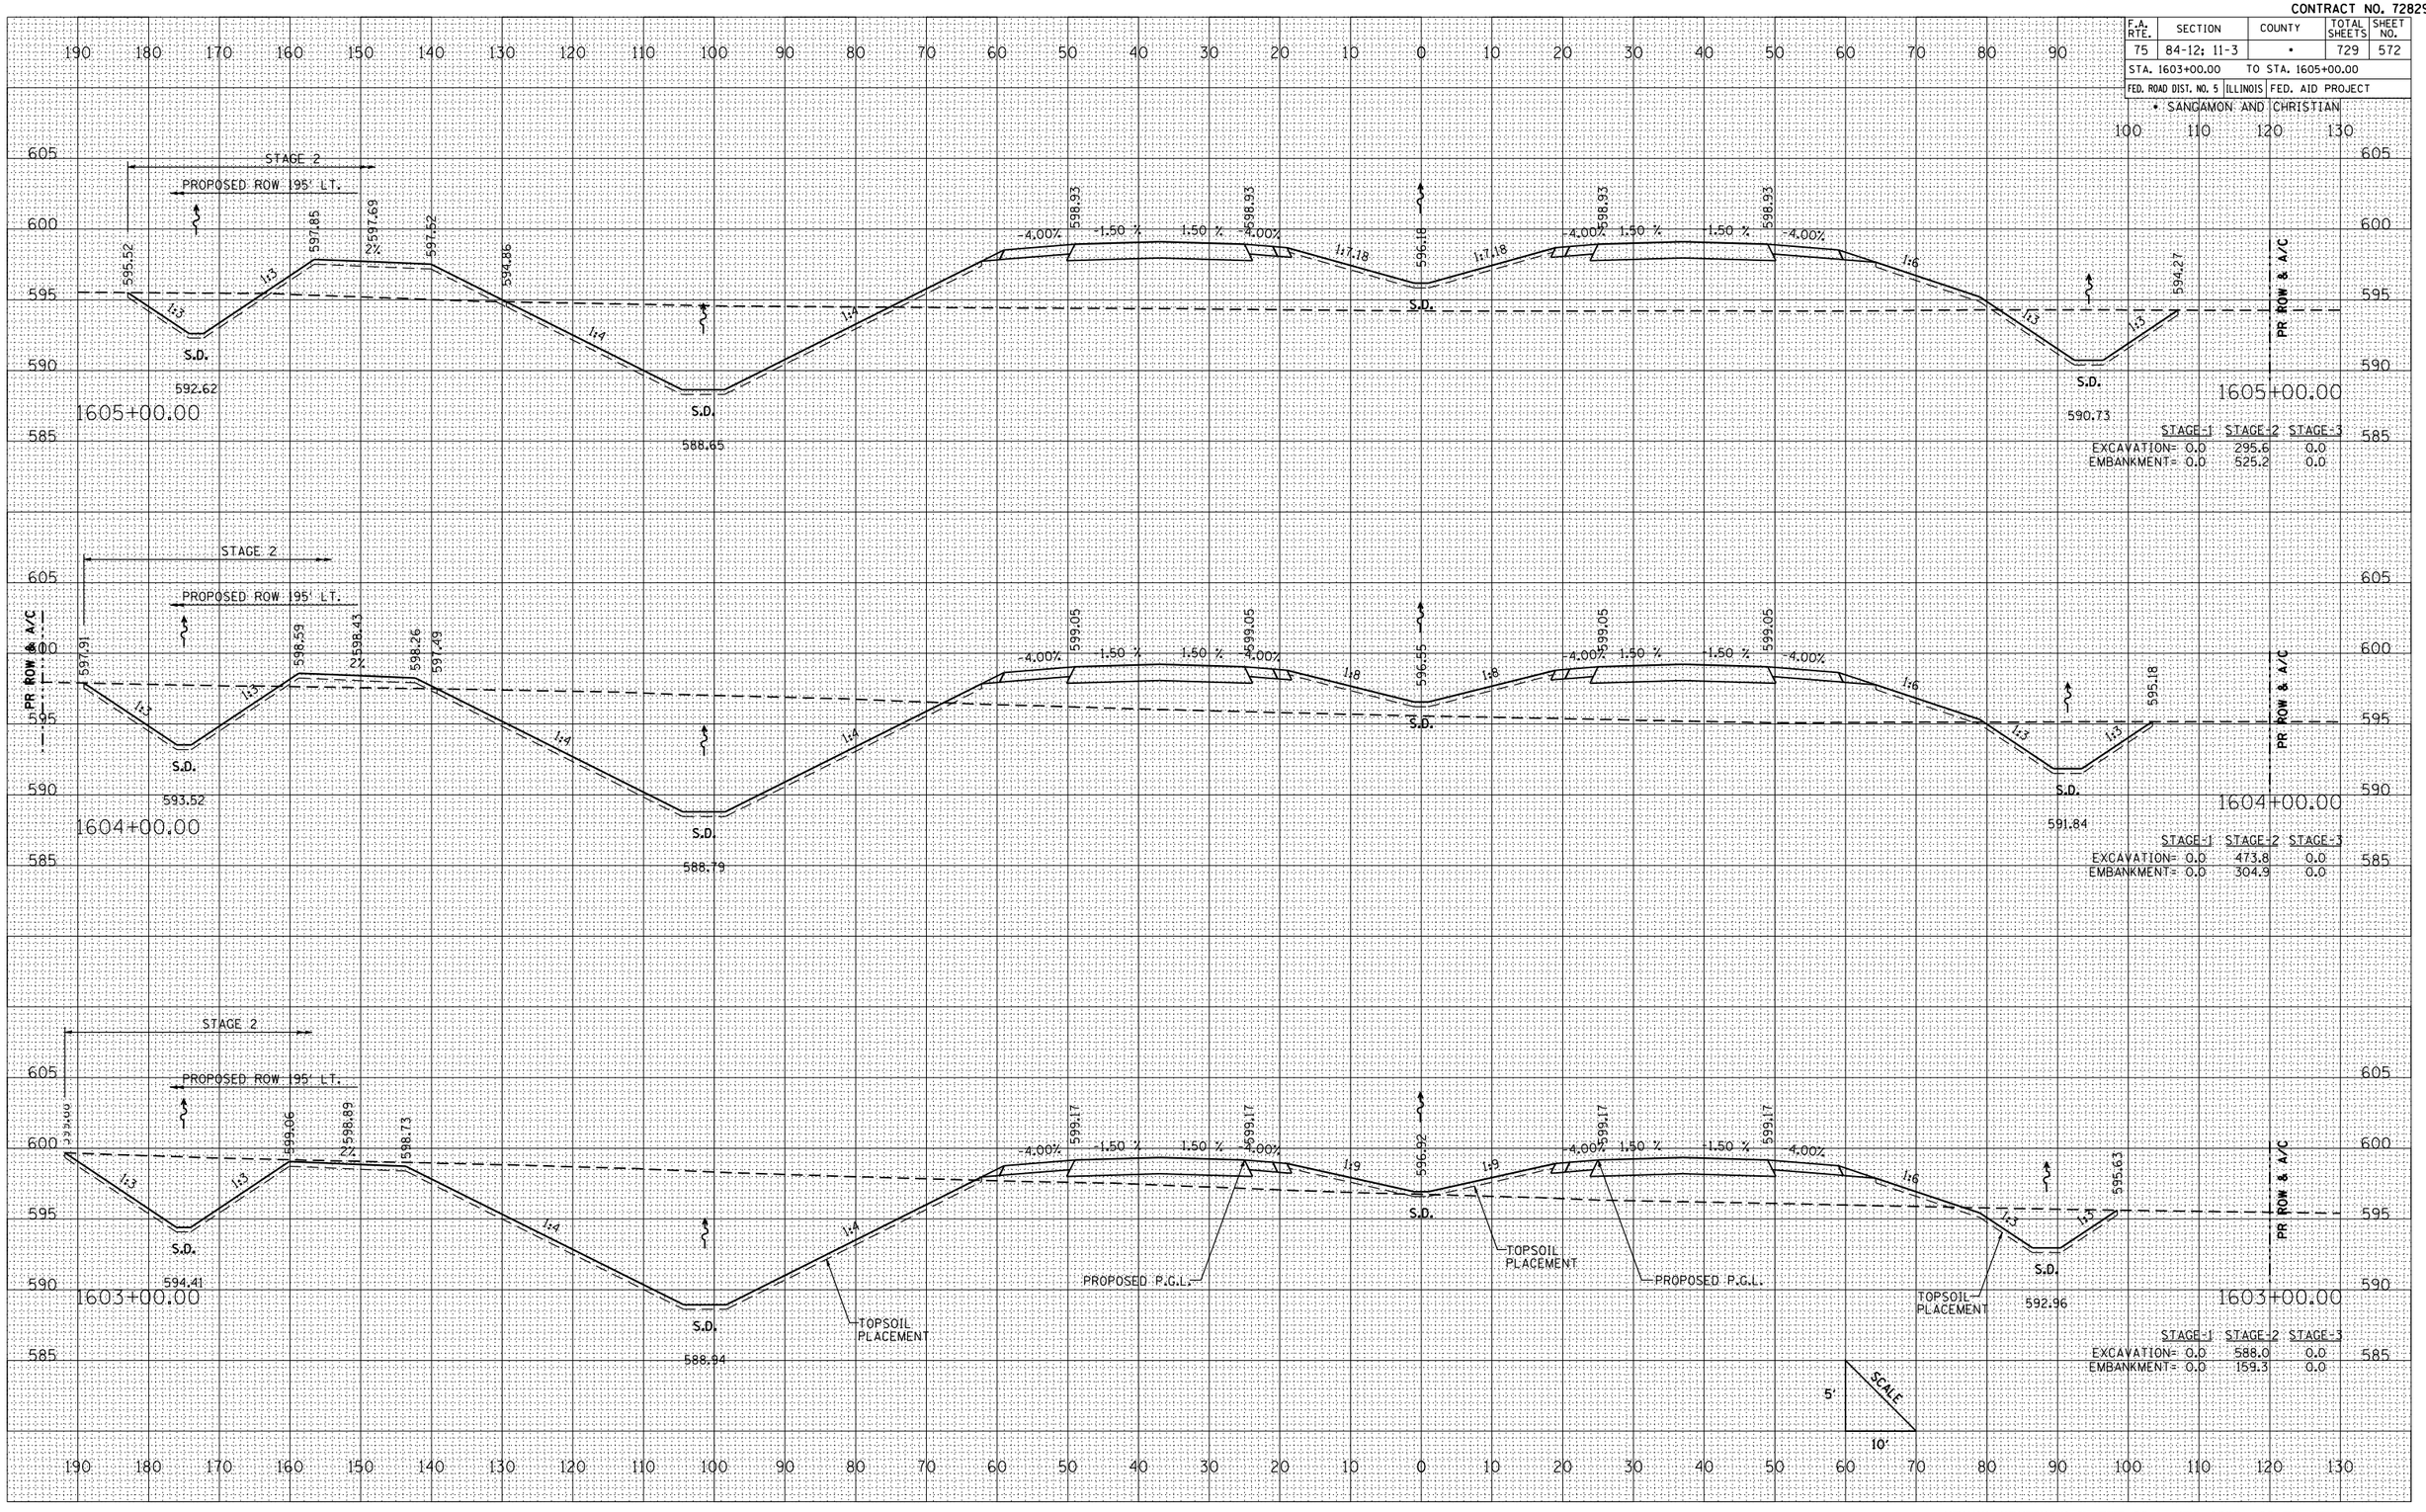

	STAGE-1	STAGE-2	STAGE-3
EXCAVATION=	0.0	295.6	0.0
EMBANKMENT=	0.0	525.2	0.0

	STAGE-1	STAGE-2	STAGE-3
EXCAVATION=	0.0	473.8	0.0
EMBANKMENT=	0.0	304.9	0.0

	STAGE-1	STAGE-2	STAGE-3
EXCAVATION=	0.0	588.0	0.0
EMBANKMENT=	0.0	159.3	0.0

FINAL SURVEY: NOTE BOOK NO. | SURVEYED | PLOTTED | TEMPLATE | AREAS | AREAS CHECKED | BY | DATE

ORIGINAL SURVEY: NOTE BOOK NO. | SURVEYED | PLOTTED | TEMPLATE | AREAS | AREAS CHECKED | BY | DATE

PLOT DATE = 3/16/2012
FILE NAME = L:\IDOT\0306601\draw\sheets\0672829\sheets\0672829_dgn
PLOT SCALE = 21.1765 ' / IN.
REFERENCE = REF

CROSS SECTIONS: IL. RTE. 29 – STA. 1603+00 TO STA. 1605+00