CONTRACT NO. 72829

F.A. RTE.	SECTION	COUNTY	TOTAL SHEETS	SHEET NO.
75	84-12; 11-3	•	729	574
STA. 1609+00.00	TO STA. 1610+00.00			
FED. ROAD DIST. NO. 5	ILLINOIS	FED. AID PROJECT		

• SANGAMON AND CHRISTIAN

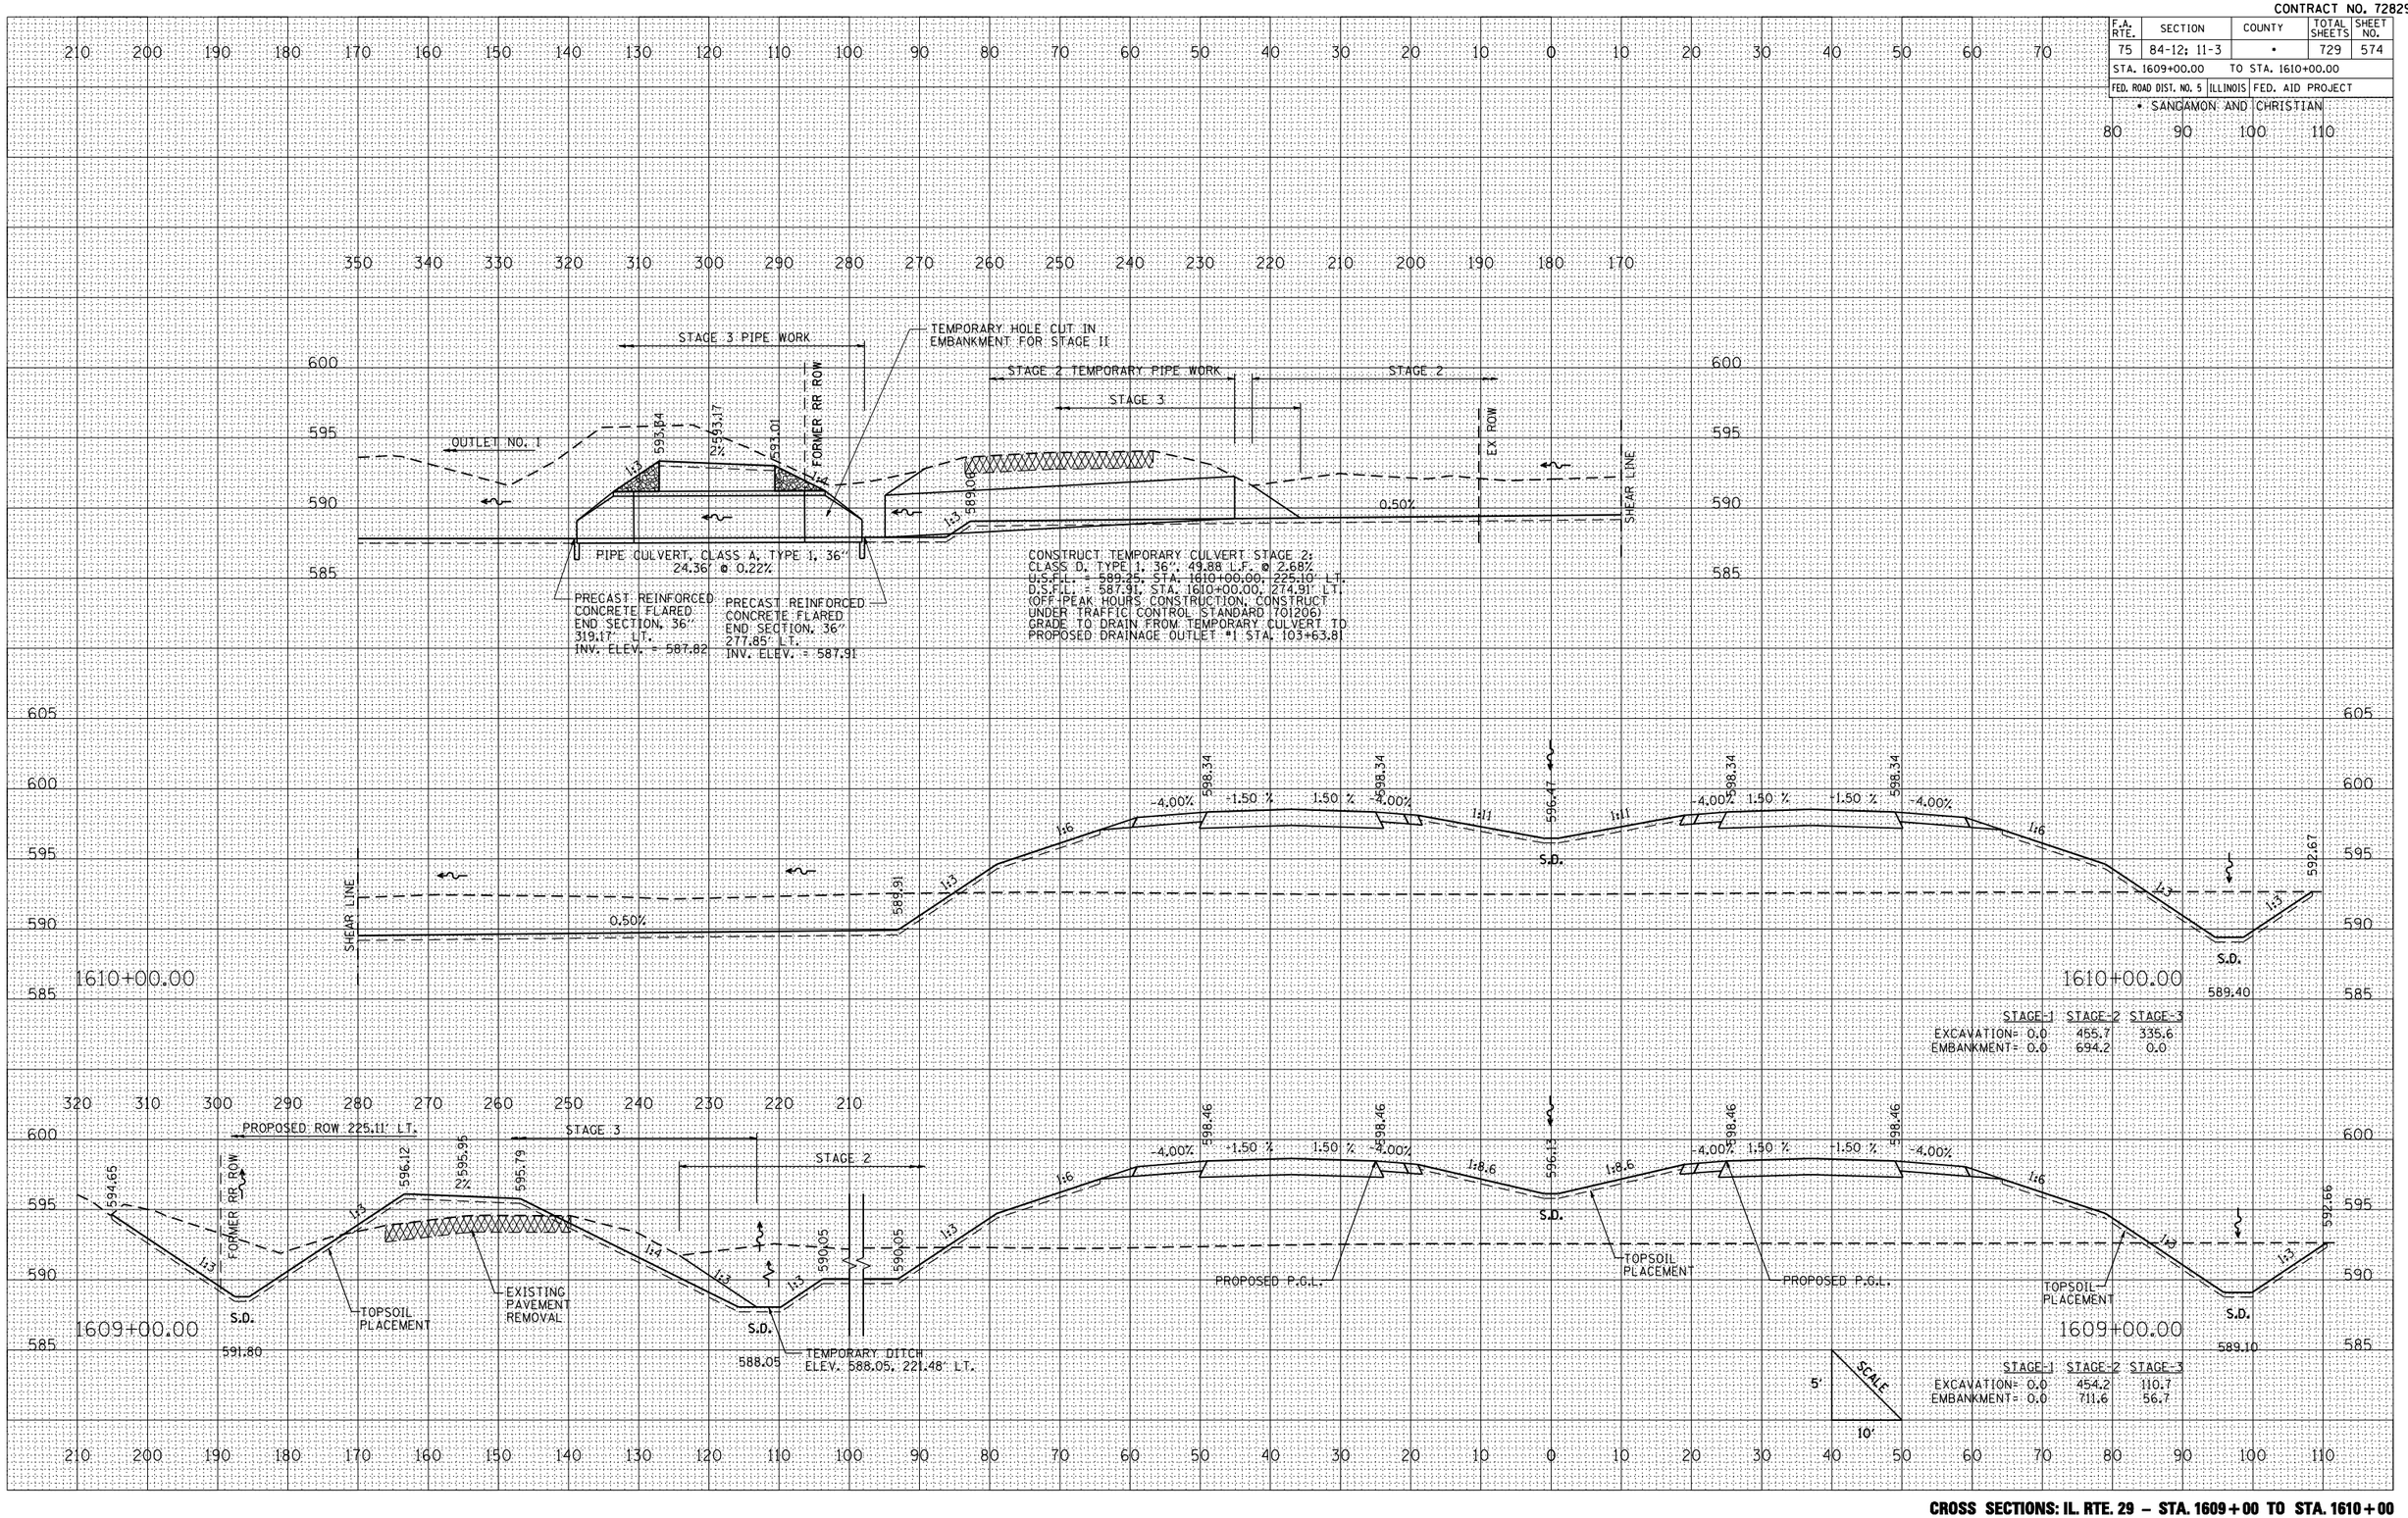

	STAGE 1	STAGE 2	STAGE 3
EXCAVATION=	0.0	465.7	335.6
EMBANKMENT=	0.0	694.2	0.0

	STAGE 1	STAGE 2	STAGE 3
EXCAVATION=	0.0	454.2	110.7
EMBANKMENT=	0.0	711.6	56.7

FINAL SURVEY	BY	DATE
SURVEYED		
PLOTTED		
TABULATE		
NOTE BOOK	AREAS	AREAS CHECKED
NO.		

ORIGINAL SURVEY	BY	DATE
SURVEYED		
PLOTTED		
TABULATE		
NOTE BOOK	AREAS	AREAS CHECKED
NO.		

PLOT DATE = 3/23/2012
FILE NAME = L:\IDOT\039660\cd-ex\sheets\0572829-pgsum-pg29.dgn
PLOT SCALE = 211.765 ' / IN.
REFERENCE = REF

CROSS SECTIONS: IL. RTE. 29 – STA. 1609+00 TO STA. 1610+00