CONTRACT NO. 72829

F.A. RTE.	SECTION	COUNTY	TOTAL SHEETS	SHEET NO.
75	84-12; 11-3	*	729	579

STA. 1619+00.00 TO STA. 1620+00.00

FED. ROAD DIST. NO. 5 | ILLINOIS | FED. AID PROJECT

* SANGAMON AND CHRISTIAN

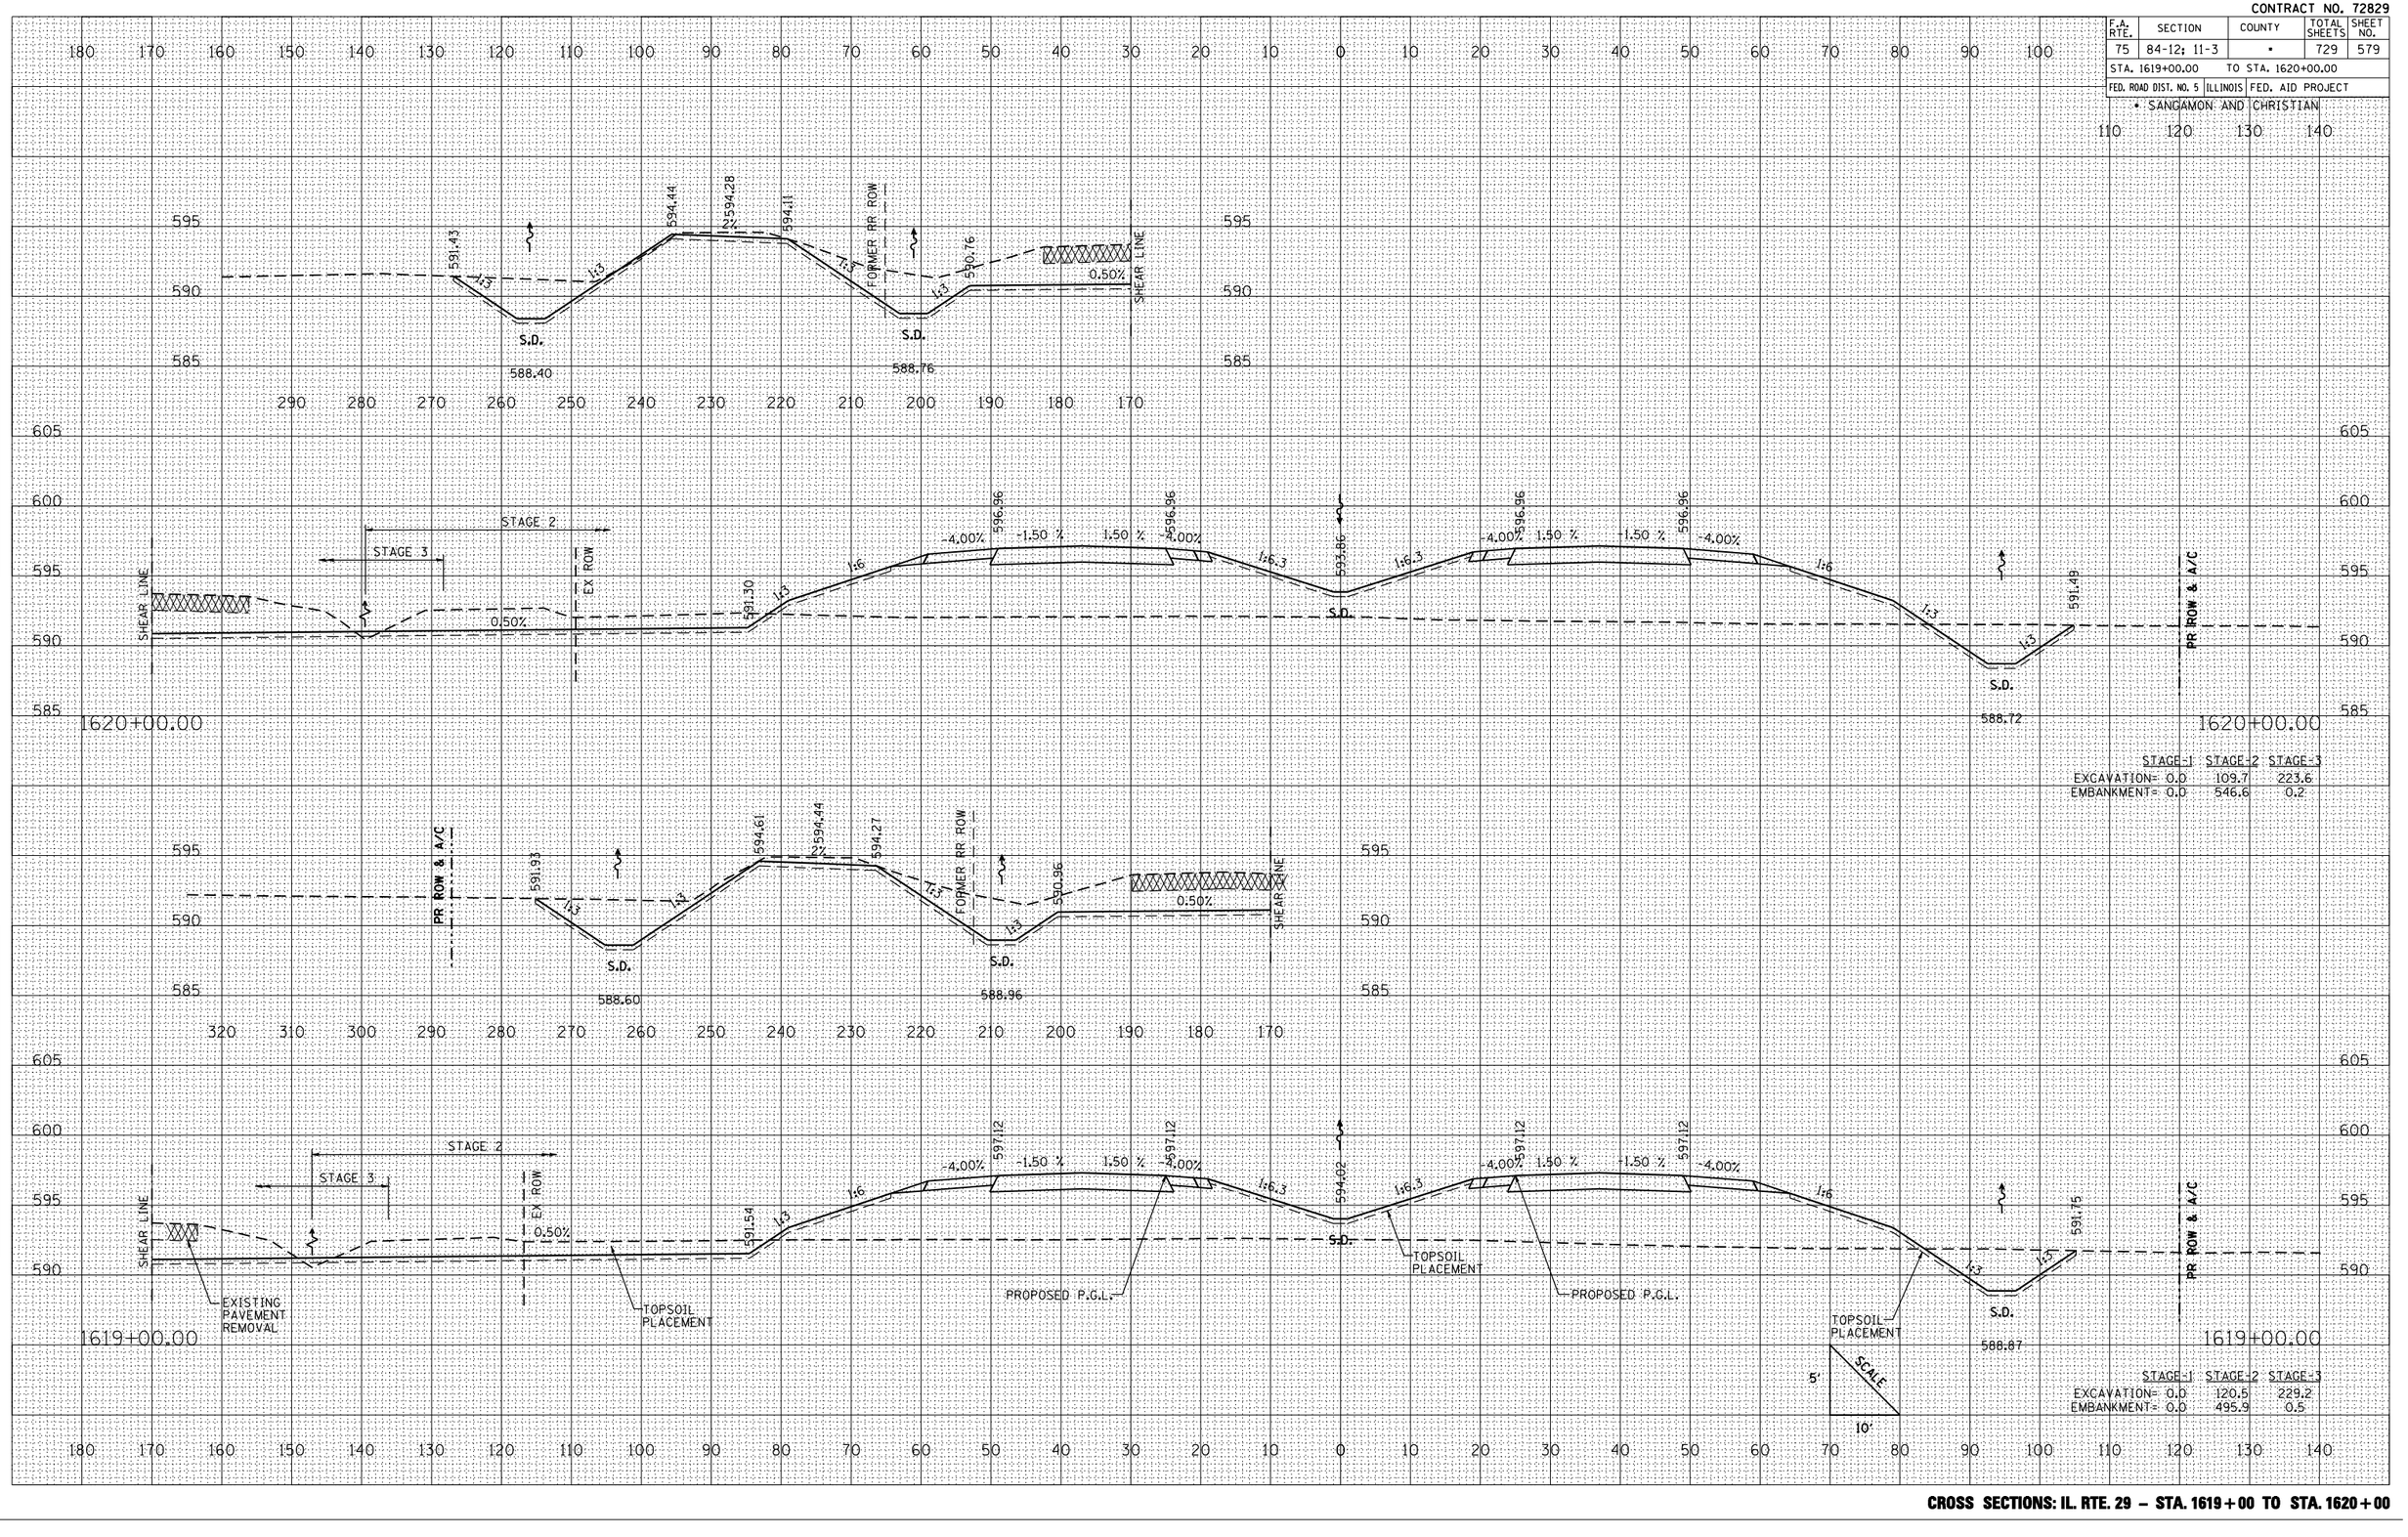

	STAGE-1	STAGE-2	STAGE-3
EXCAVATION=	0.0	109.7	223.6
EMBANKMENT=	0.0	546.6	0.2

	STAGE-1	STAGE-2	STAGE-3
EXCAVATION=	0.0	120.5	229.2
EMBANKMENT=	0.0	495.9	0.5

FINAL SURVEY: NOTE BOOK NO. / SURVEYED / PLOTTED / TEMPLATE / AREAS / AREAS CHECKED / BY / DATE

ORIGINAL SURVEY: NOTE BOOK NO. / SURVEYED / PLOTTED / TEMPLATE / AREAS / AREAS CHECKED / BY / DATE

PLOT DATE = 4/24/2012
FILE NAME = L:\IDOT\0306601\drw\sheets\0672829\sht_cross_sec_1619+00.dgn
PLOT SCALE = 21.1765 ' / IN.
REFERENCE = REF

CROSS SECTIONS: IL. RTE. 29 – STA. 1619+00 TO STA. 1620+00