CONTRACT NO. 72829

F.A. RTE.	SECTION	COUNTY	TOTAL SHEETS	SHEET NO.
75	84-12; 11-3	*	729	581

STA. 1623+00.00 TO STA. 1624+00.00

FED. ROAD DIST. NO. 5 | ILLINOIS | FED. AID PROJECT

* SANGAMON AND CHRISTIAN

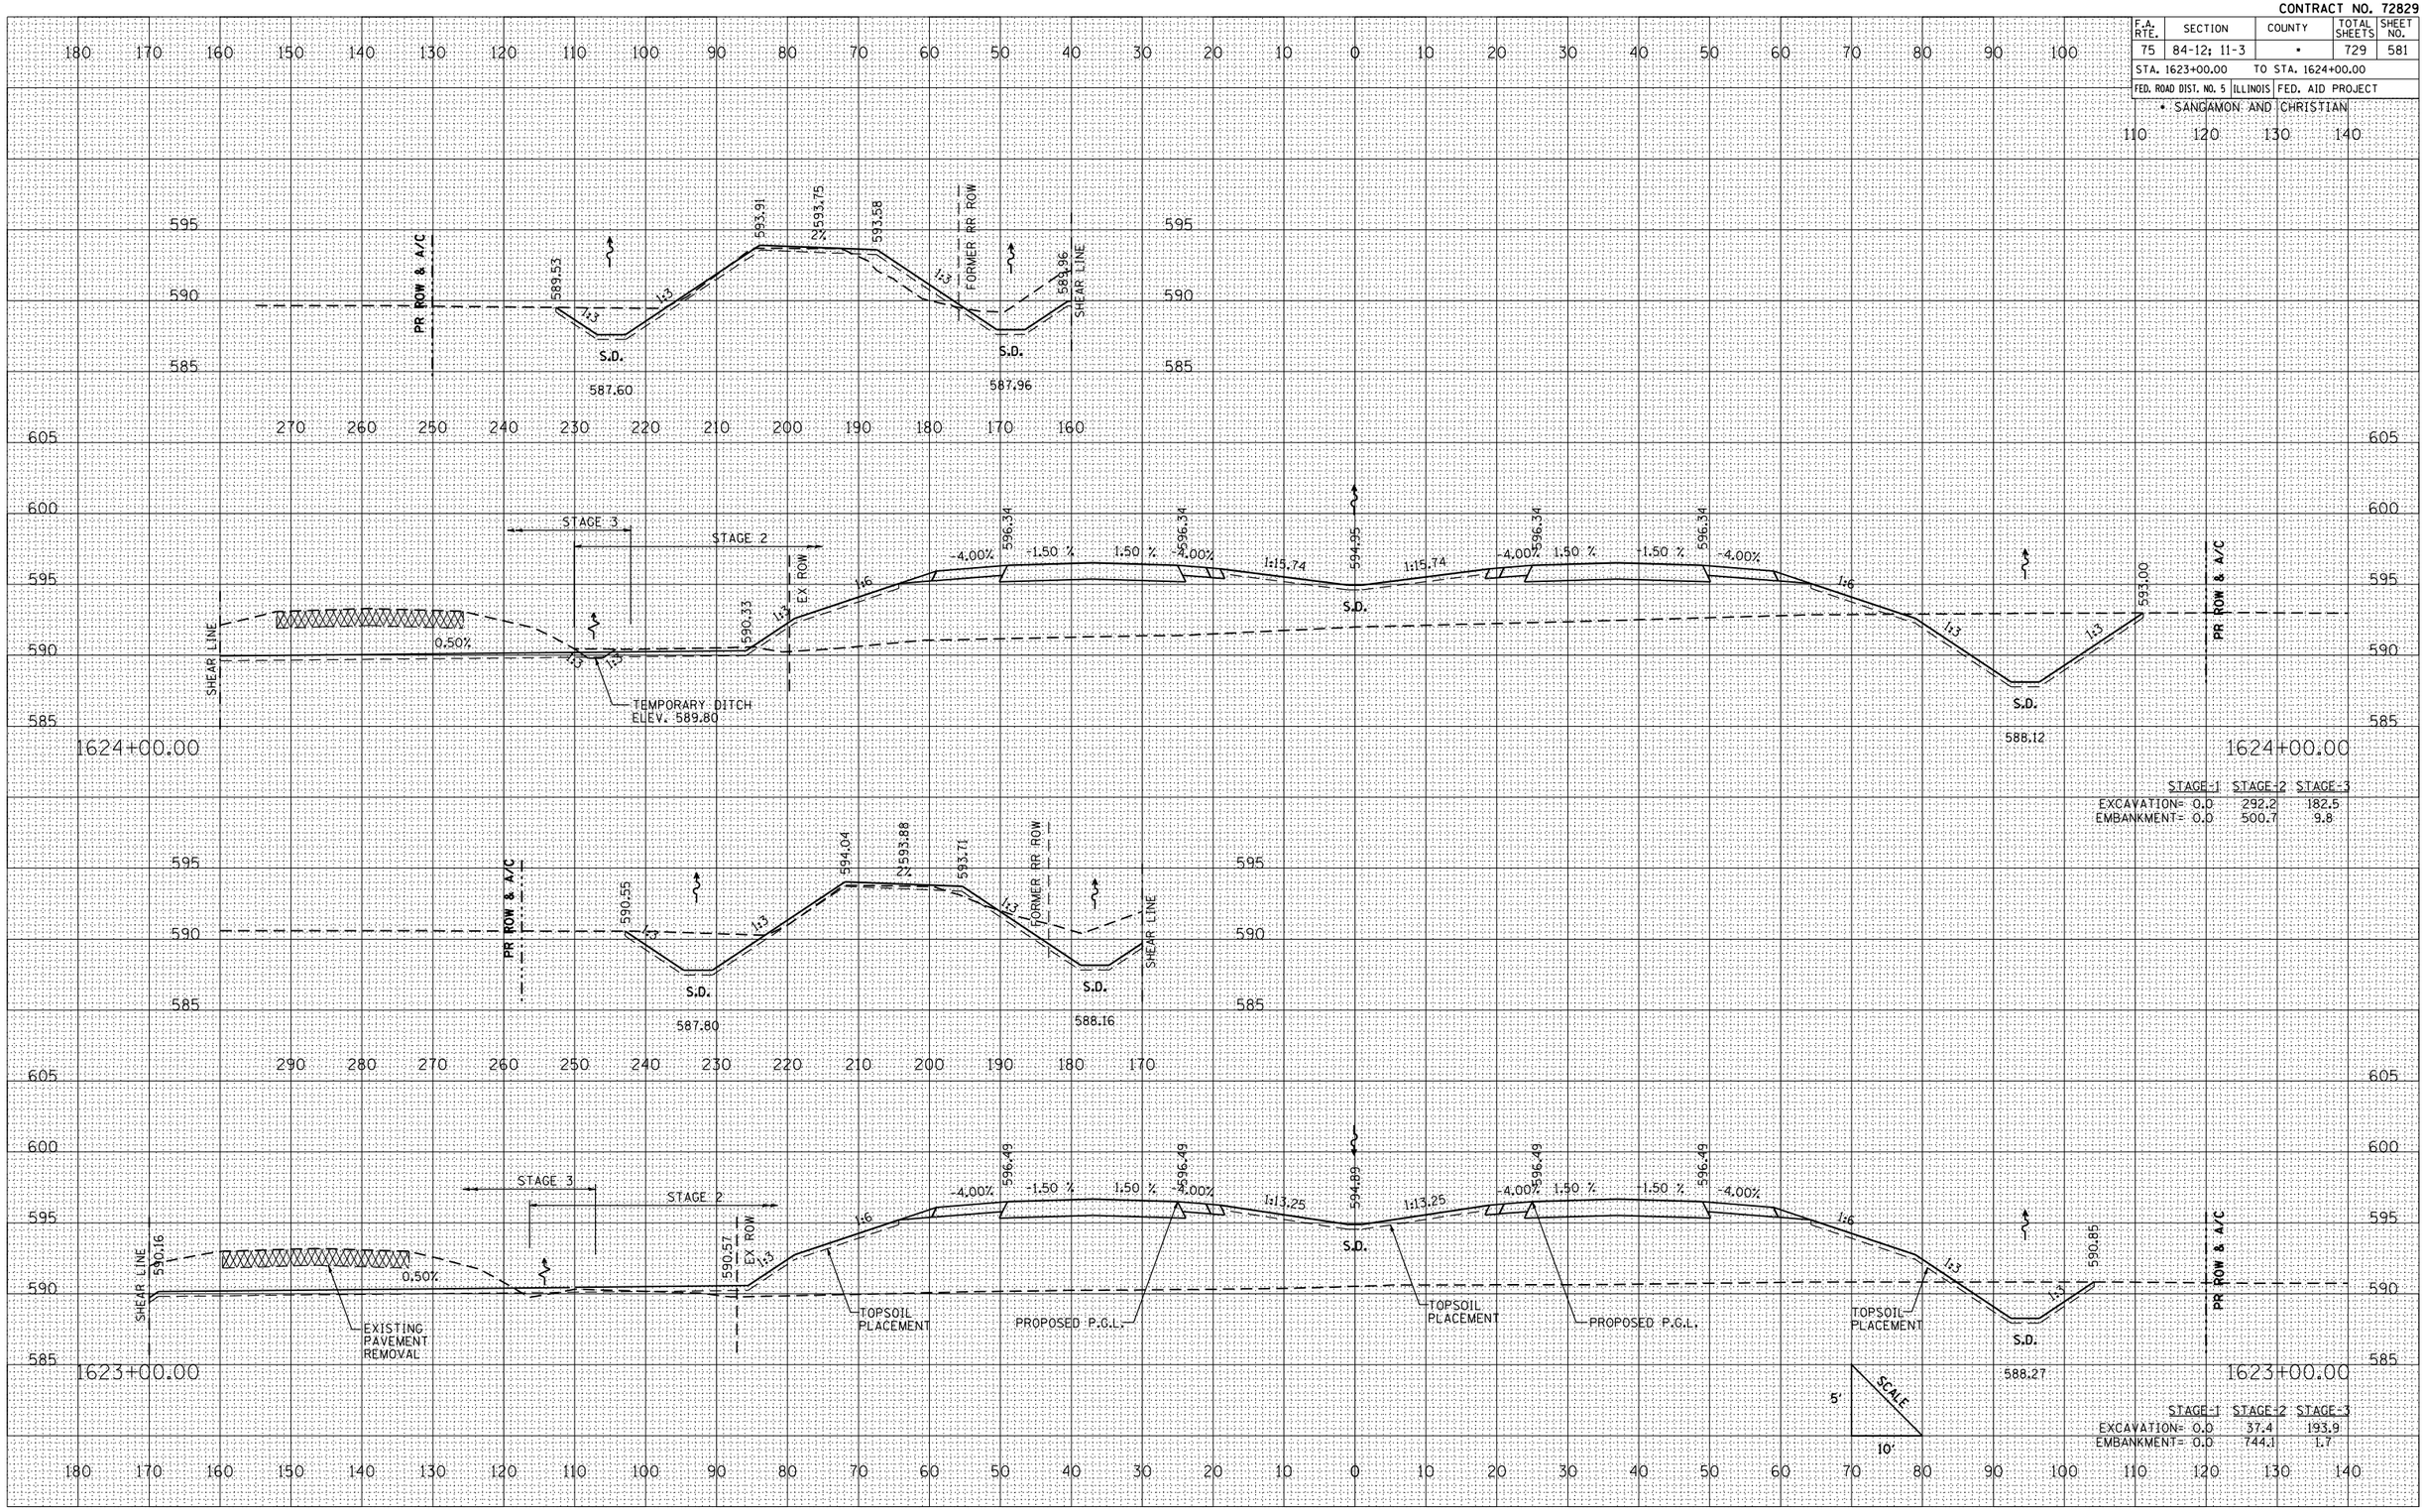

	STAGE-1	STAGE-2	STAGE-3
EXCAVATION=	0.0	292.2	182.5
EMBANKMENT=	0.0	500.7	9.8

	STAGE-1	STAGE-2	STAGE-3
EXCAVATION=	0.0	37.4	193.9
EMBANKMENT=	0.0	744.1	1.7

FINAL SURVEY | NOTE BOOK NO. | SURVEYED | PLOTTED | TEMPLATE | AREAS | AREAS CHECKED | BY | DATE

ORIGINAL SURVEY | NO. | SURVEYED | PLOTTED | TEMPLATE | AREAS | AREAS CHECKED | BY | DATE

PLOT DATE = 4/24/2012
FILE NAME = L:\IDOT\0306601\draw\sheets\0672829\sheets\0672829_cross.dgn
PLOT SCALE = 21.1765 ' / IN.
REFERENCE = REF

CROSS SECTIONS: IL. RTE. 29 – STA. 1623+00 TO STA. 1624+00