CONTRACT NO. 72829

F.A. RTE.	SECTION	COUNTY	TOTAL SHEETS	SHEET NO.
75	84-12; 11-3	•	729	583
STA. 1628+00.00	TO STA. 1630+00.00			
FED. ROAD DIST. NO. 5	ILLINOIS	FED. AID PROJECT		

• SANGAMON AND CHRISTIAN

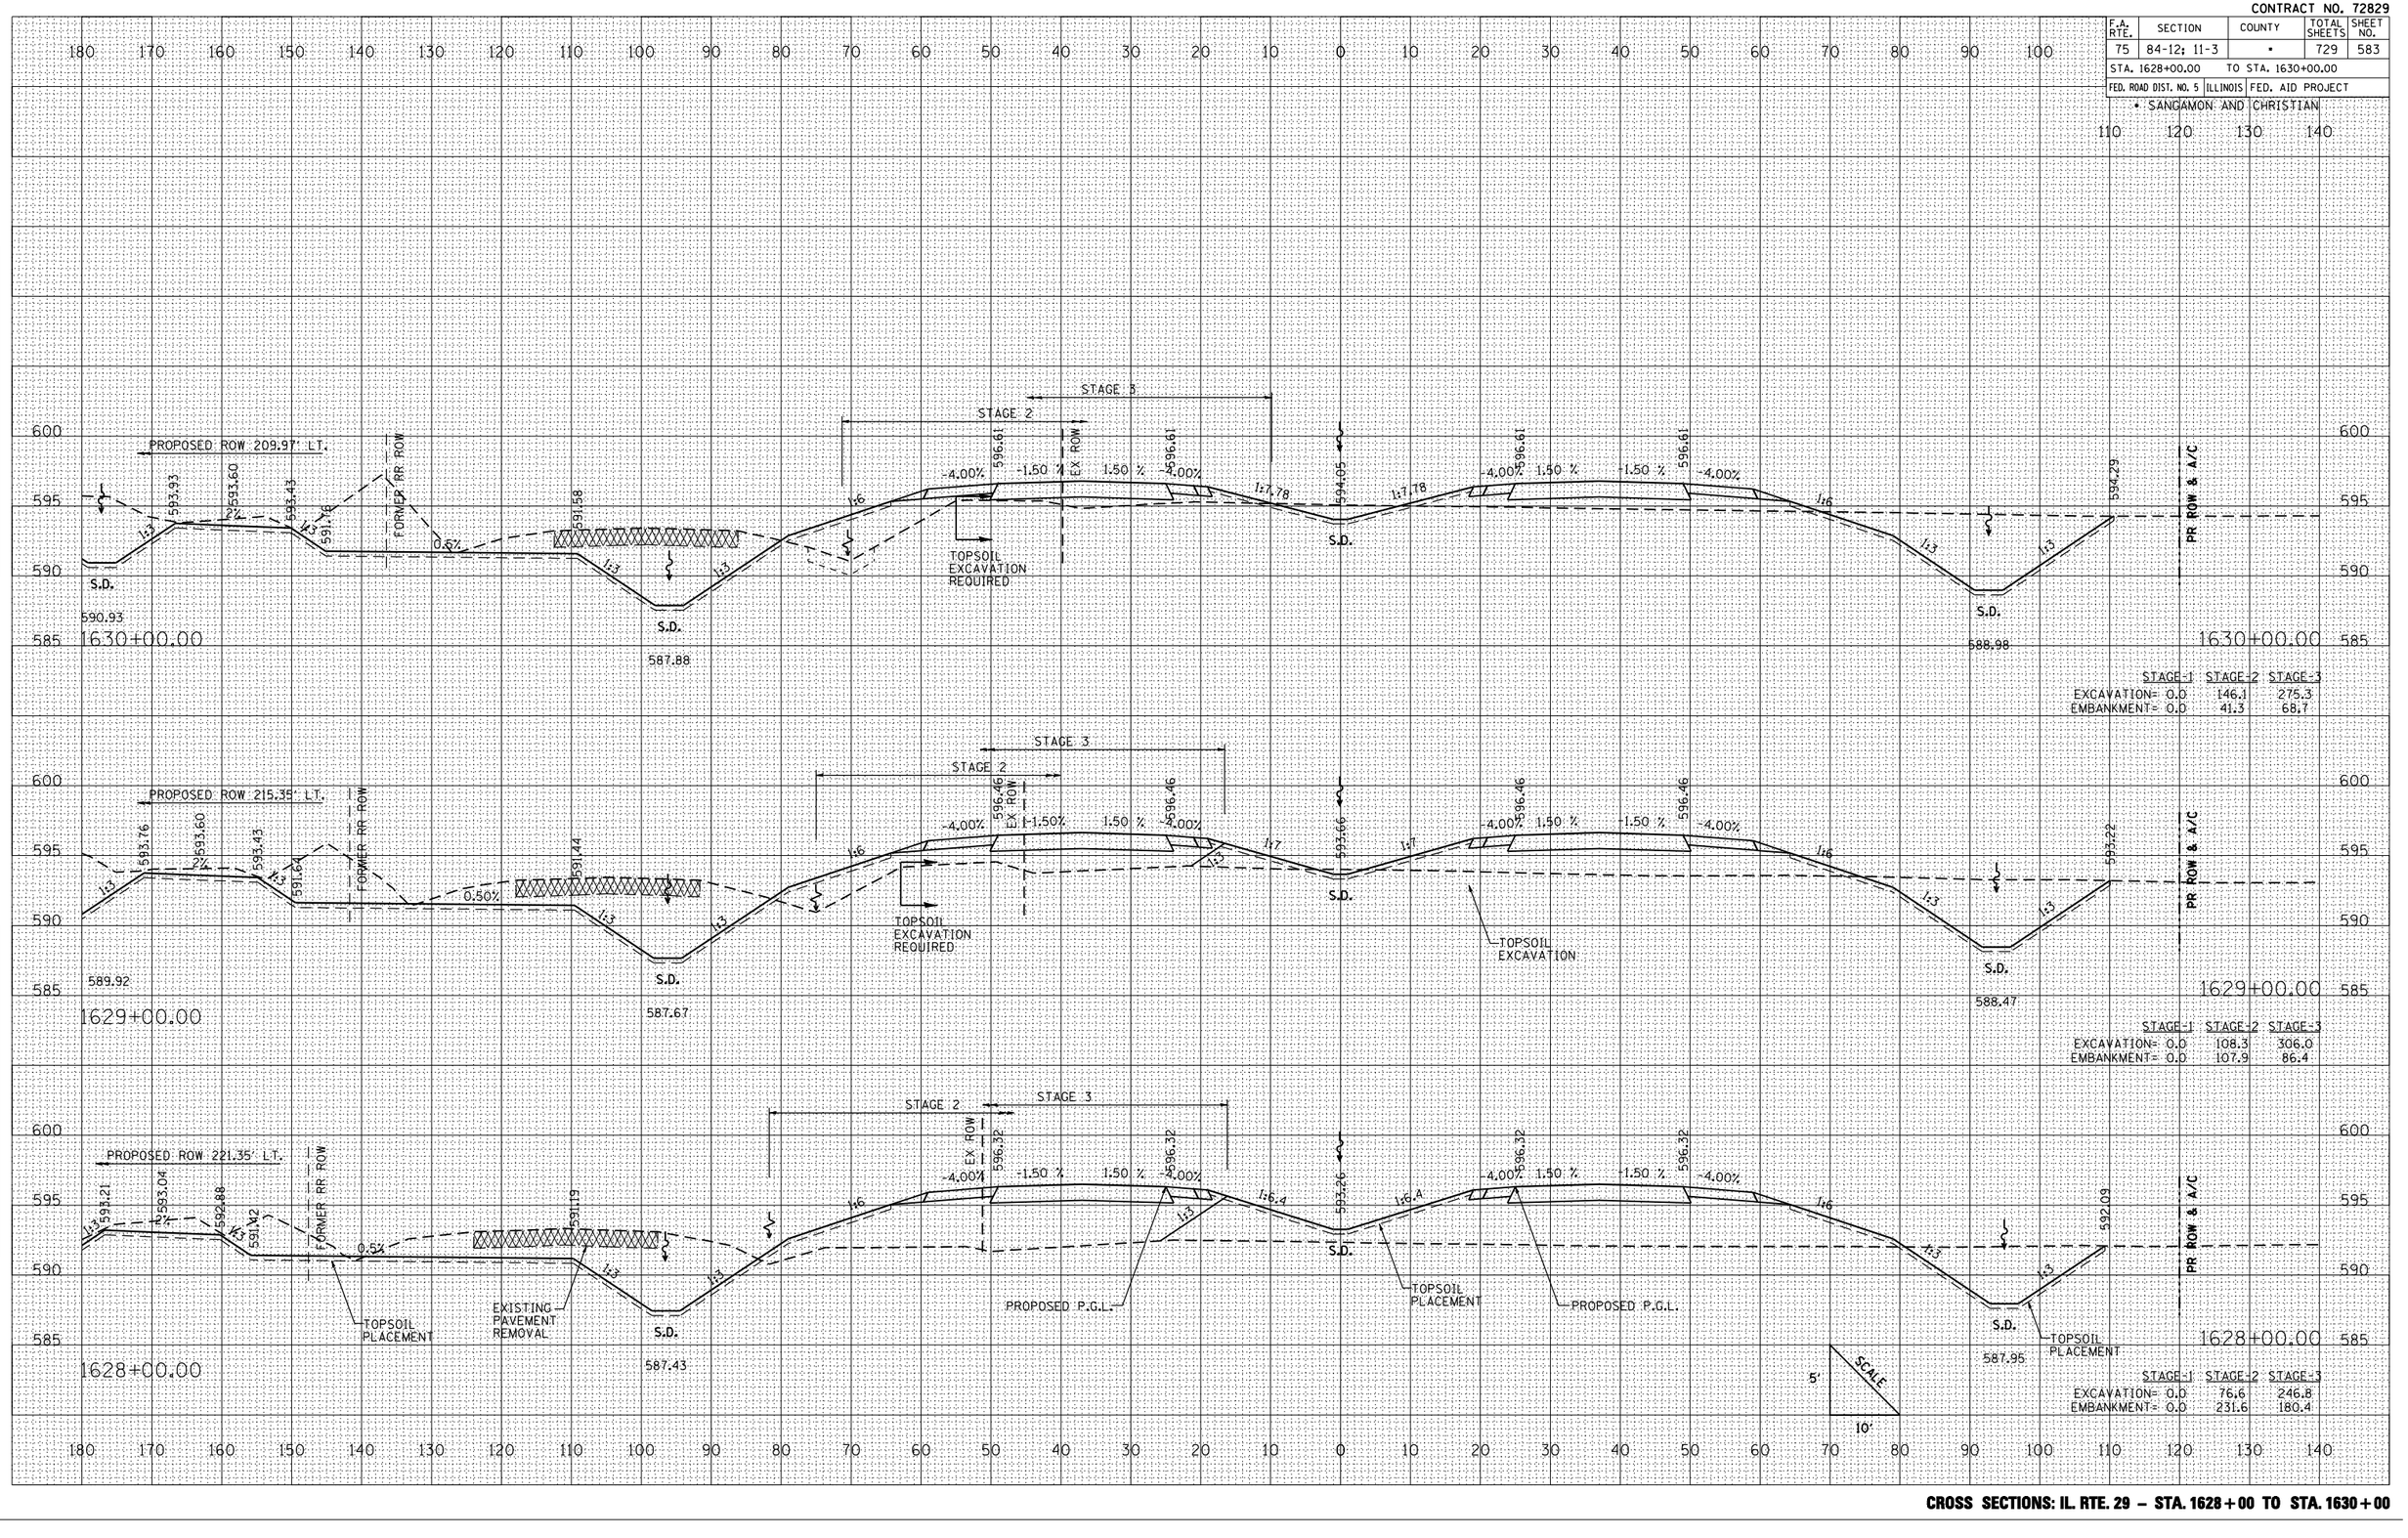

	STAGE-1	STAGE-2	STAGE-3
EXCAVATION=	0.0	146.1	275.3
EMBANKMENT=	0.0	41.3	68.7

	STAGE-1	STAGE-2	STAGE-3
EXCAVATION=	0.0	108.3	306.0
EMBANKMENT=	0.0	107.9	86.4

	STAGE-1	STAGE-2	STAGE-3
EXCAVATION=	0.0	76.6	246.8
EMBANKMENT=	0.0	231.6	180.4

FINAL SURVEY — NOTE BOOK — NO. — BY — DATE
SURVEYED — PLOTTED — SURFACE — AREAS — AREAS CHECKED

ORIGINAL SURVEY — SURVEYED — PLOTTED — SURFACE — AREAS — AREAS CHECKED

PLOT DATE = 4/24/2012
FILE NAME = L:\IDOT\0306801\dgn\sheets\0572829sht0583.dgn
PLOT SCALE = 211765 ' / IN.
REFERENCE = REF

CROSS SECTIONS: IL RTE. 29 – STA. 1628+00 TO STA. 1630+00