CONTRACT NO. 72829

F.A. RTE.	SECTION	COUNTY	TOTAL SHEETS	SHEET NO.
75	84-12; 11-3	*	729	585
STA. 1634+00.00	TO STA. 1636+00.00			
FED. ROAD DIST. NO. 5	ILLINOIS	FED. AID PROJECT		

* SANGAMON AND CHRISTIAN

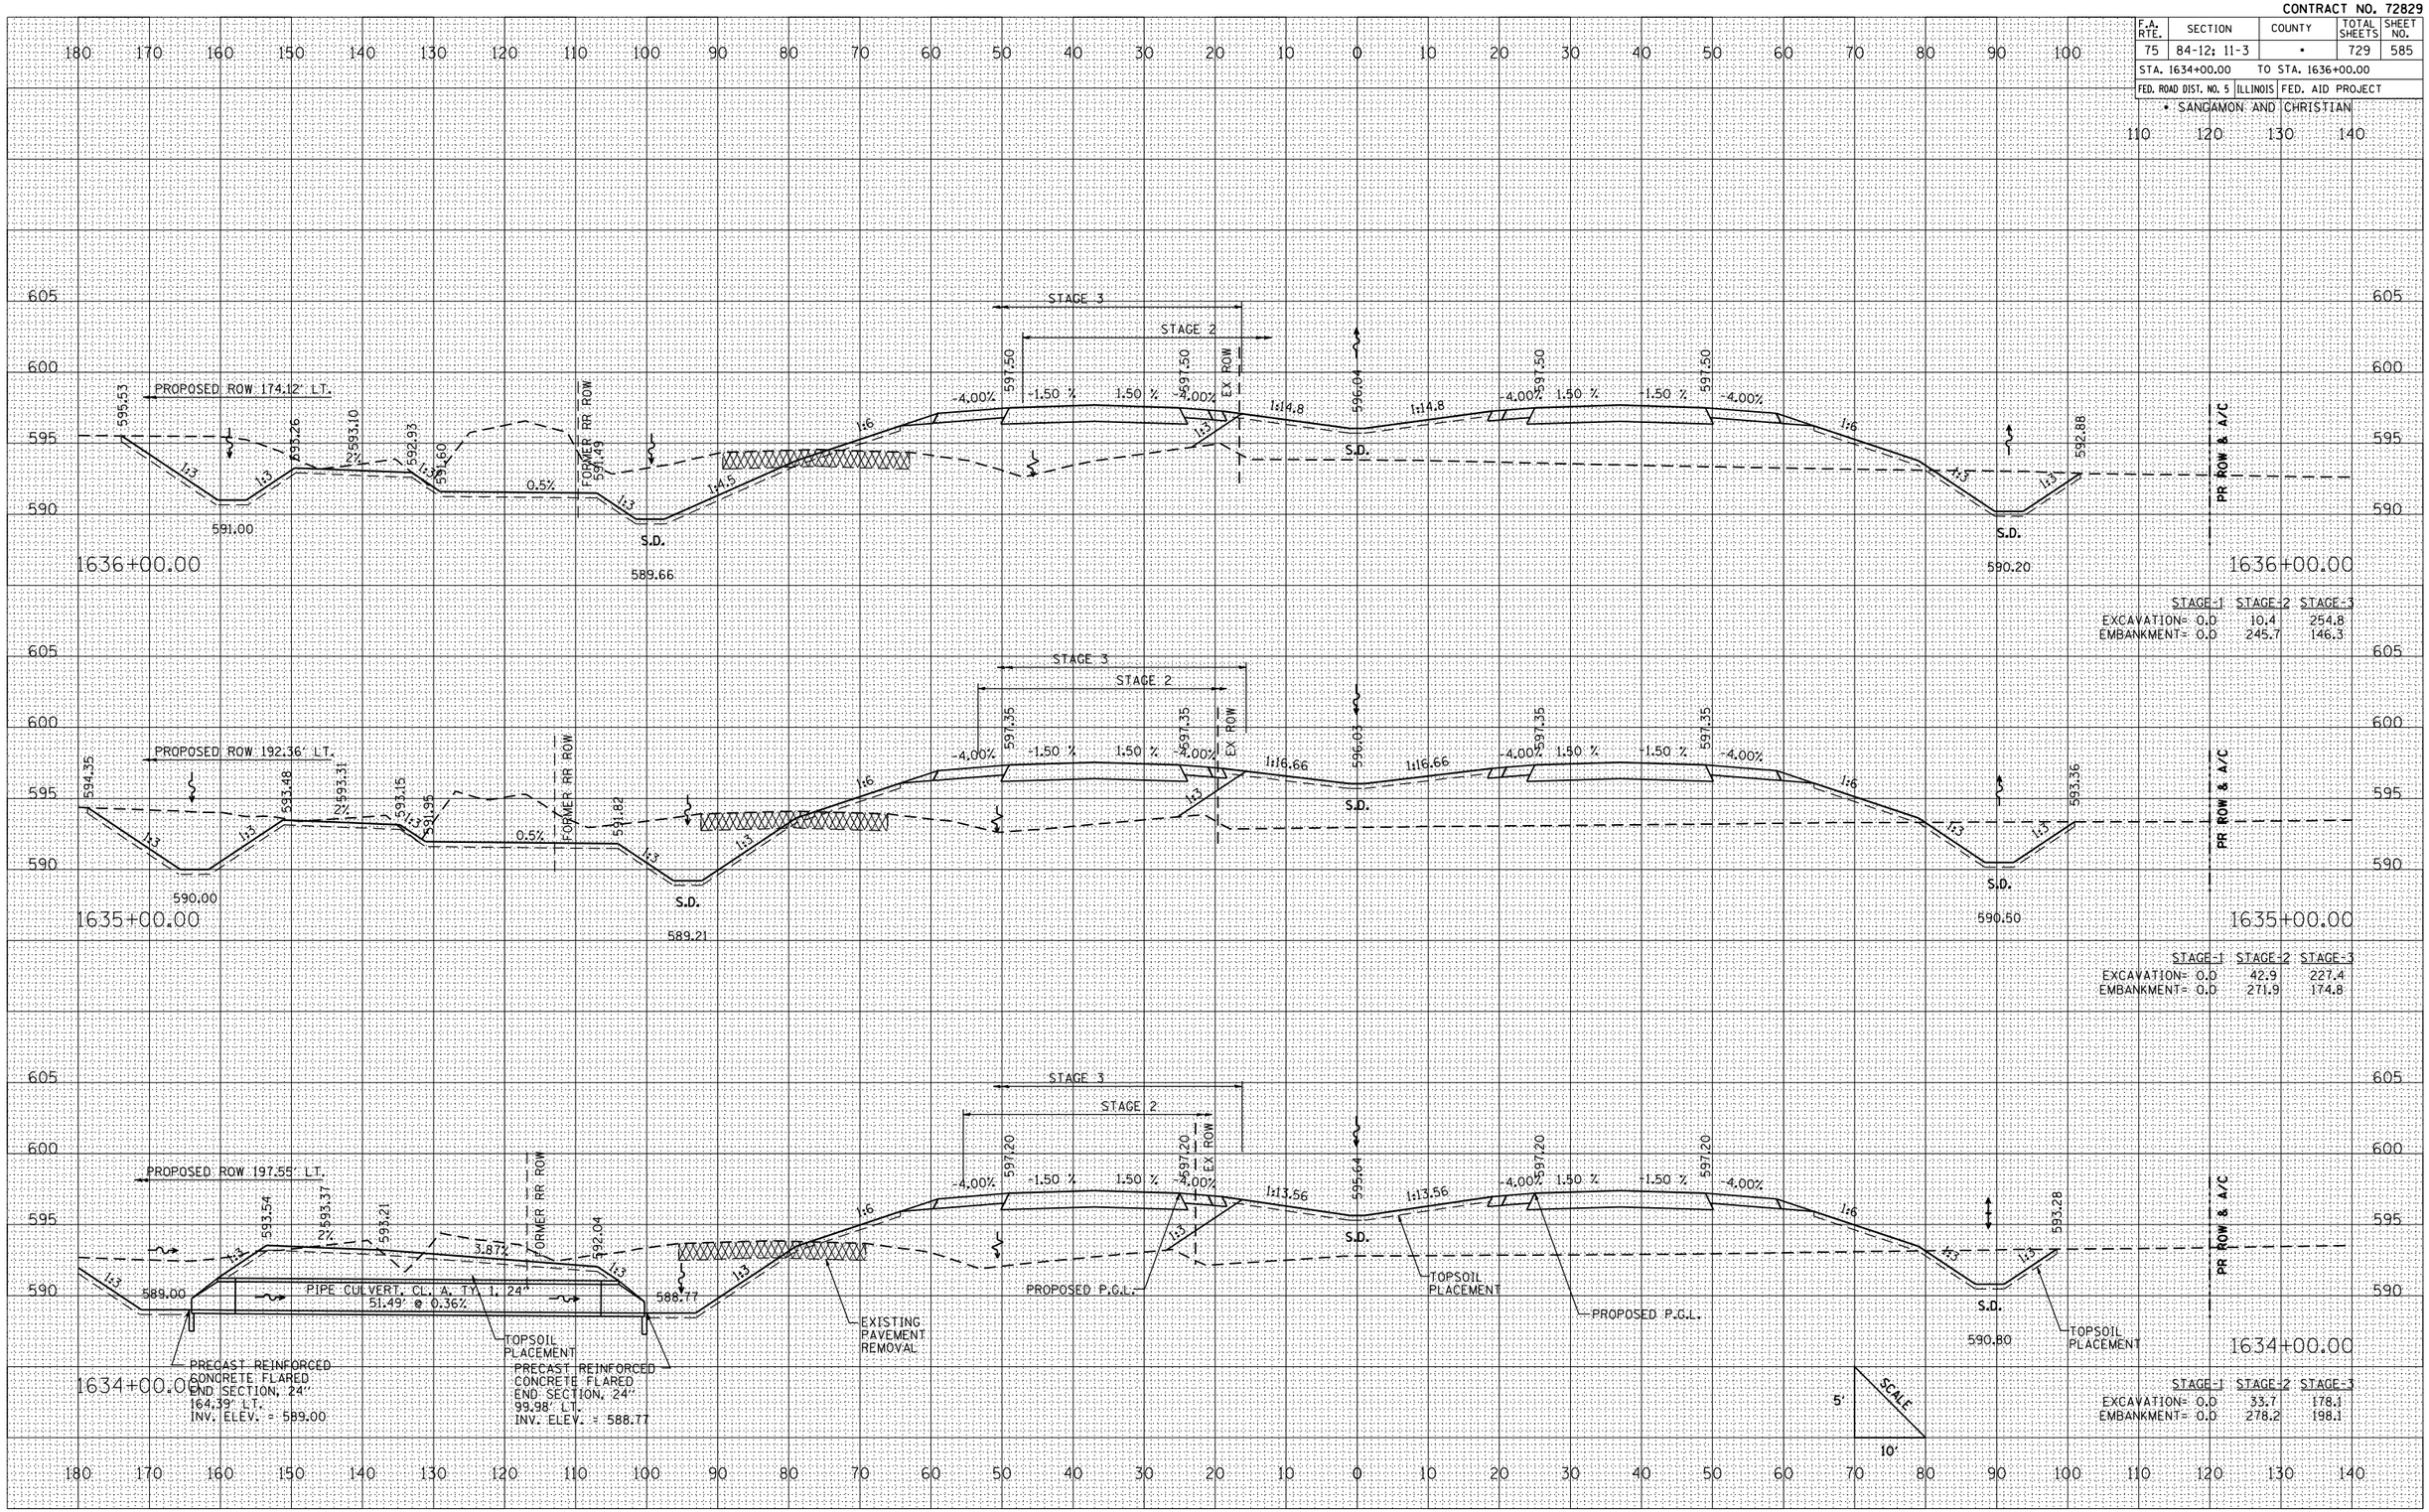

FINAL SURVEY	BY	DATE
SURVEYED		
PLOTTED		
TABULATE		
NOTE BOOK		
AREAS		
NO.	AREAS CHECKED	

ORIGINAL SURVEY	BY	DATE
SURVEYED		
PLOTTED		
TABULATE		
NOTE BOOK		
AREAS		
NO.	AREAS CHECKED	

PLOT DATE = 4/24/2012
FILE NAME = L:\IDOT\938668\cd-sn\sheets\0672829cs01.dgn
PLOT SCALE = 21.765 ' / IN.
REFERENCE = REF

CROSS SECTIONS: IL. RTE. 29 – STA. 1634+00 TO STA. 1636+00