CONTRACT NO. 72829

F.A. RTE.	SECTION	COUNTY	TOTAL SHEETS	SHEET NO.
75	84-12; 11-3	•	729	586
STA. 1637+00.00		TO STA. 1639+00.00		
FED. ROAD DIST. NO. 5	ILLINOIS	FED. AID PROJECT		

• SANGAMON AND CHRISTIAN

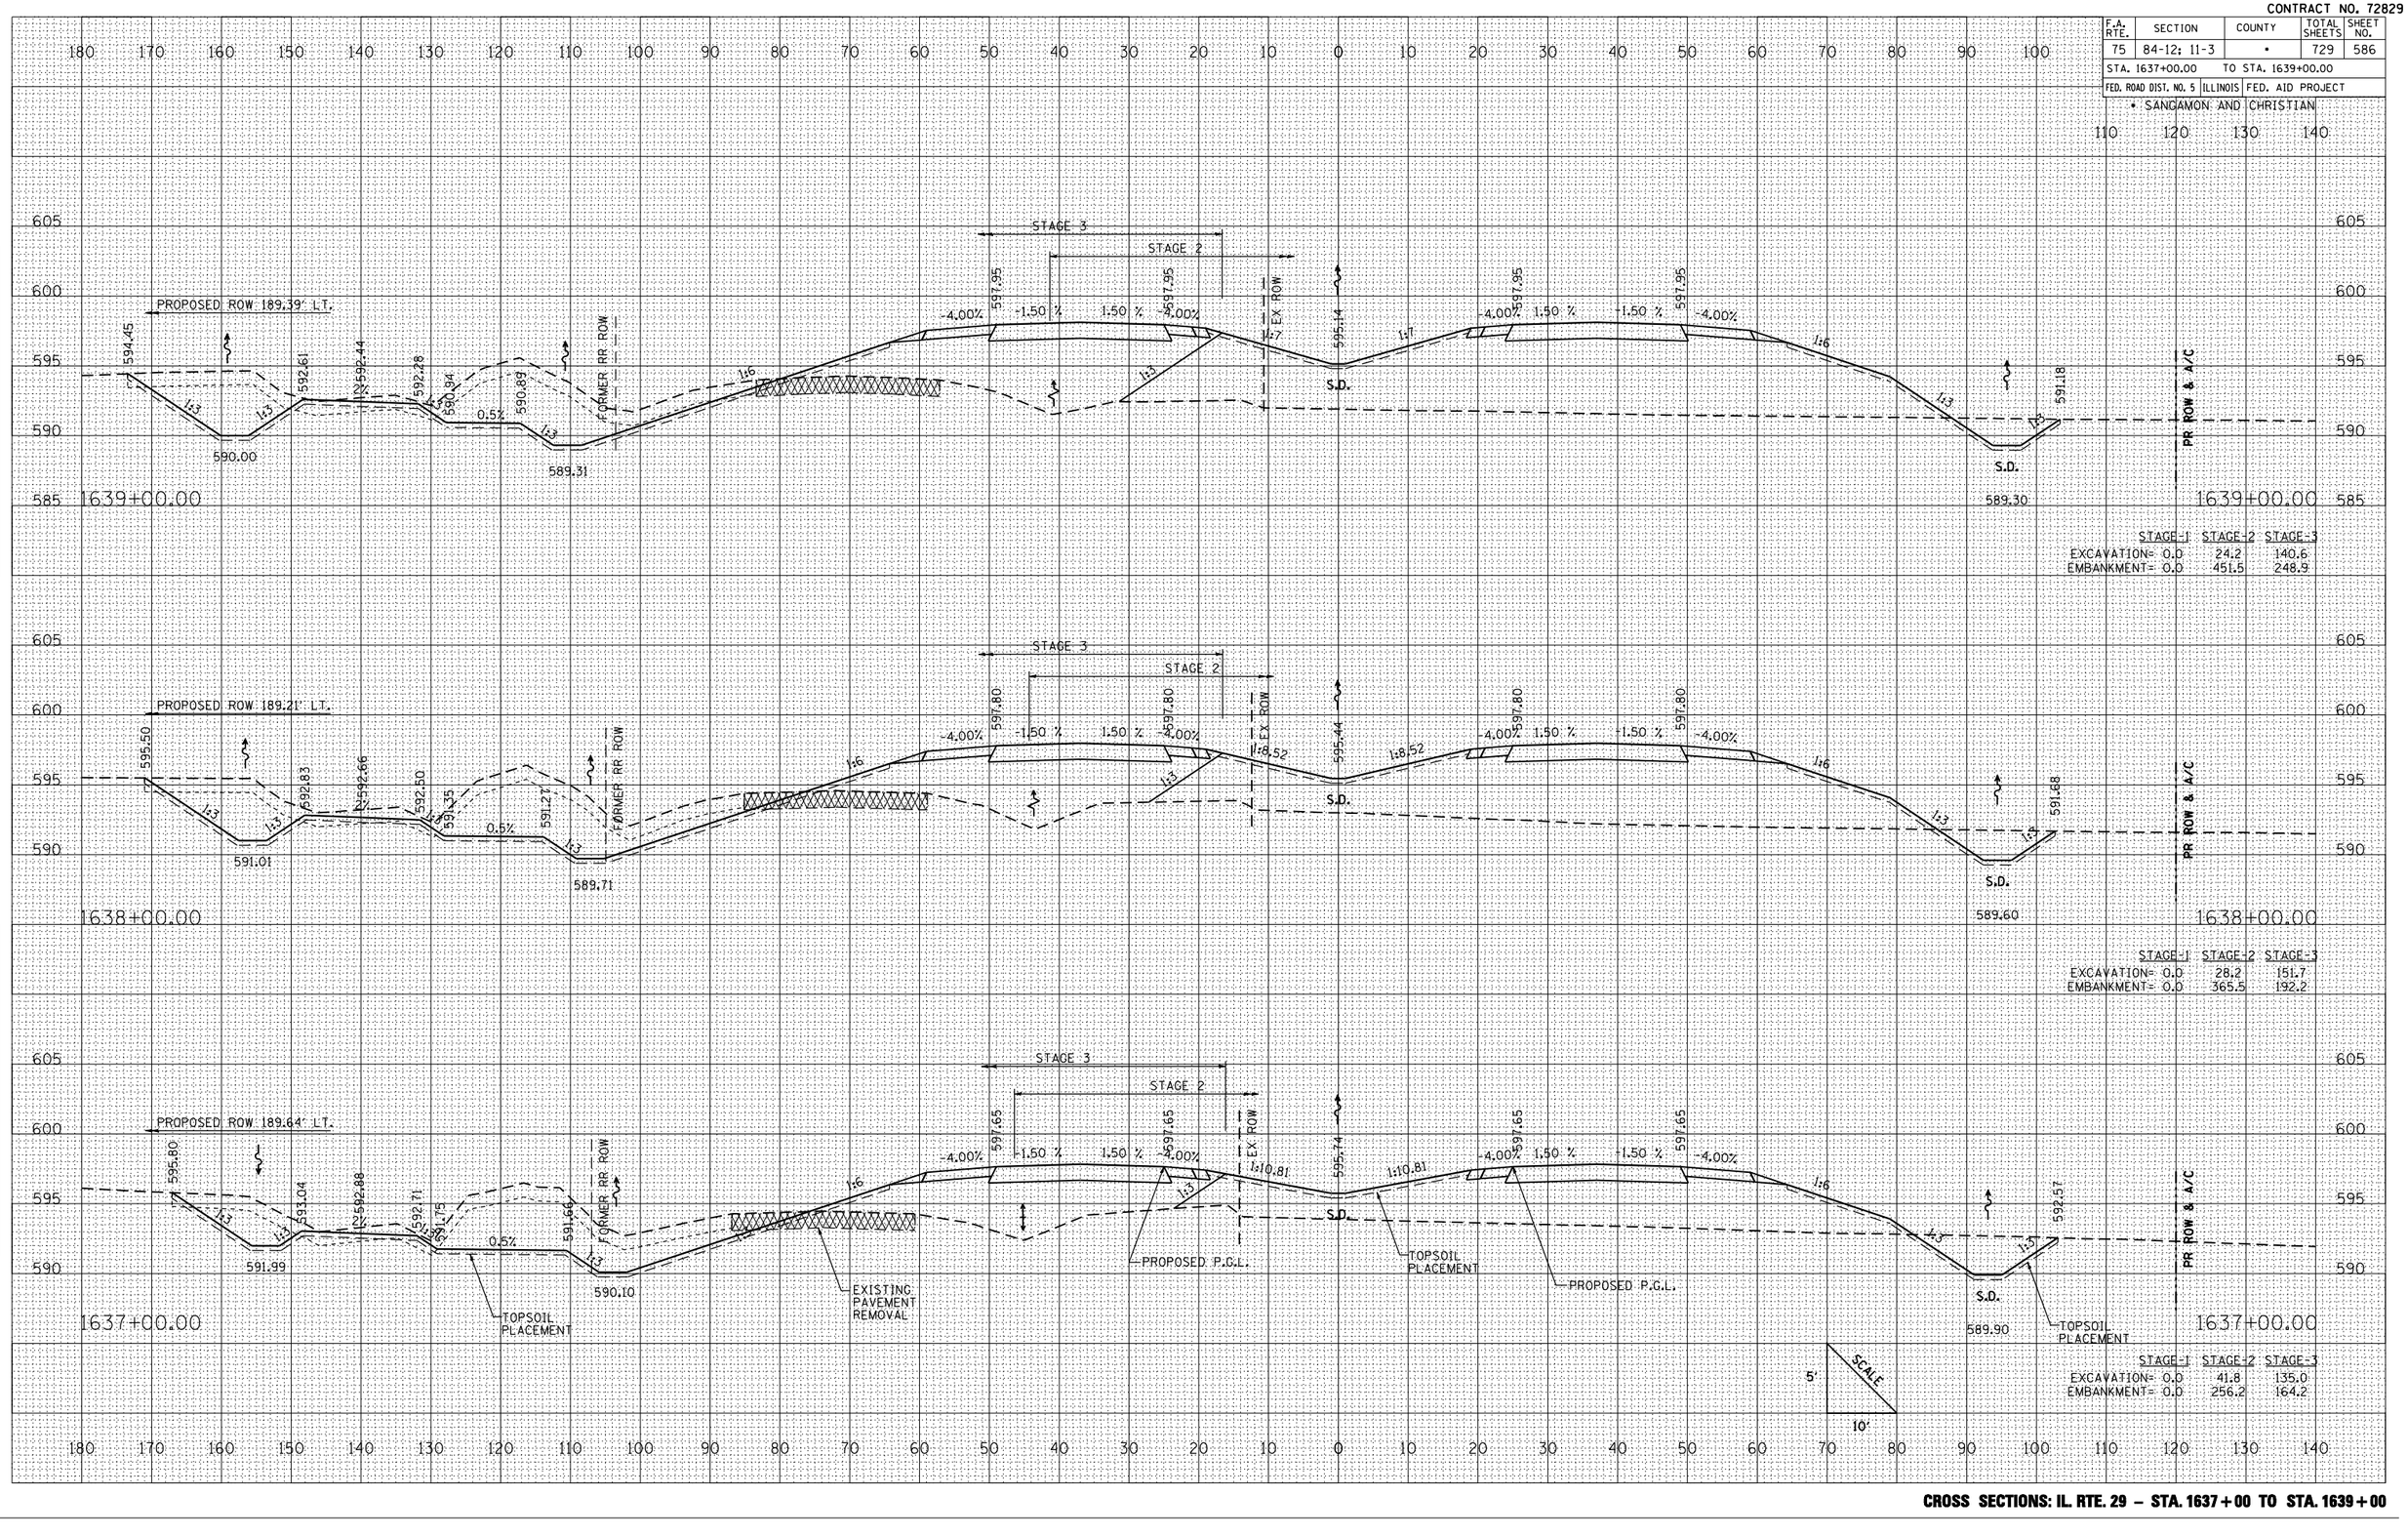

CROSS SECTIONS: IL. RTE. 29 – STA. 1637+00 TO STA. 1639+00

FINAL SURVEY NOTE BOOK NO.
SURVEYED PLOTTED TABULATE AREAS AREAS CHECKED
BY DATE

ORIGINAL SURVEY NOTE BOOK NO.
SURVEYED PLOTTED TABULATE AREAS AREAS CHECKED
BY DATE

PLOT DATE = 3/16/2012
FILE NAME = L:\IDOT\B06681\dr-ax\sheets\0672829-sheet.dgn
PLOT SCALE = 21.1765 ' / IN.
REFERENCE = REF