CONTRACT NO. 72829

F.A. RTE.	SECTION	COUNTY	TOTAL SHEETS	SHEET NO.
75	84-12; 11-3	•	729	597
STA. 0+00.00		TO STA. 1+00.00		
FED. ROAD DIST. NO. 5	ILLINOIS	FED. AID PROJECT		

• SANGAMON AND CHRISTIAN

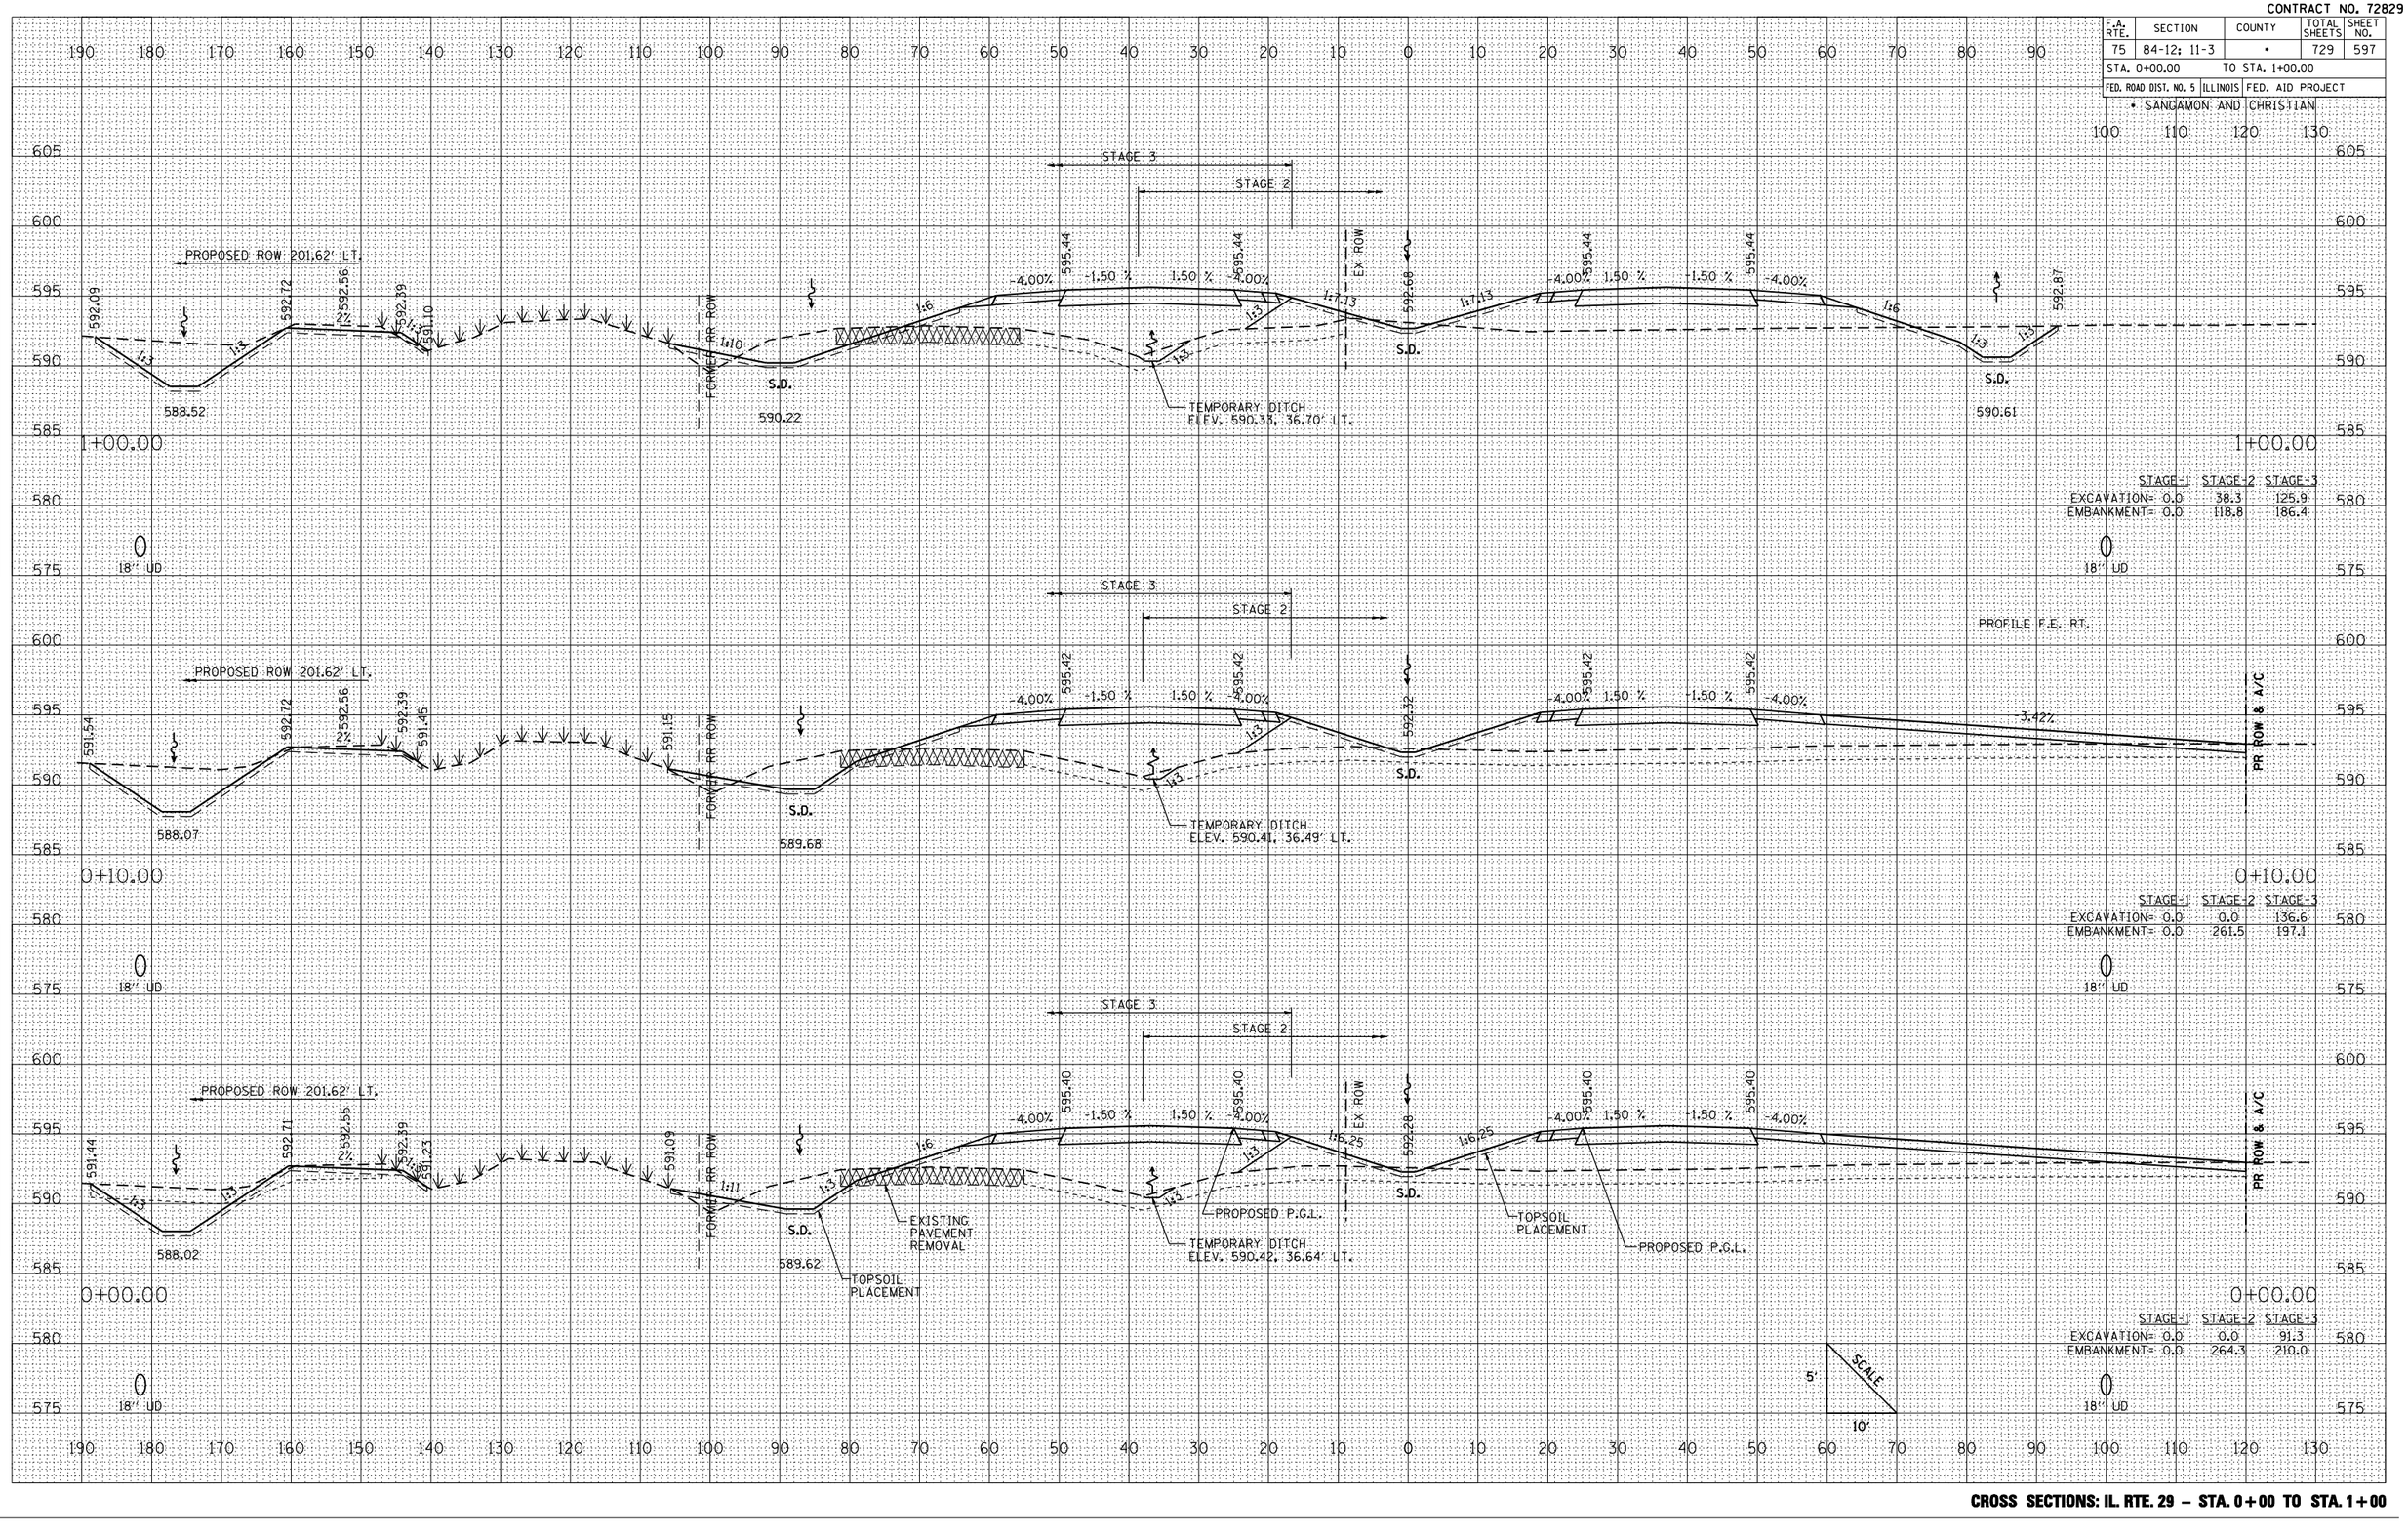

	STAGE 1	STAGE 2	STAGE 3
EXCAVATION=	0.0	38.3	125.9
EMBANKMENT=	0.0	118.8	186.4

	STAGE 1	STAGE 2	STAGE 3
EXCAVATION=	0.0	0.0	136.6
EMBANKMENT=	0.0	261.5	197.1

	STAGE 1	STAGE 2	STAGE 3
EXCAVATION=	0.0	0.0	91.3
EMBANKMENT=	0.0	264.3	210.0

CROSS SECTIONS: IL. RTE. 29 – STA. 0+00 TO STA. 1+00

NO.	NOTE BOOK	FINAL SURVEY	BY	DATE
		SURVEYED		
		PLOTTED		
		TABULATE		
		AREAS		
		AREAS CHECKED		

NO.	ORIGINAL SURVEY	BY	DATE
	SURVEYED		
	PLOTTED		
	TABULATE		
	AREAS		
	AREAS CHECKED		

PLOT DATE = 3/23/2012
FILE NAME = L:\IDOT\d0306681\sheets\06729829sht.dgn
PLOT SCALE = 21.1765 ' / IN.
REFERENCE = REF