CONTRACT NO. 72829

F.A. RTE.	SECTION	COUNTY	TOTAL SHEETS	SHEET NO.
75	84-12; 11-3	•	729	605

STA. 16+00.00 TO STA. 17+00.00

FED. ROAD DIST. NO. 5 | ILLINOIS | FED. AID PROJECT

• SANGAMON AND CHRISTIAN

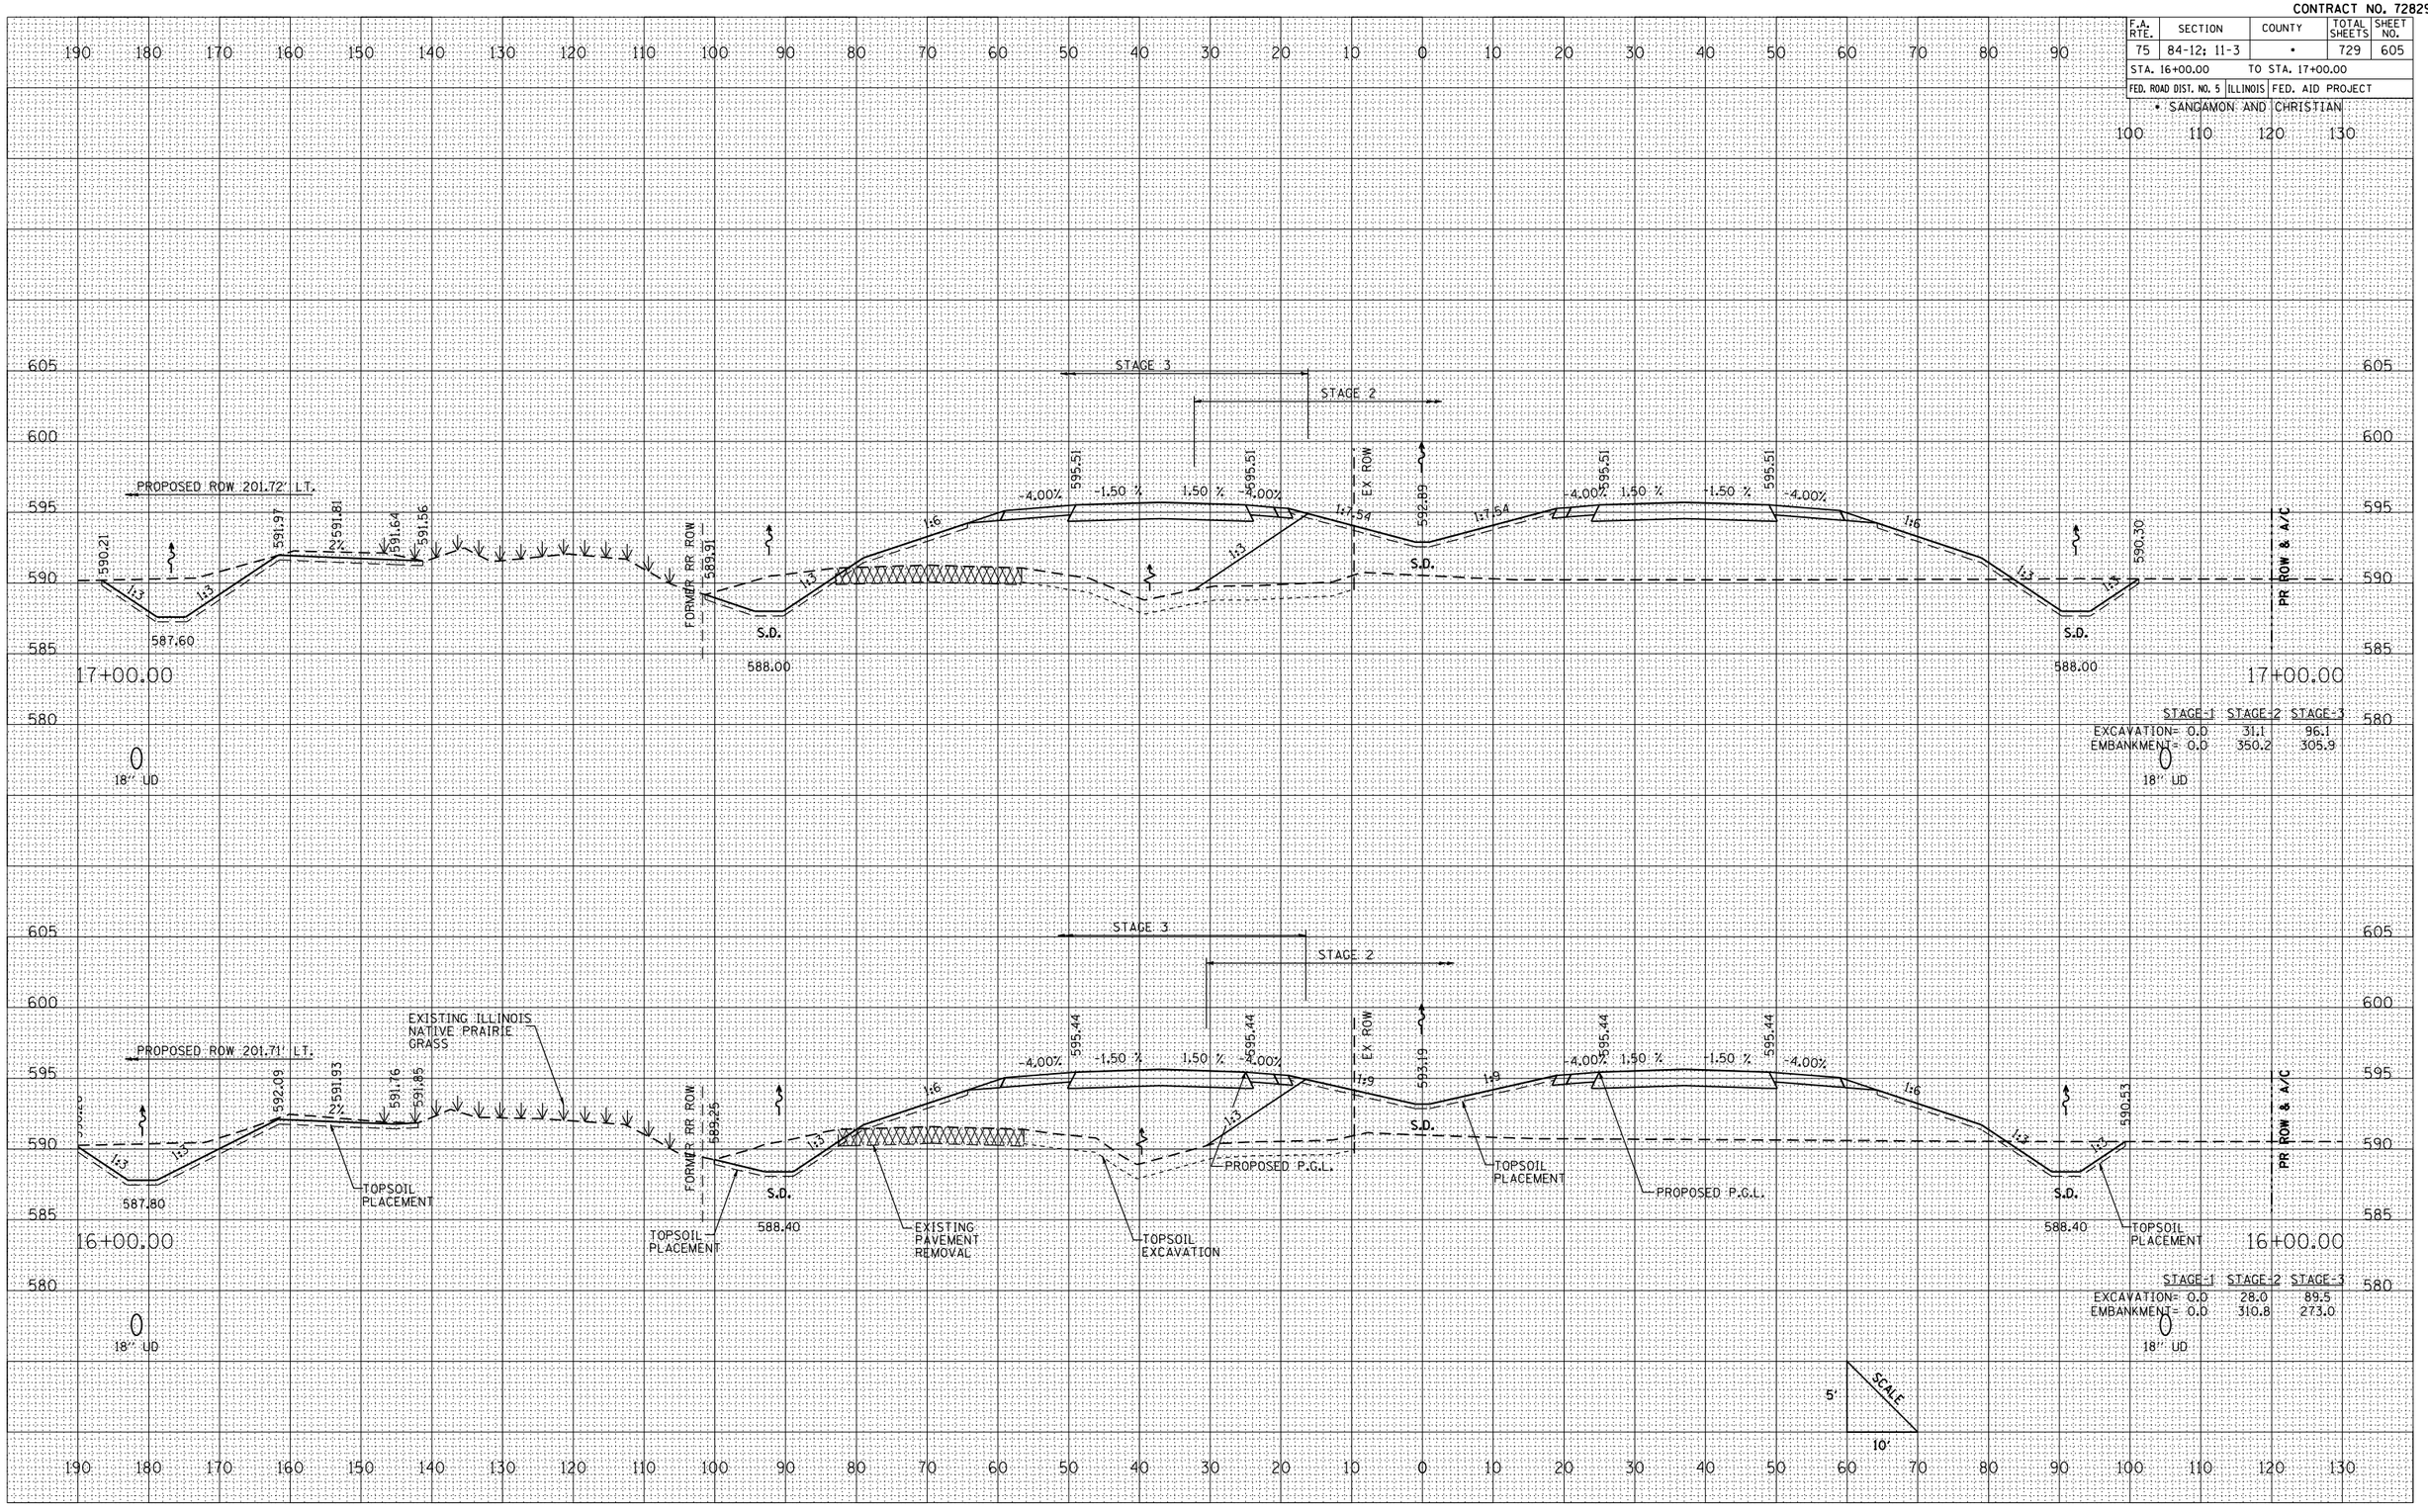

CROSS SECTIONS: IL. RTE. 29 – STA. 16+00 TO STA. 17+00

FINAL SURVEY | NOTE BOOK | NO. | SURVEYED | PLOTTED | TEMPLATE | AREAS | AREAS CHECKED | BY | DATE

ORIGINAL SURVEY | NO. | SURVEYED | PLOTTED | TEMPLATE | AREAS | AREAS CHECKED | BY | DATE

PLOT DATE = 3/16/2012
FILE NAME = L:\IDOT\0306601\drawsheets\0672829\drawsheets\0672829.dgn
PLOT SCALE = 21.1765 ' / IN.
REFERENCE = REF