CONTRACT NO. 72829

F.A. RTE.	SECTION	COUNTY	TOTAL SHEETS	SHEET NO.
75	84-12; 11-3	*	729	621
STA. 50+00.00	TO STA. 52+00.00			
FED. ROAD DIST. NO. 5	ILLINOIS	FED. AID PROJECT		

* SANGAMON AND CHRISTIAN

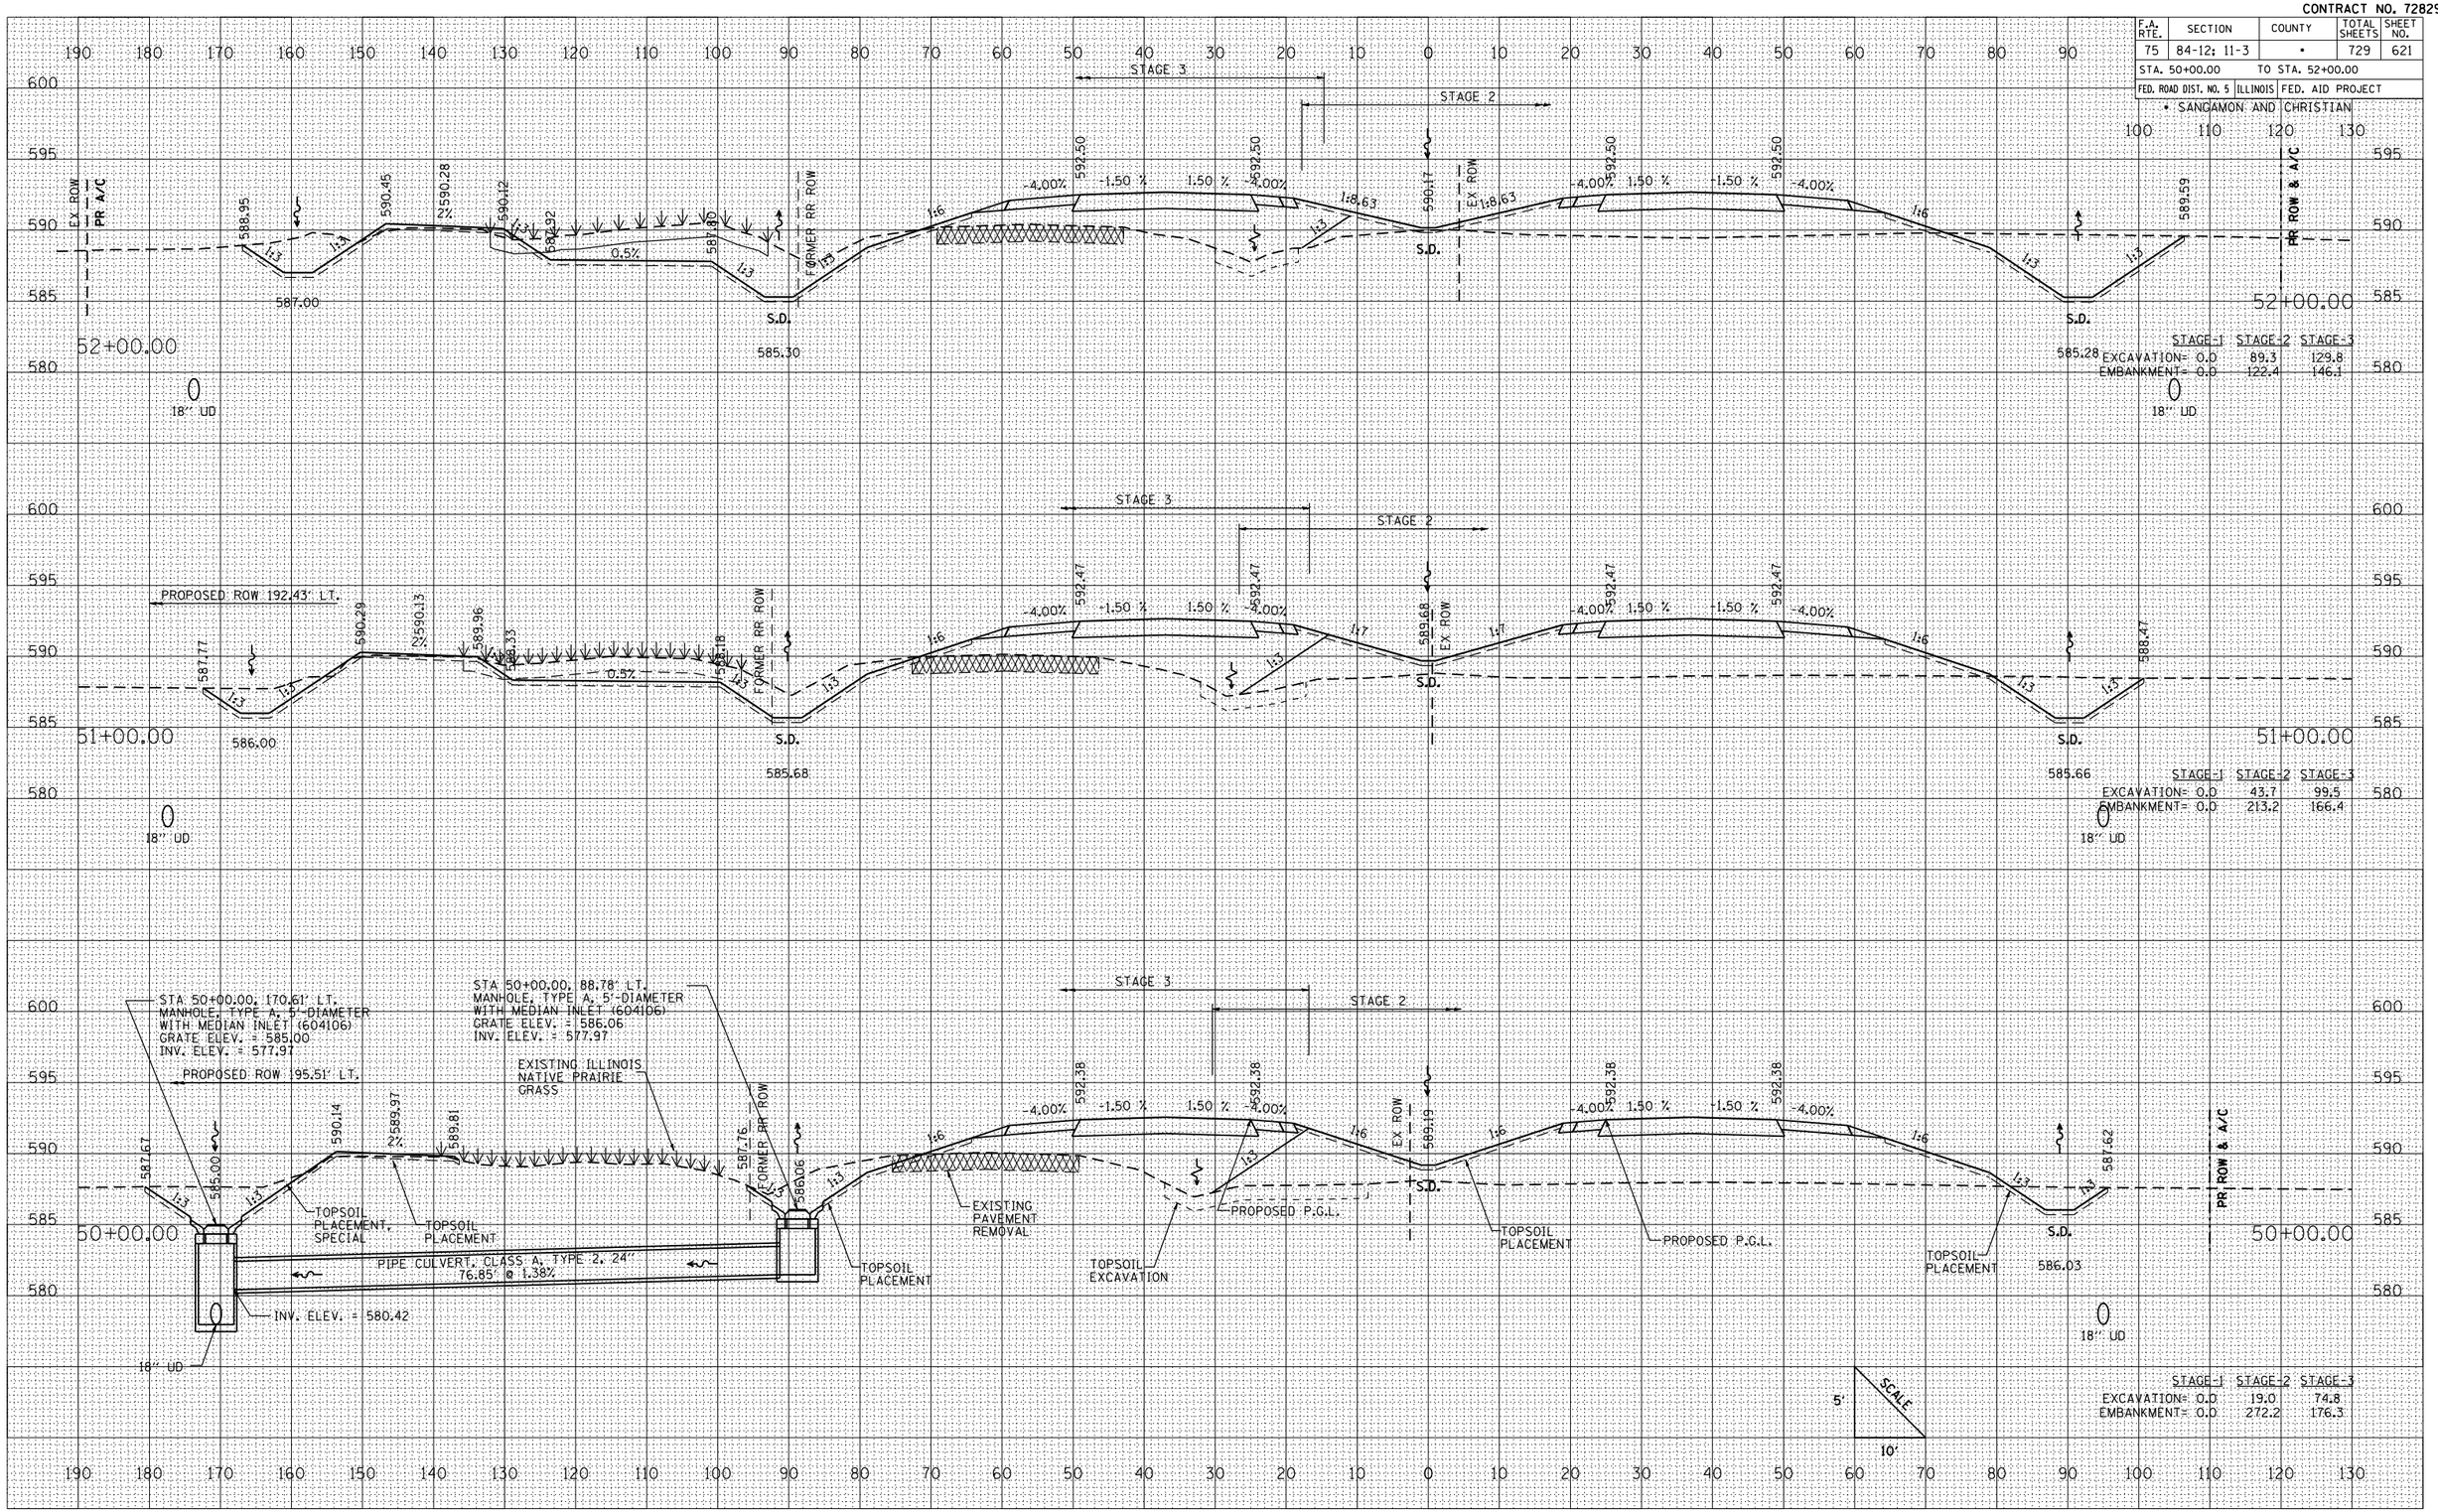

	STAGE-1	STAGE-2	STAGE-3
EXCAVATION=	0.0	89.3	129.8
EMBANKMENT=	0.0	122.4	146.1

	STAGE-1	STAGE-2	STAGE-3
EXCAVATION=	0.0	43.7	99.5
EMBANKMENT=	0.0	213.2	166.4

	STAGE-1	STAGE-2	STAGE-3
EXCAVATION=	0.0	19.0	74.8
EMBANKMENT=	0.0	272.2	176.3

FINAL SURVEY	BY	DATE
SURVEYED		
PLOTTED		
TABULATED		
NOTE BOOK		
AREAS		
NO.	AREAS CHECKED	

ORIGINAL SURVEY	BY	DATE
SURVEYED		
PLOTTED		
TABULATED		
AREAS		
NO.	AREAS CHECKED	

PLOT DATE = 3/16/2012
FILE NAME = L:\IDOT\039668\cd-ex\sheets\0572829-sht0621.dgn
PLOT SCALE = 211765 ' / IN.
REFERENCE = REF

CROSS SECTIONS: IL. RTE. 29 – STA. 50+00 TO STA. 52+00