CONTRACT NO. 72829

F.A. RTE.	SECTION	COUNTY	TOTAL SHEETS	SHEET NO.
75	84-12; 11-3	•	729	632

STA. 82+00.00 TO STA. 84+00.00

FED. ROAD DIST. NO. 5 | ILLINOIS | FED. AID PROJECT

• SANGAMON AND CHRISTIAN

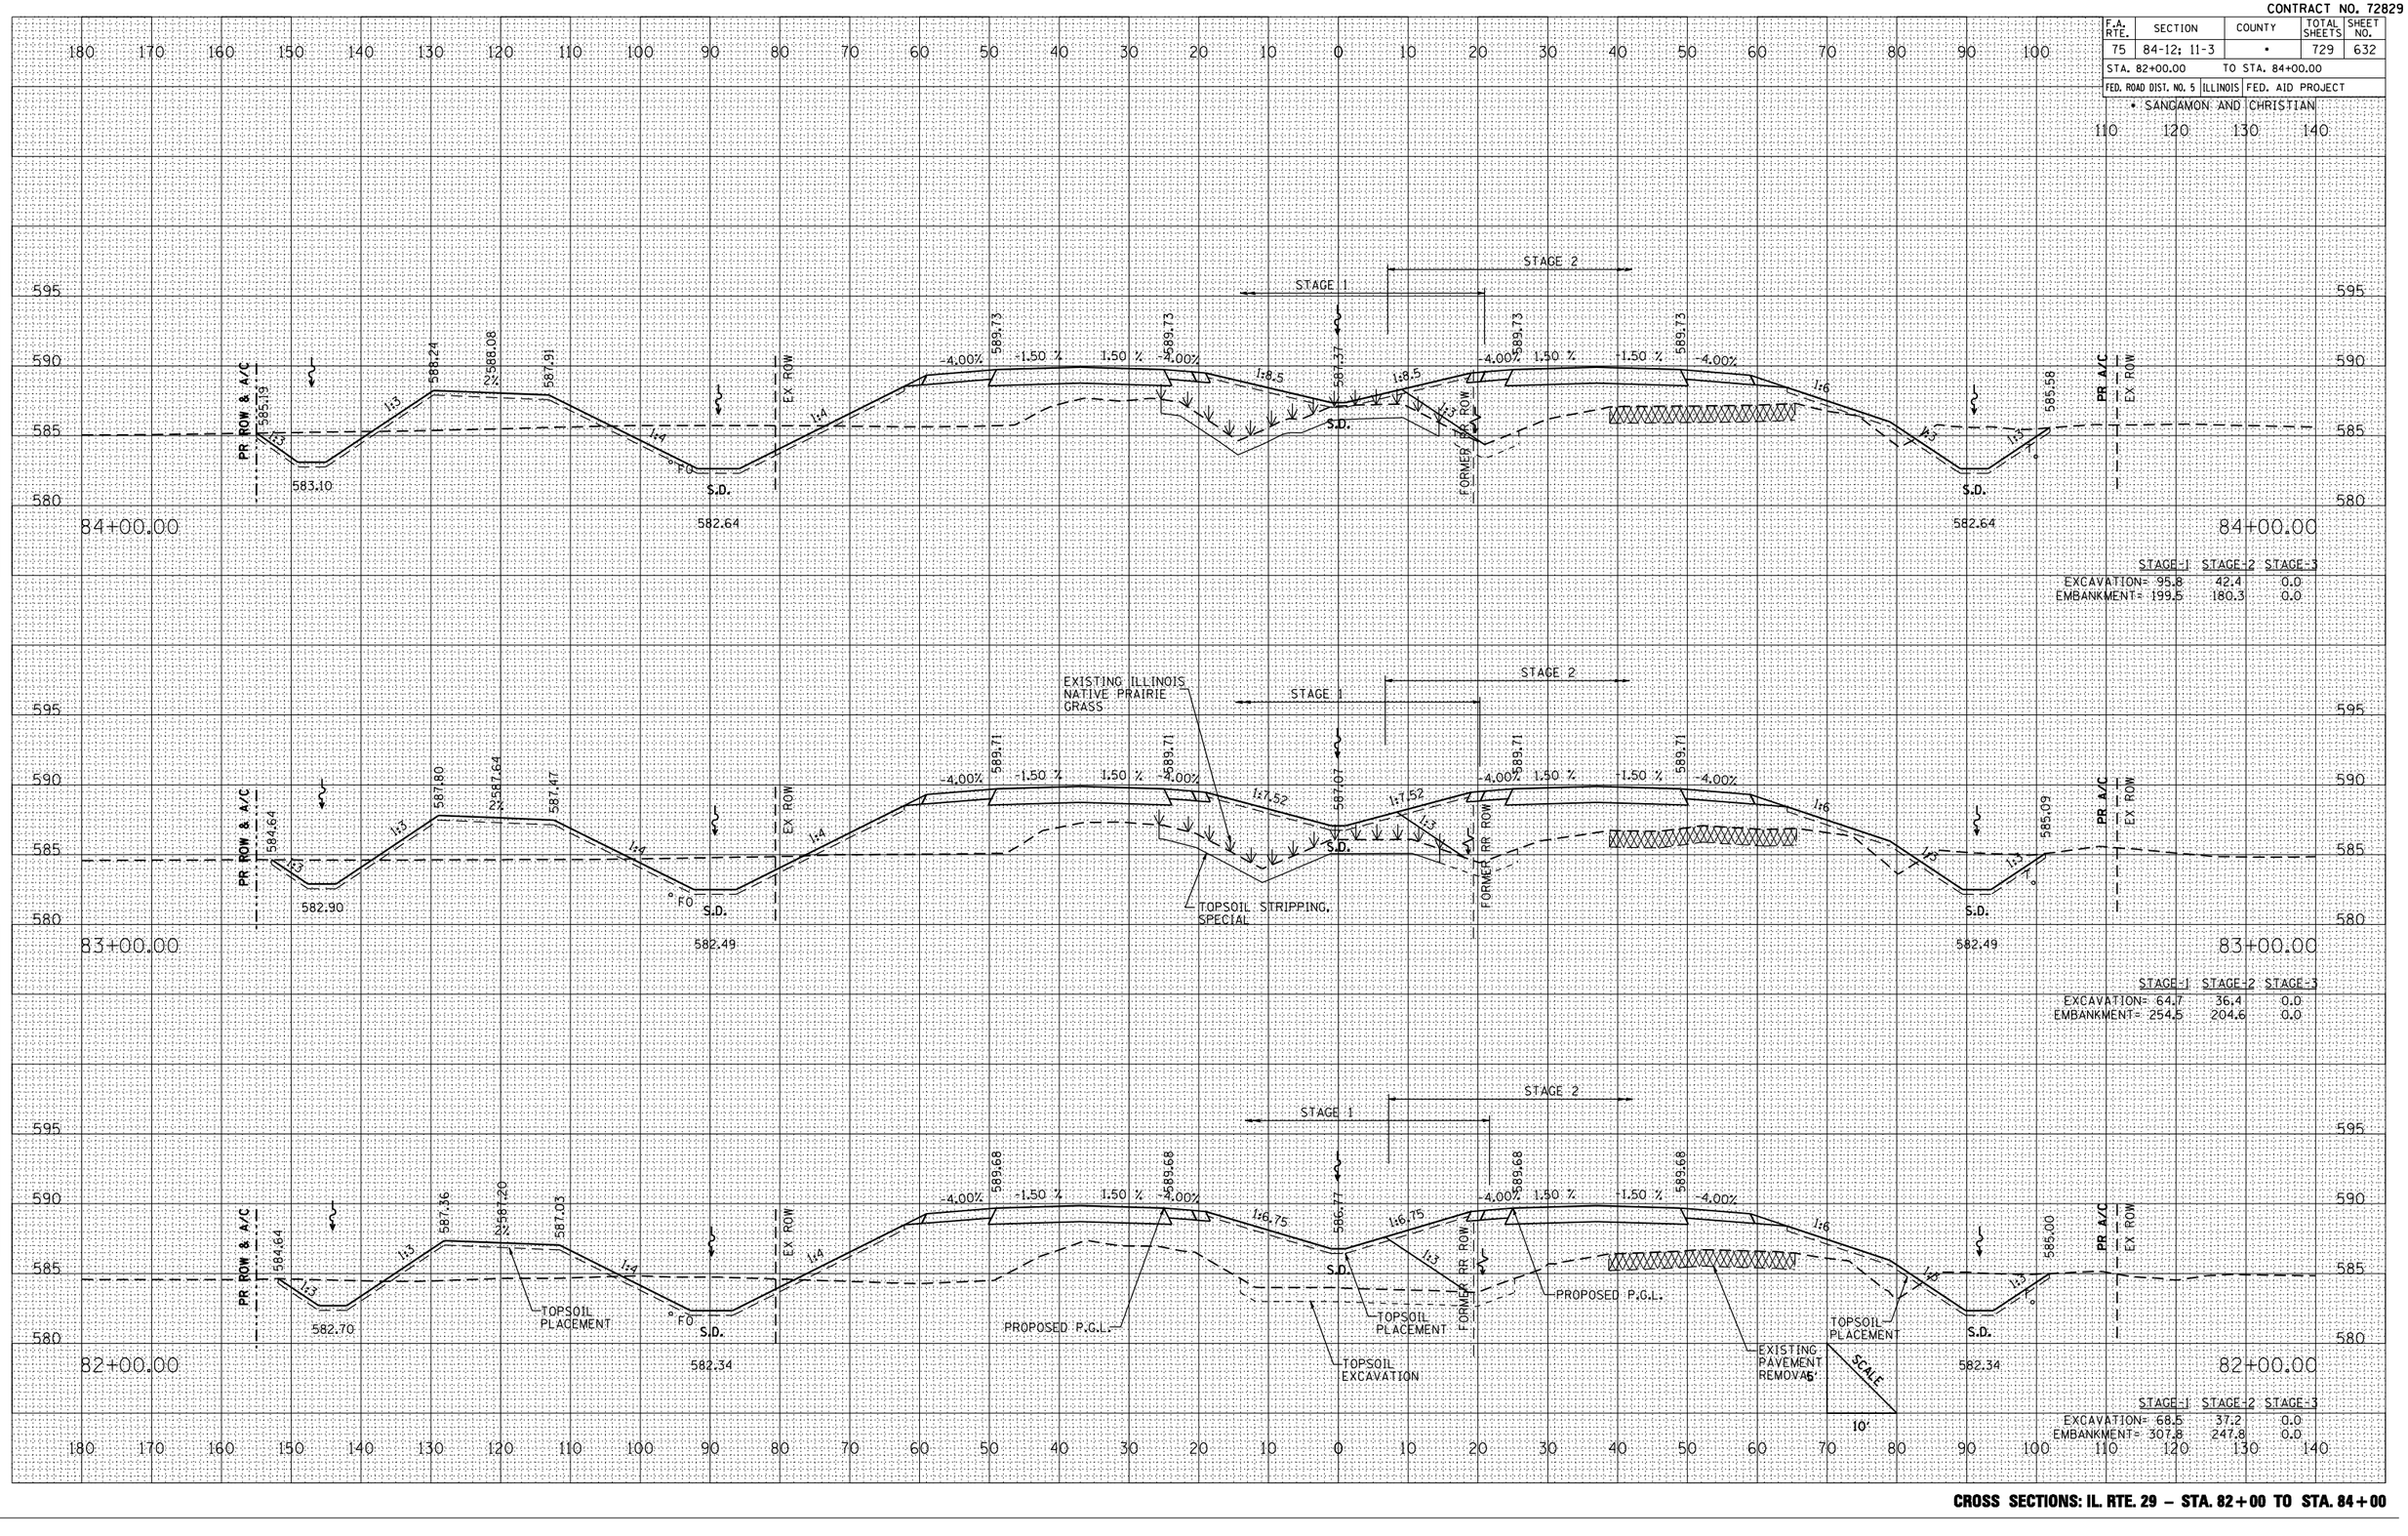

	STAGE-1	STAGE-2	STAGE-3
EXCAVATION=	95.8	42.4	0.0
EMBANKMENT=	199.5	180.3	0.0

	STAGE-1	STAGE-2	STAGE-3
EXCAVATION=	64.7	36.4	0.0
EMBANKMENT=	254.5	204.6	0.0

	STAGE-1	STAGE-2	STAGE-3
EXCAVATION=	68.5	37.2	0.0
EMBANKMENT=	307.8	247.8	0.0

FINAL SURVEY | NOTE BOOK NO. | SURVEYED | PLOTTED | TEMPLATE | AREAS | AREAS CHECKED | BY | DATE

ORIGINAL SURVEY | NOTE BOOK NO. | SURVEYED | PLOTTED | TEMPLATE | AREAS | AREAS CHECKED | BY | DATE

PLOT DATE = 3/16/2012
FILE NAME = L:\IDOT\0306601\drawsheets\0672829\drawsheets\0672829.dgn
PLOT SCALE = 21.1765 ' / IN.
REFERENCE = REF

CROSS SECTIONS: IL. RTE. 29 – STA. 82+00 TO STA. 84+00