CONTRACT NO. 72829

| F.A. RTE. | SECTION | COUNTY | TOTAL SHEETS | SHEET NO. |
|---|---|---|---|---|
| 75 | 84-12; 11-3 | • | 729 | 633 |
| STA. 85+00.00 | TO STA. 87+00.00 | | | |
| FED. ROAD DIST. NO. 5 | ILLINOIS | FED. AID PROJECT | | |

• SANGAMON AND CHRISTIAN

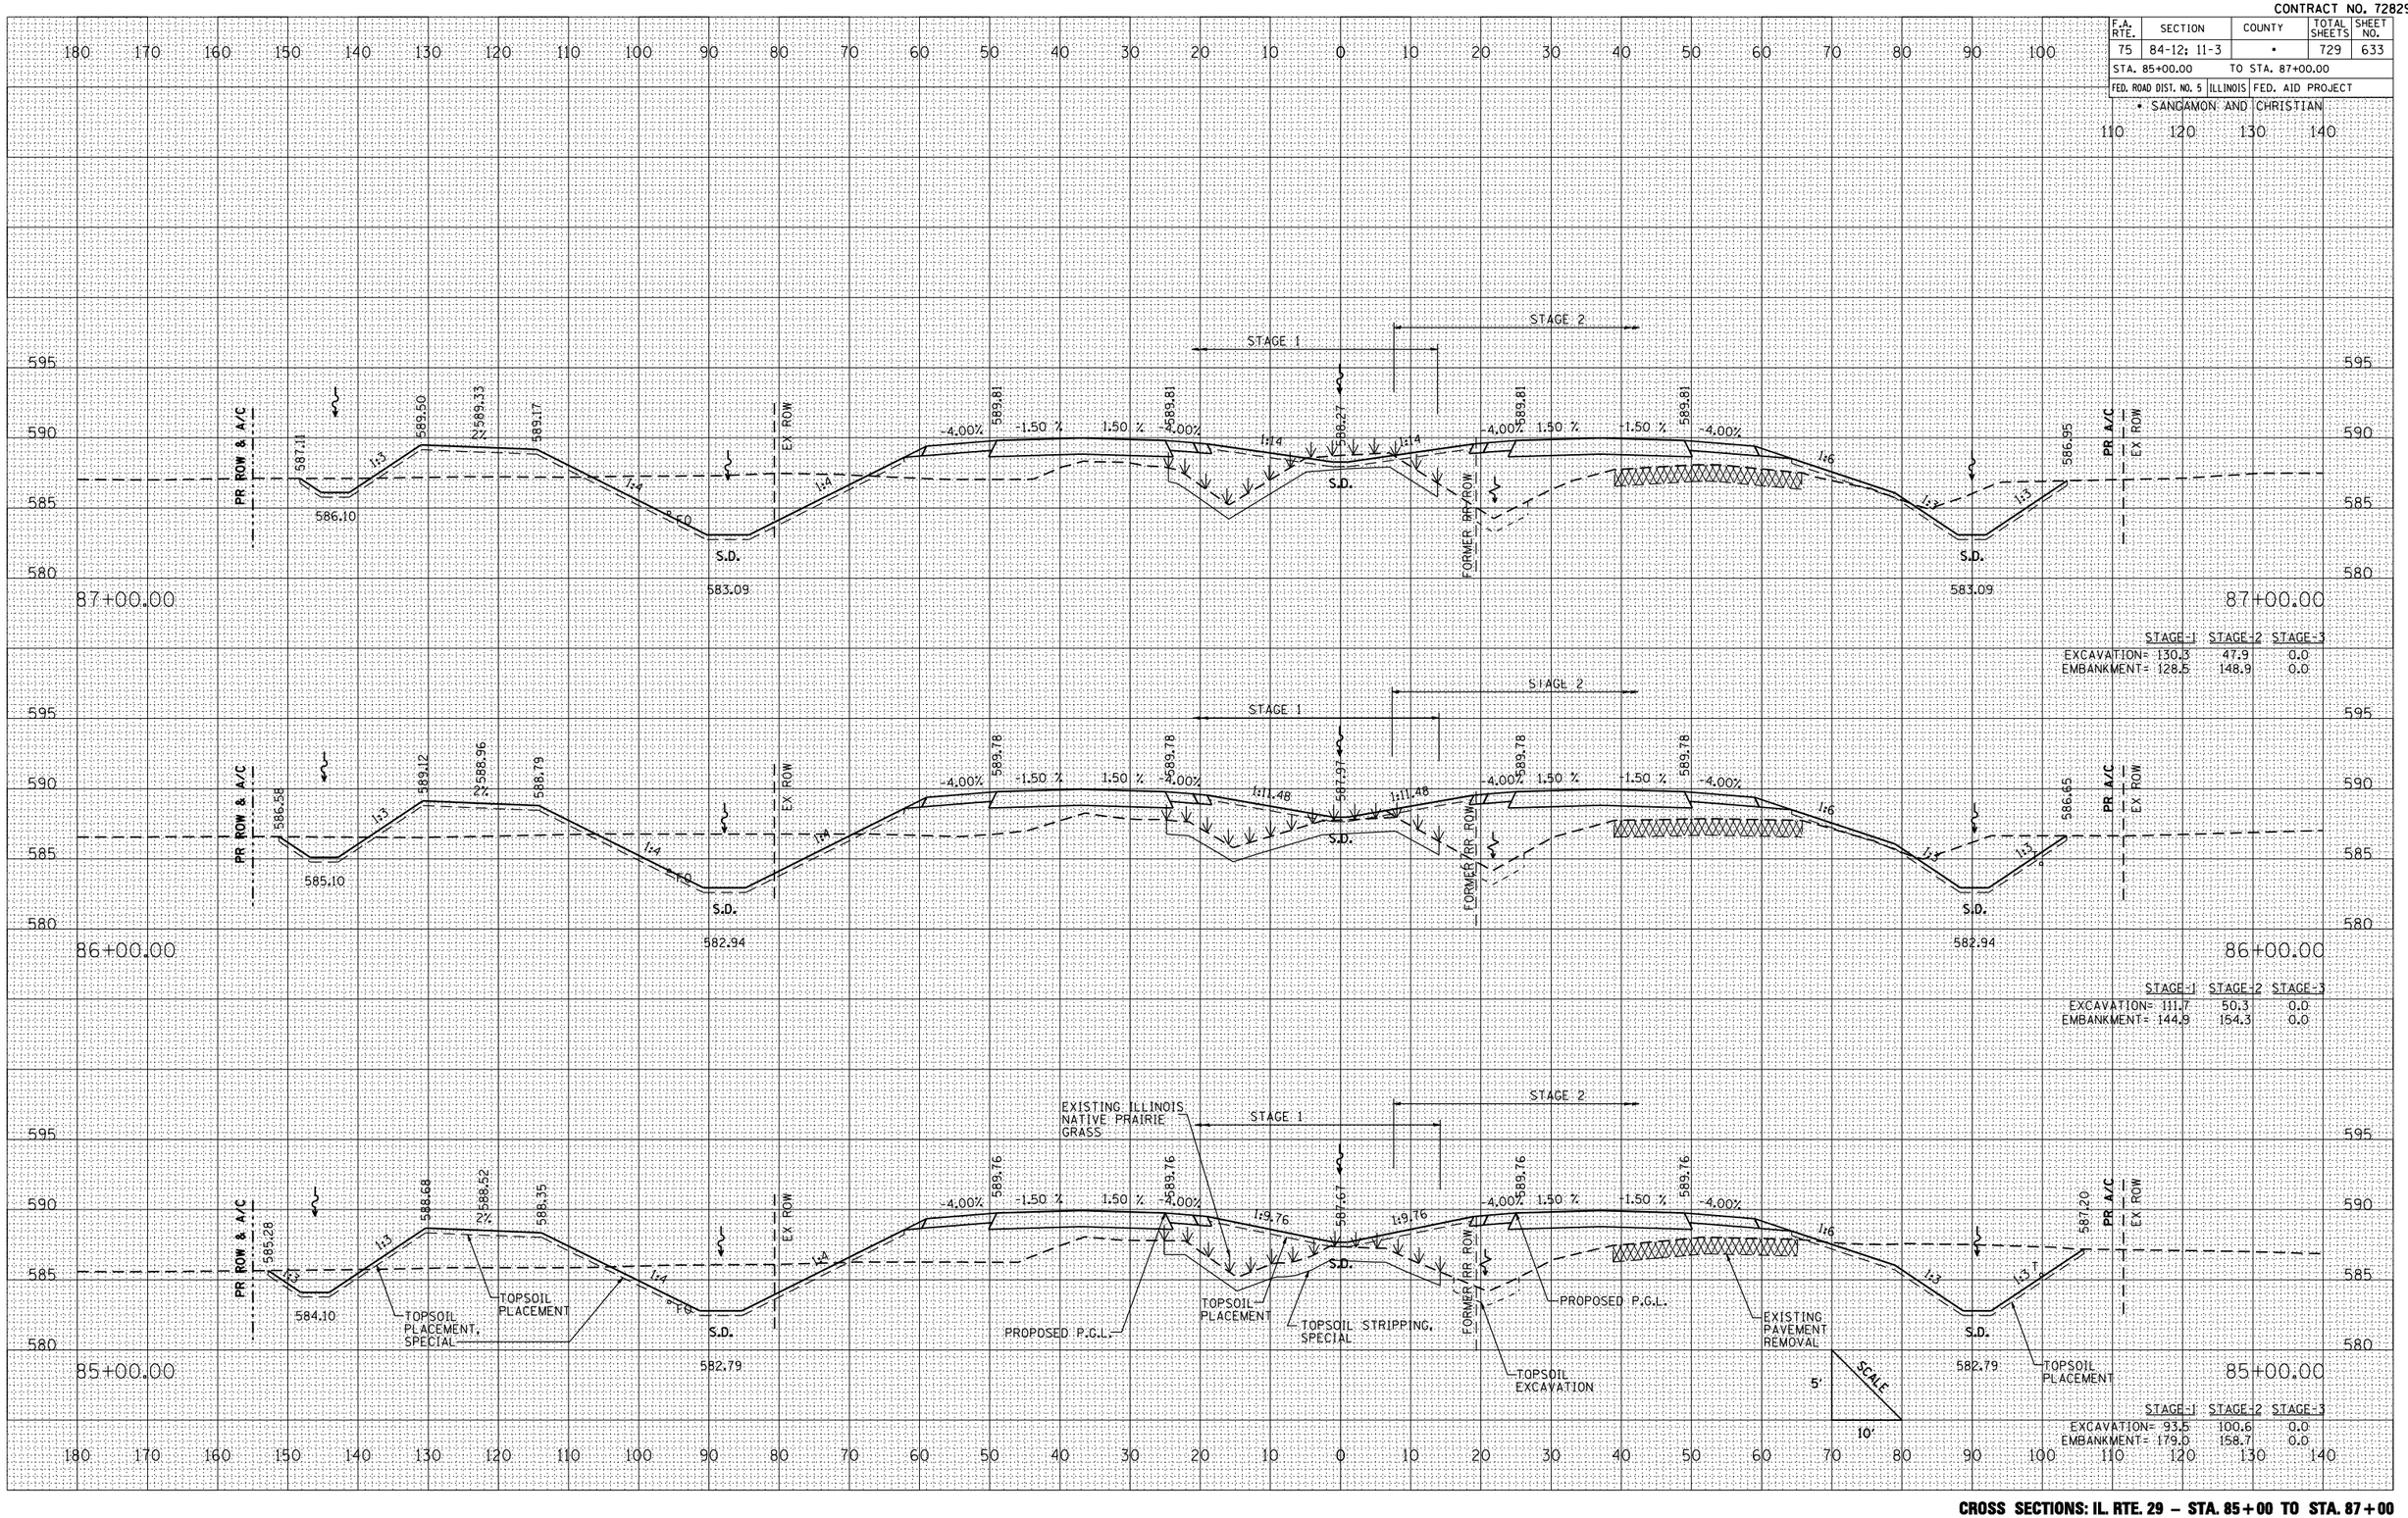


**CROSS SECTIONS: IL. RTE. 29 – STA. 85+00 TO STA. 87+00**

| FINAL SURVEY | NOTE BOOK | NO. | BY | DATE |
|---|---|---|---|---|
| SURVEYED | | | | |
| PLOTTED | | | | |
| TABULATE | | | | |
| AREAS | | | | |
| AREAS CHECKED | | | | |

| ORIGINAL SURVEY | | | | |
|---|---|---|---|---|
| SURVEYED | | | | |
| PLOTTED | | | | |
| TABULATE | | | | |
| AREAS | | | | |
| AREAS CHECKED | | | | |

PLOT DATE = 3/16/2012
FILE NAME = L:\IDOT\D386601\cd-ax\sheets\D672829sht-plan-sht.dgn
PLOT SCALE = 211.765 ' / IN.
REFERENCE = $REF$