CONTRACT NO. 72829

F.A. RTE.	SECTION	COUNTY	TOTAL SHEETS	SHEET NO.
75	84-12; 11-3	•	729	634
STA. 88+00.00		TO STA. 90+00.00		
FED. ROAD DIST. NO. 5	ILLINOIS	FED. AID PROJECT		

• SANGAMON AND CHRISTIAN

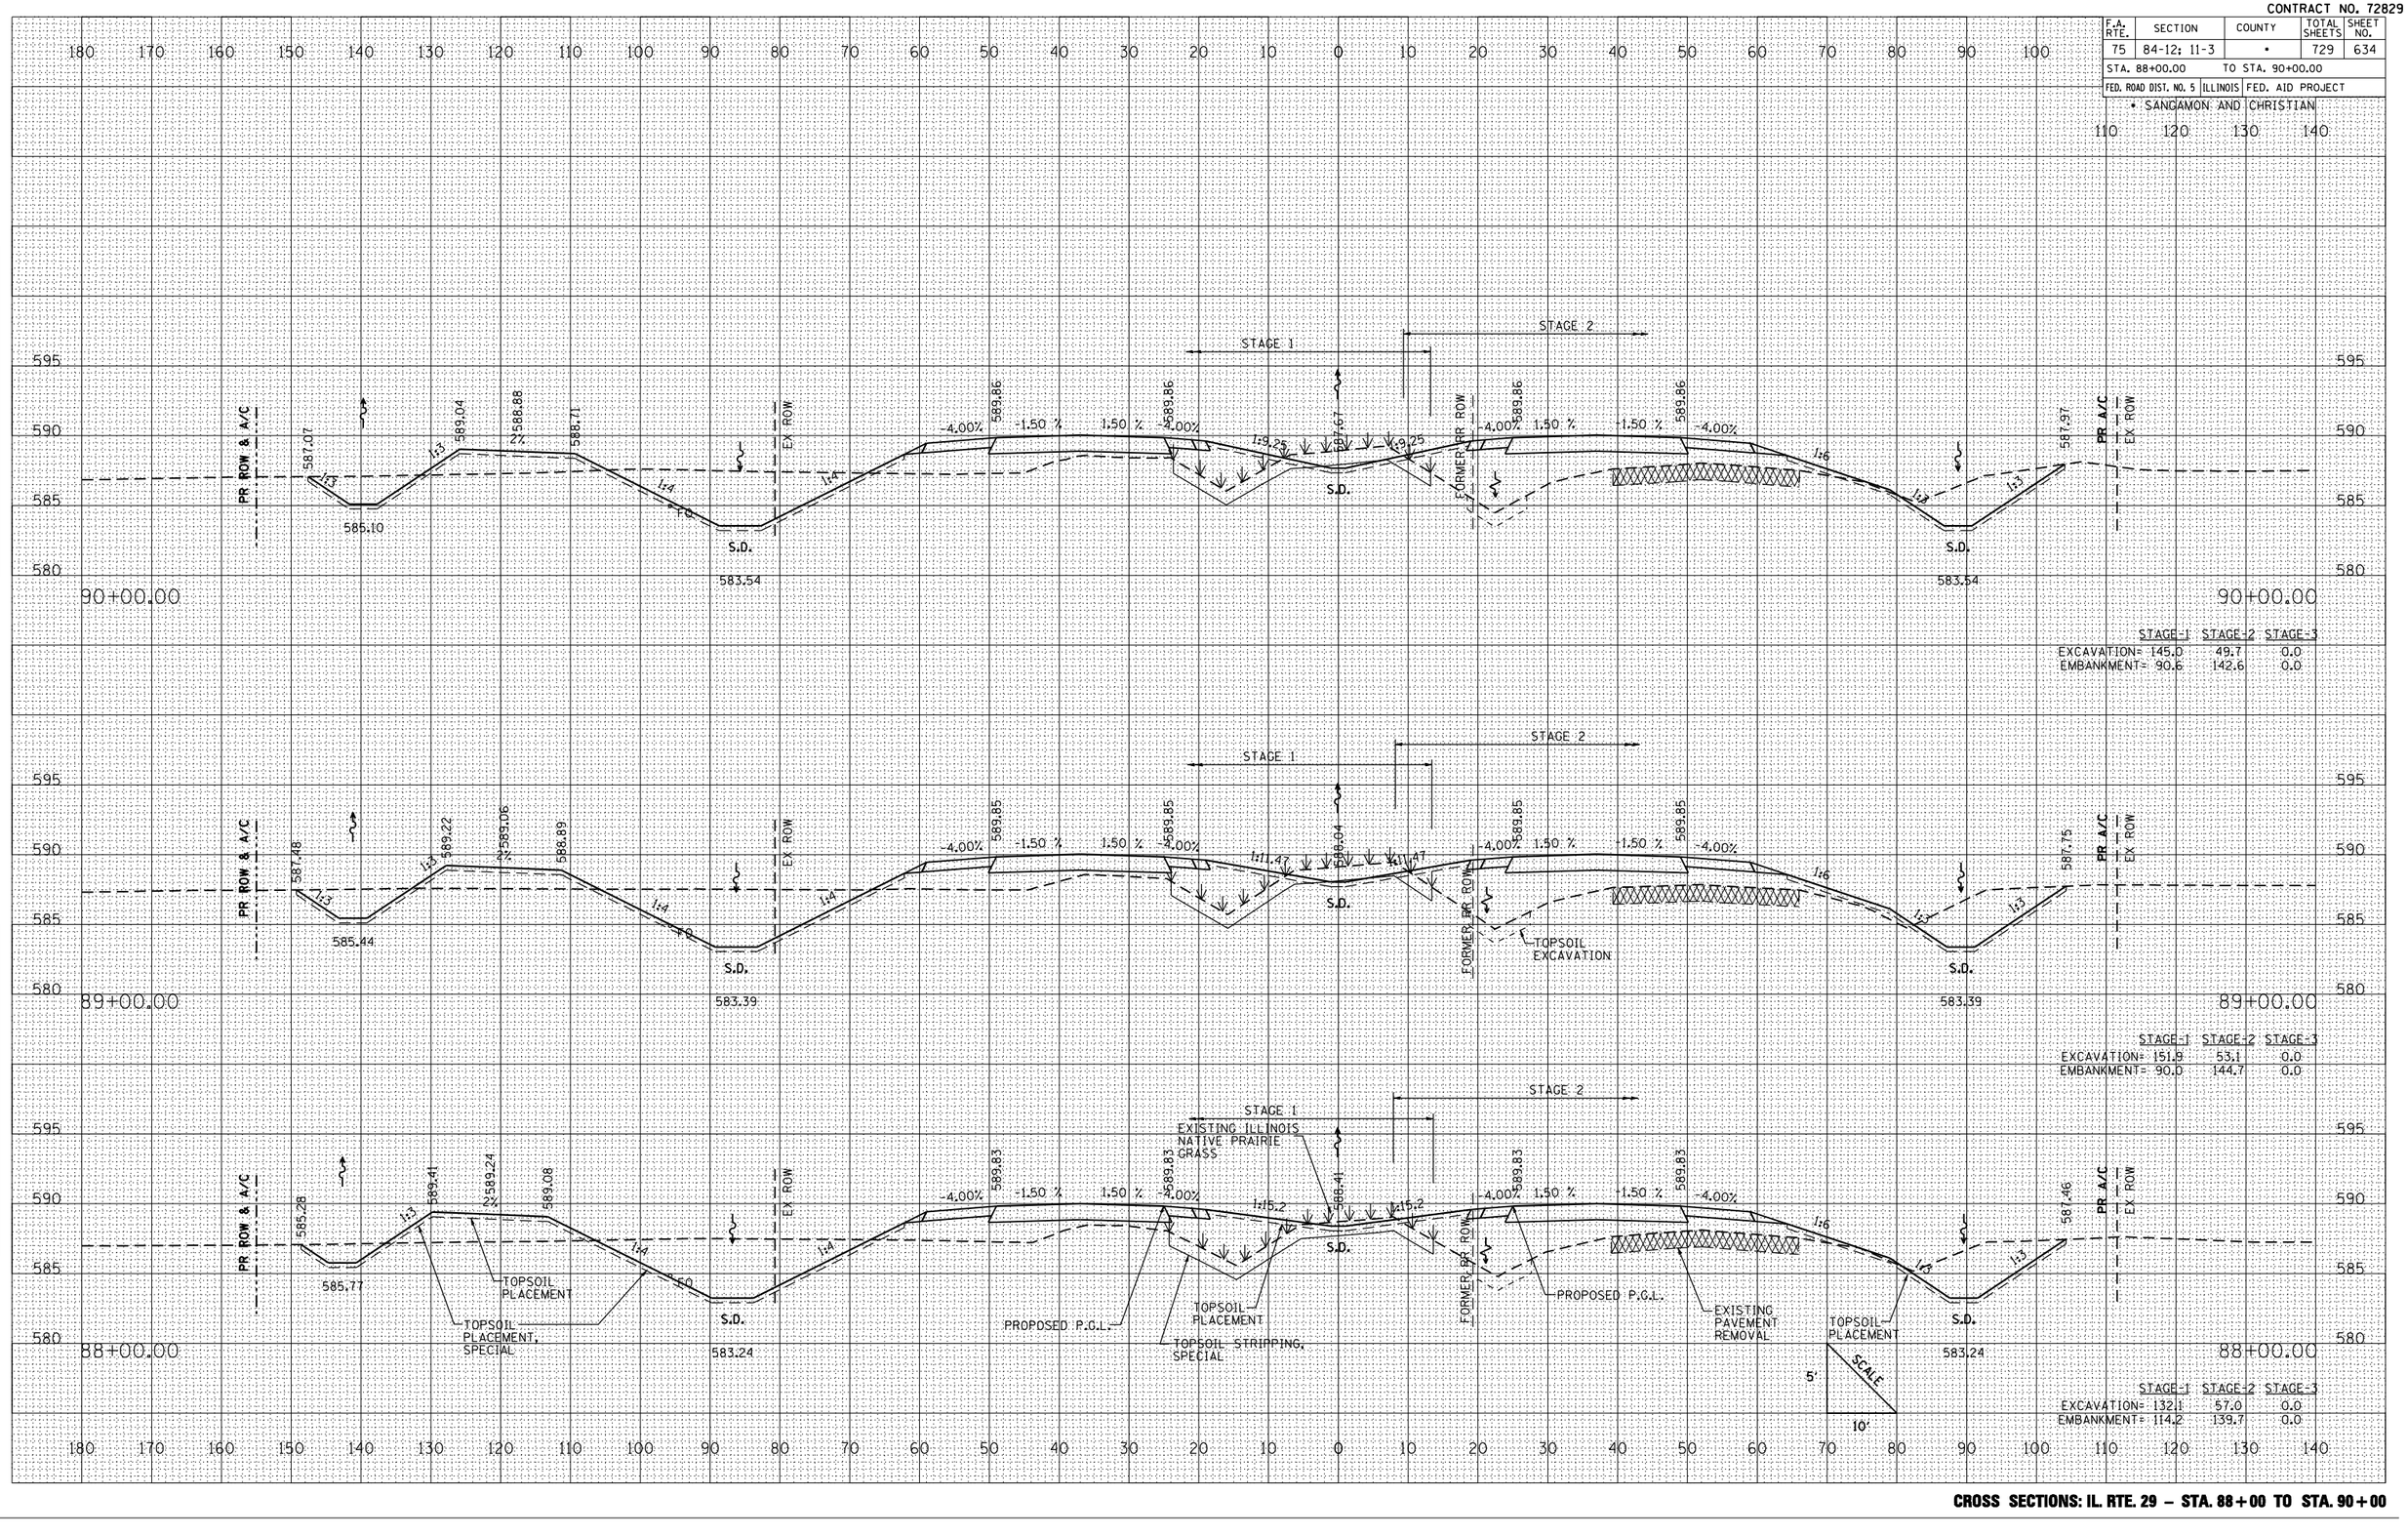

	STAGE-1	STAGE-2	STAGE-3
EXCAVATION=	145.0	49.7	0.0
EMBANKMENT=	90.6	142.6	0.0

	STAGE-1	STAGE-2	STAGE-3
EXCAVATION=	151.9	53.1	0.0
EMBANKMENT=	90.0	144.7	0.0

	STAGE-1	STAGE-2	STAGE-3
EXCAVATION=	132.1	57.0	0.0
EMBANKMENT=	114.2	139.7	0.0

NO.	NOTE BOOK	FINAL SURVEY
	AREAS CHECKED	SURVEYED
	AREAS	PLOTTED
	PLANIMETER	CHECKED
	BY	BY
	DATE	DATE

ORIGINAL SURVEY	
SURVEYED	
PLOTTED	
CHECKED	
AREAS	
AREAS CHECKED	

PLOT DATE = 3/16/2012
FILE NAME = L:\IDOT\386601\cd-ax\sheets\0572829-sht.dgn
PLOT SCALE = 211.765 ' / IN.
REFERENCE = REF

CROSS SECTIONS: IL. RTE. 29 – STA. 88+00 TO STA. 90+00