CONTRACT NO. 72829

F.A. RTE.	SECTION	COUNTY	TOTAL SHEETS	SHEET NO.
75	84-12; 11-3	•	729	638
STA. 100+00.00		TO STA. 102+00.00		
FED. ROAD DIST. NO. 5	ILLINOIS	FED. AID PROJECT		

• SANGAMON AND CHRISTIAN

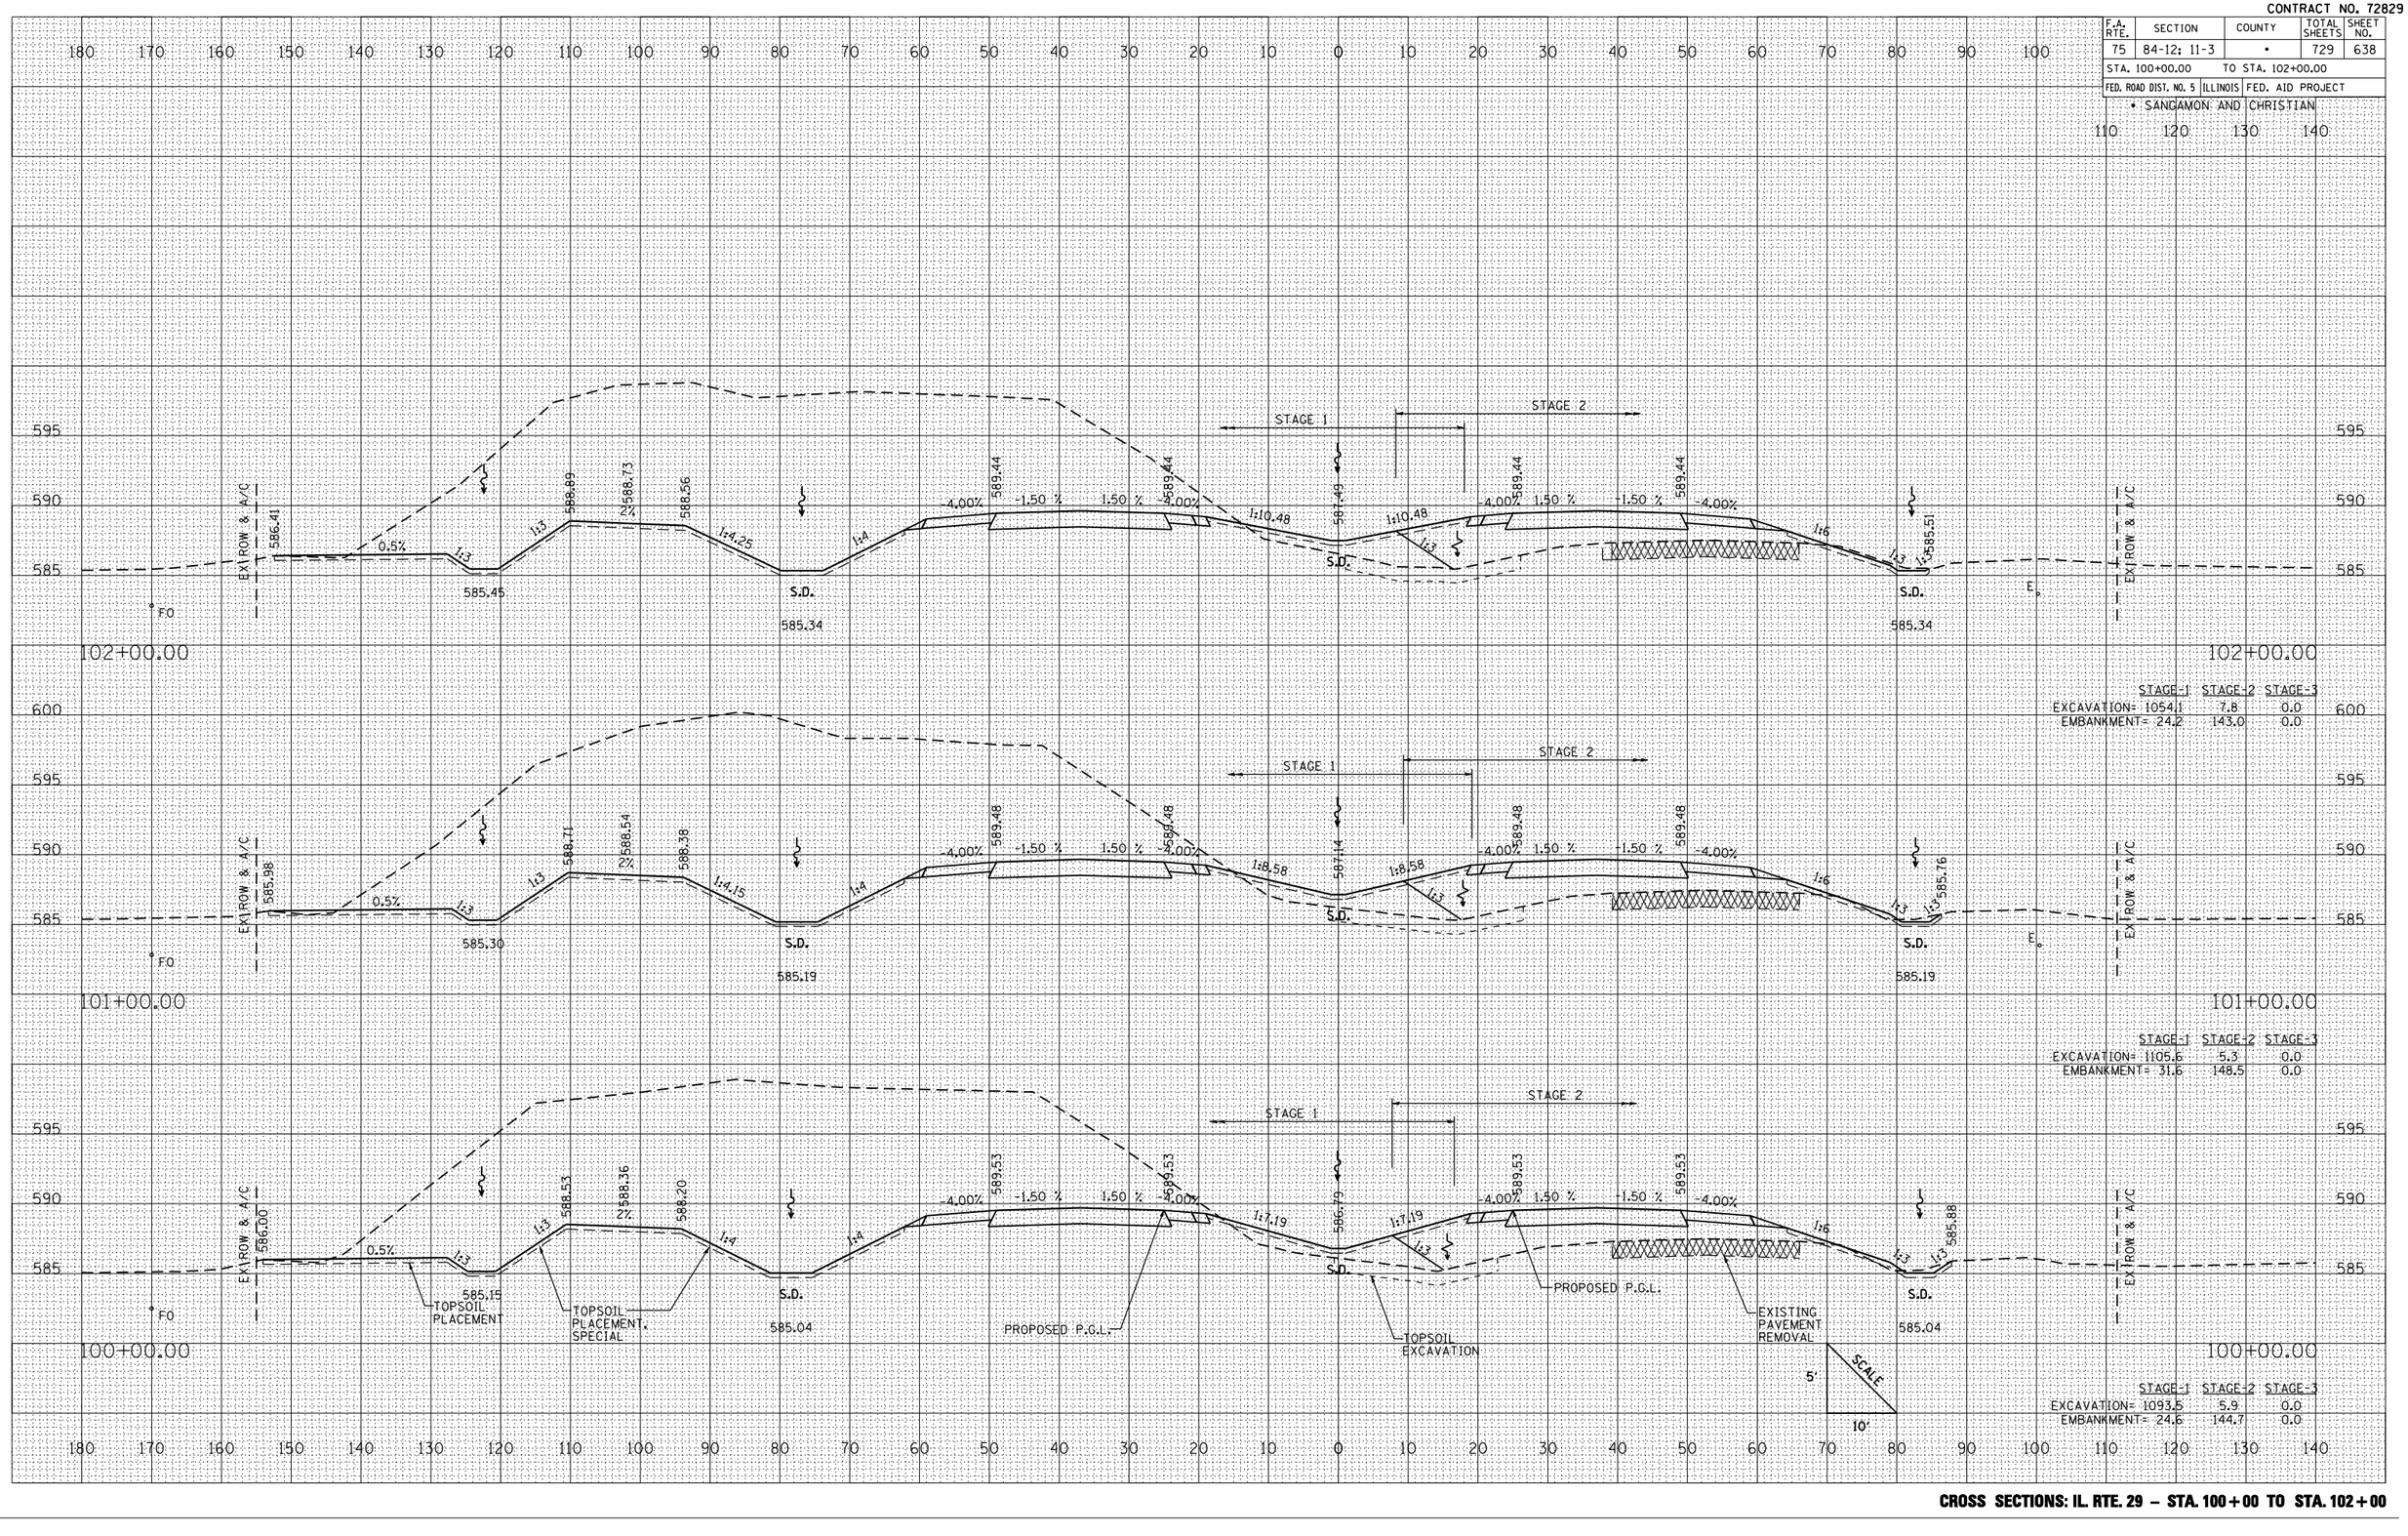

	STAGE-1	STAGE-2	STAGE-3
EXCAVATION=	1054.1	7.8	0.0
EMBANKMENT=	24.2	143.0	0.0

	STAGE-1	STAGE-2	STAGE-3
EXCAVATION=	1105.6	5.3	0.0
EMBANKMENT=	31.6	148.5	0.0

	STAGE-1	STAGE-2	STAGE-3
EXCAVATION=	1093.5	5.9	0.0
EMBANKMENT=	24.6	144.7	0.0

FINAL SURVEY — NOTE BOOK — NO. — BY — DATE
SURVEYED — PLOTTED — PLANIMETER — AREAS — AREAS CHECKED

ORIGINAL SURVEY — SURVEYED — PLOTTED — PLANIMETER — AREAS — AREAS CHECKED

PLOT DATE = 3/16/2012
FILE NAME = L:\IDOT\836601\cd-ox\sheets\0572829sht.dgn
PLOT SCALE = 211.765 ' / IN.
REFERENCE = REF

CROSS SECTIONS: IL. RTE. 29 – STA. 100+00 TO STA. 102+00