CONTRACT NO. 72829

F.A. RTE.	SECTION	COUNTY	TOTAL SHEETS	SHEET NO.
75	84-12; 11-3	•	729	643
STA. 118+00.00	TO STA. 121+00.00			
FED. ROAD DIST. NO. 5	ILLINOIS	FED. AID PROJECT		

• SANGAMON AND CHRISTIAN

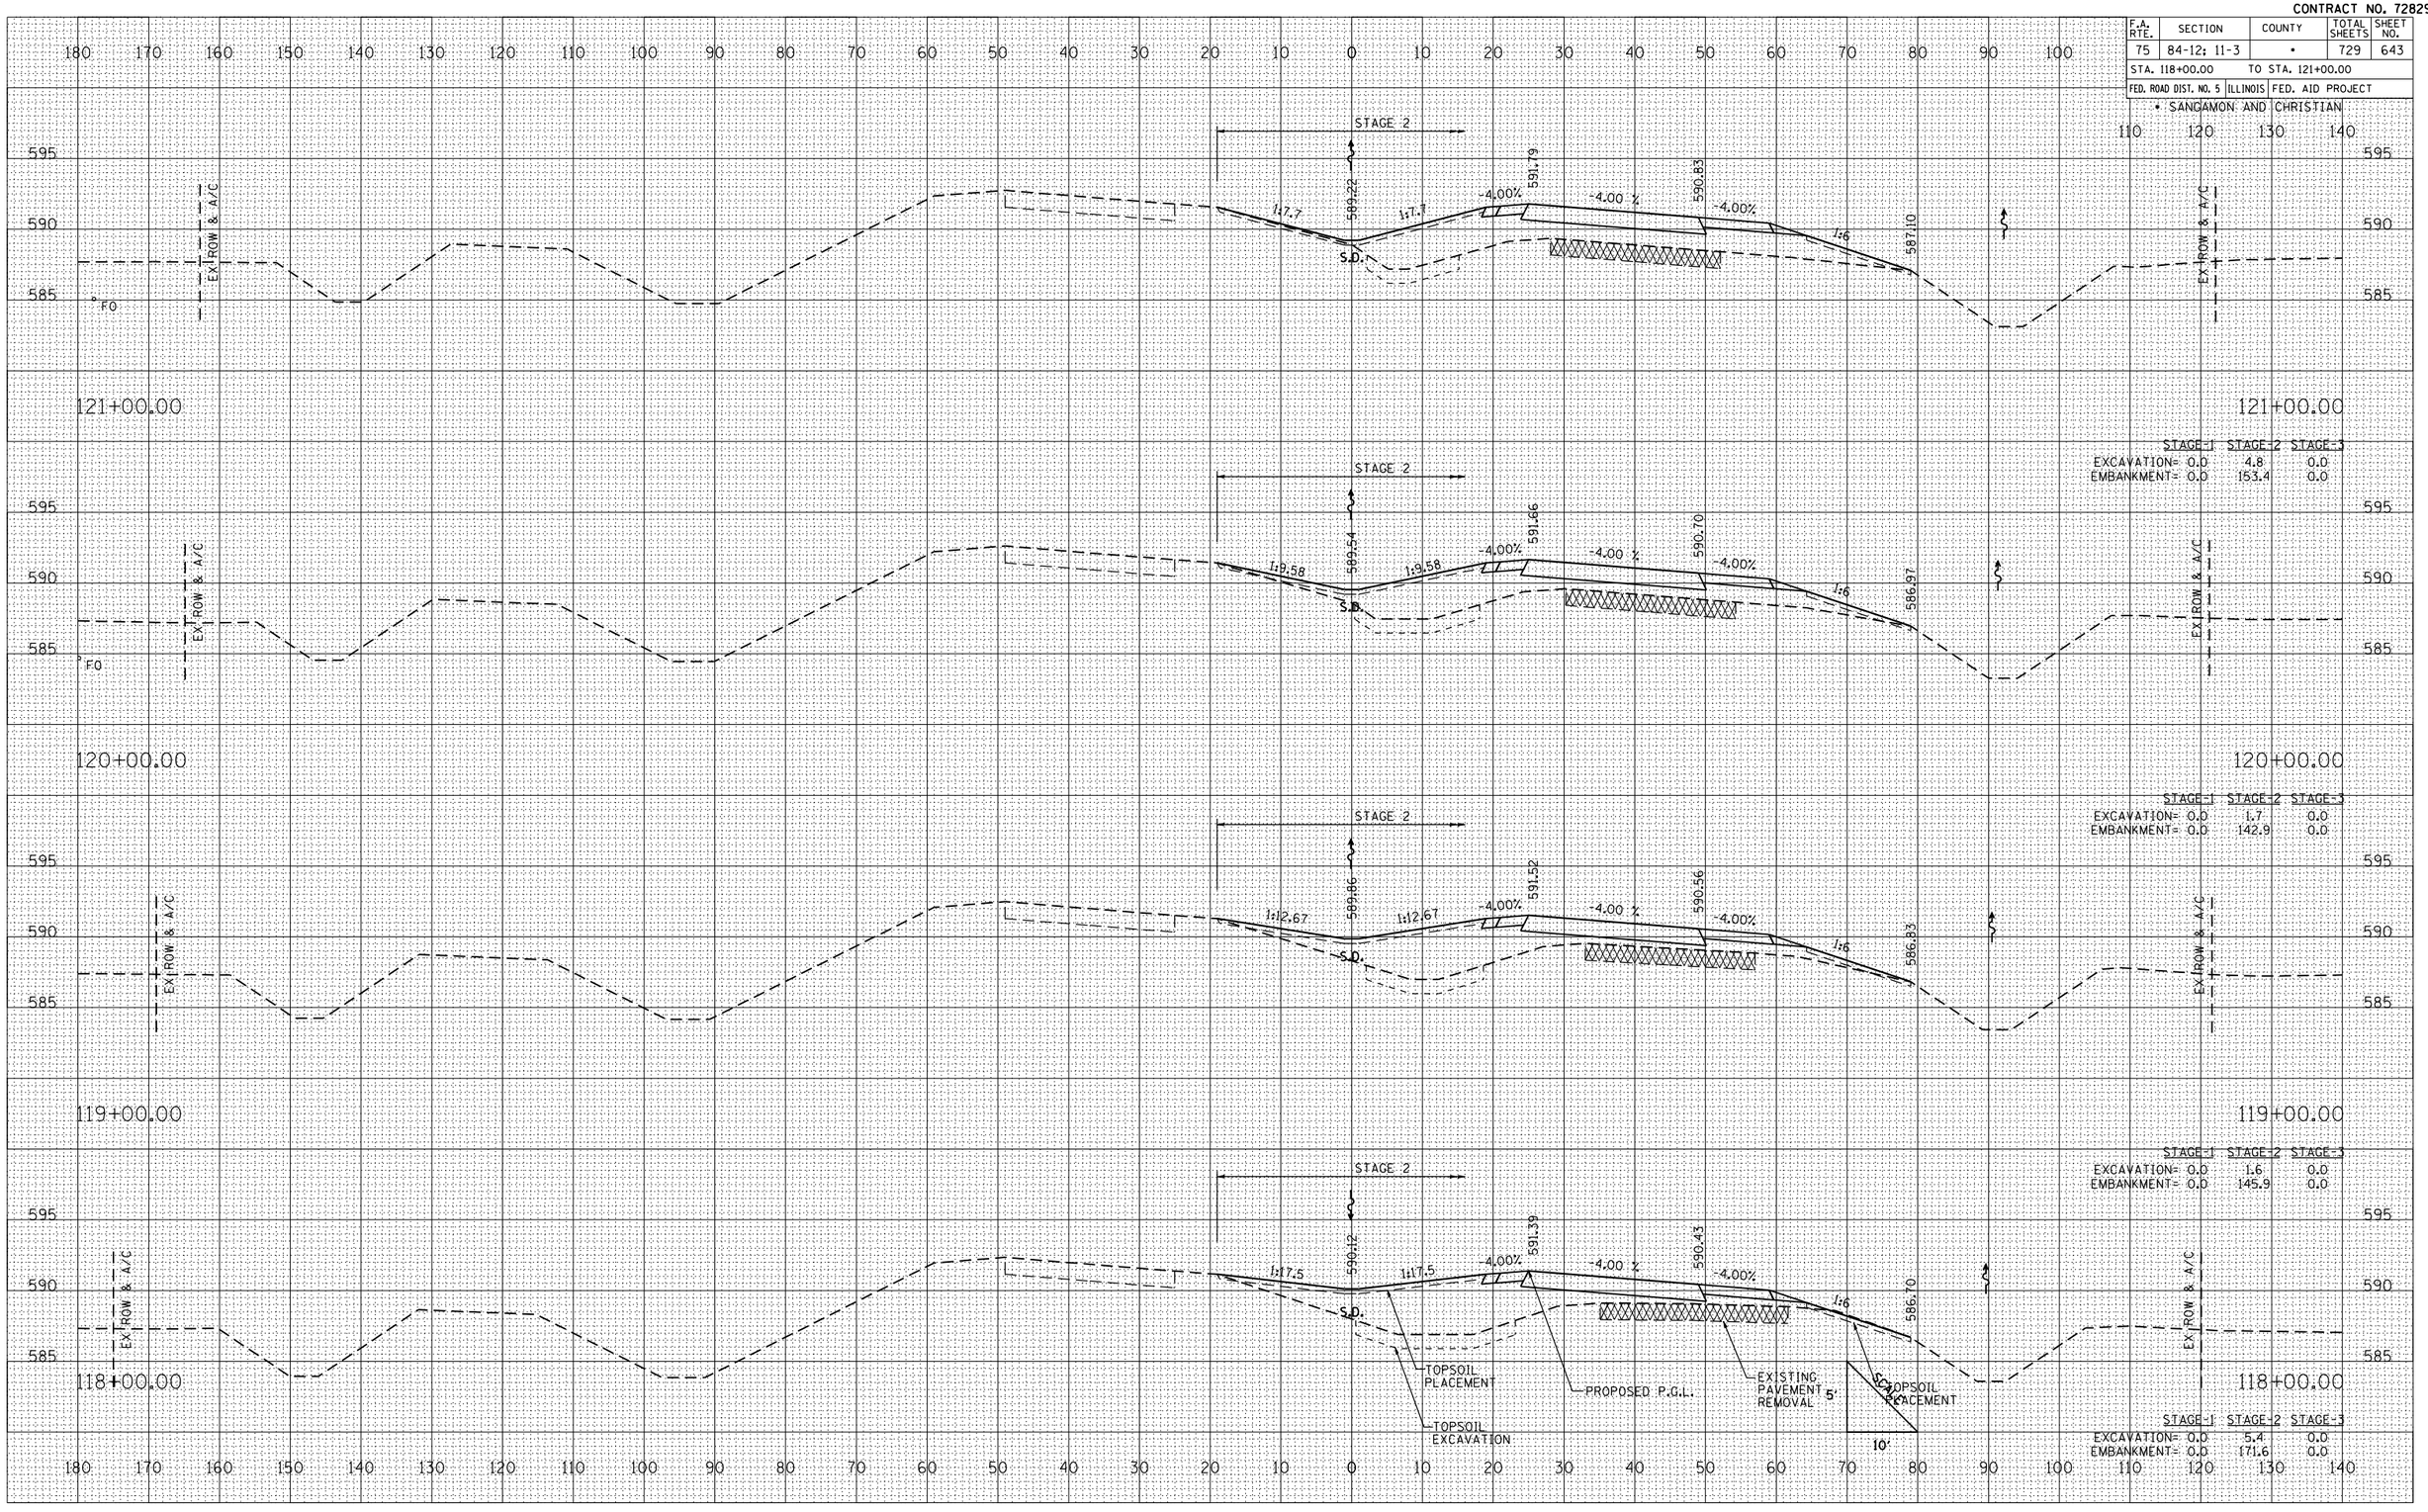

NO.	DATE	BY

FINAL SURVEY NOTE BOOK
SURVEYED
PLOTTED
TABULATED
AREAS
AREAS CHECKED

ORIGINAL SURVEY
SURVEYED
PLOTTED
TABULATED
AREAS
AREAS CHECKED

PLOT DATE = 3/16/2012
FILE NAME = L:\IDOT\038601\cd-ax\sheets\0572829-sht.dgn
PLOT SCALE = 211.765 ' / IN.
REFERENCE = REF

CROSS SECTIONS: IL. RTE. 29 – STA. 118+00 TO STA. 121+00