CONTRACT NO. 72829

F.A. RTE.	SECTION	COUNTY	TOTAL SHEETS	SHEET NO.
75	84-12; 11-3	•	729	645
STA. 126+00.00	TO STA. 128+00.00			
FED. ROAD DIST. NO. 5	ILLINOIS	FED. AID PROJECT		

• SANGAMON AND CHRISTIAN

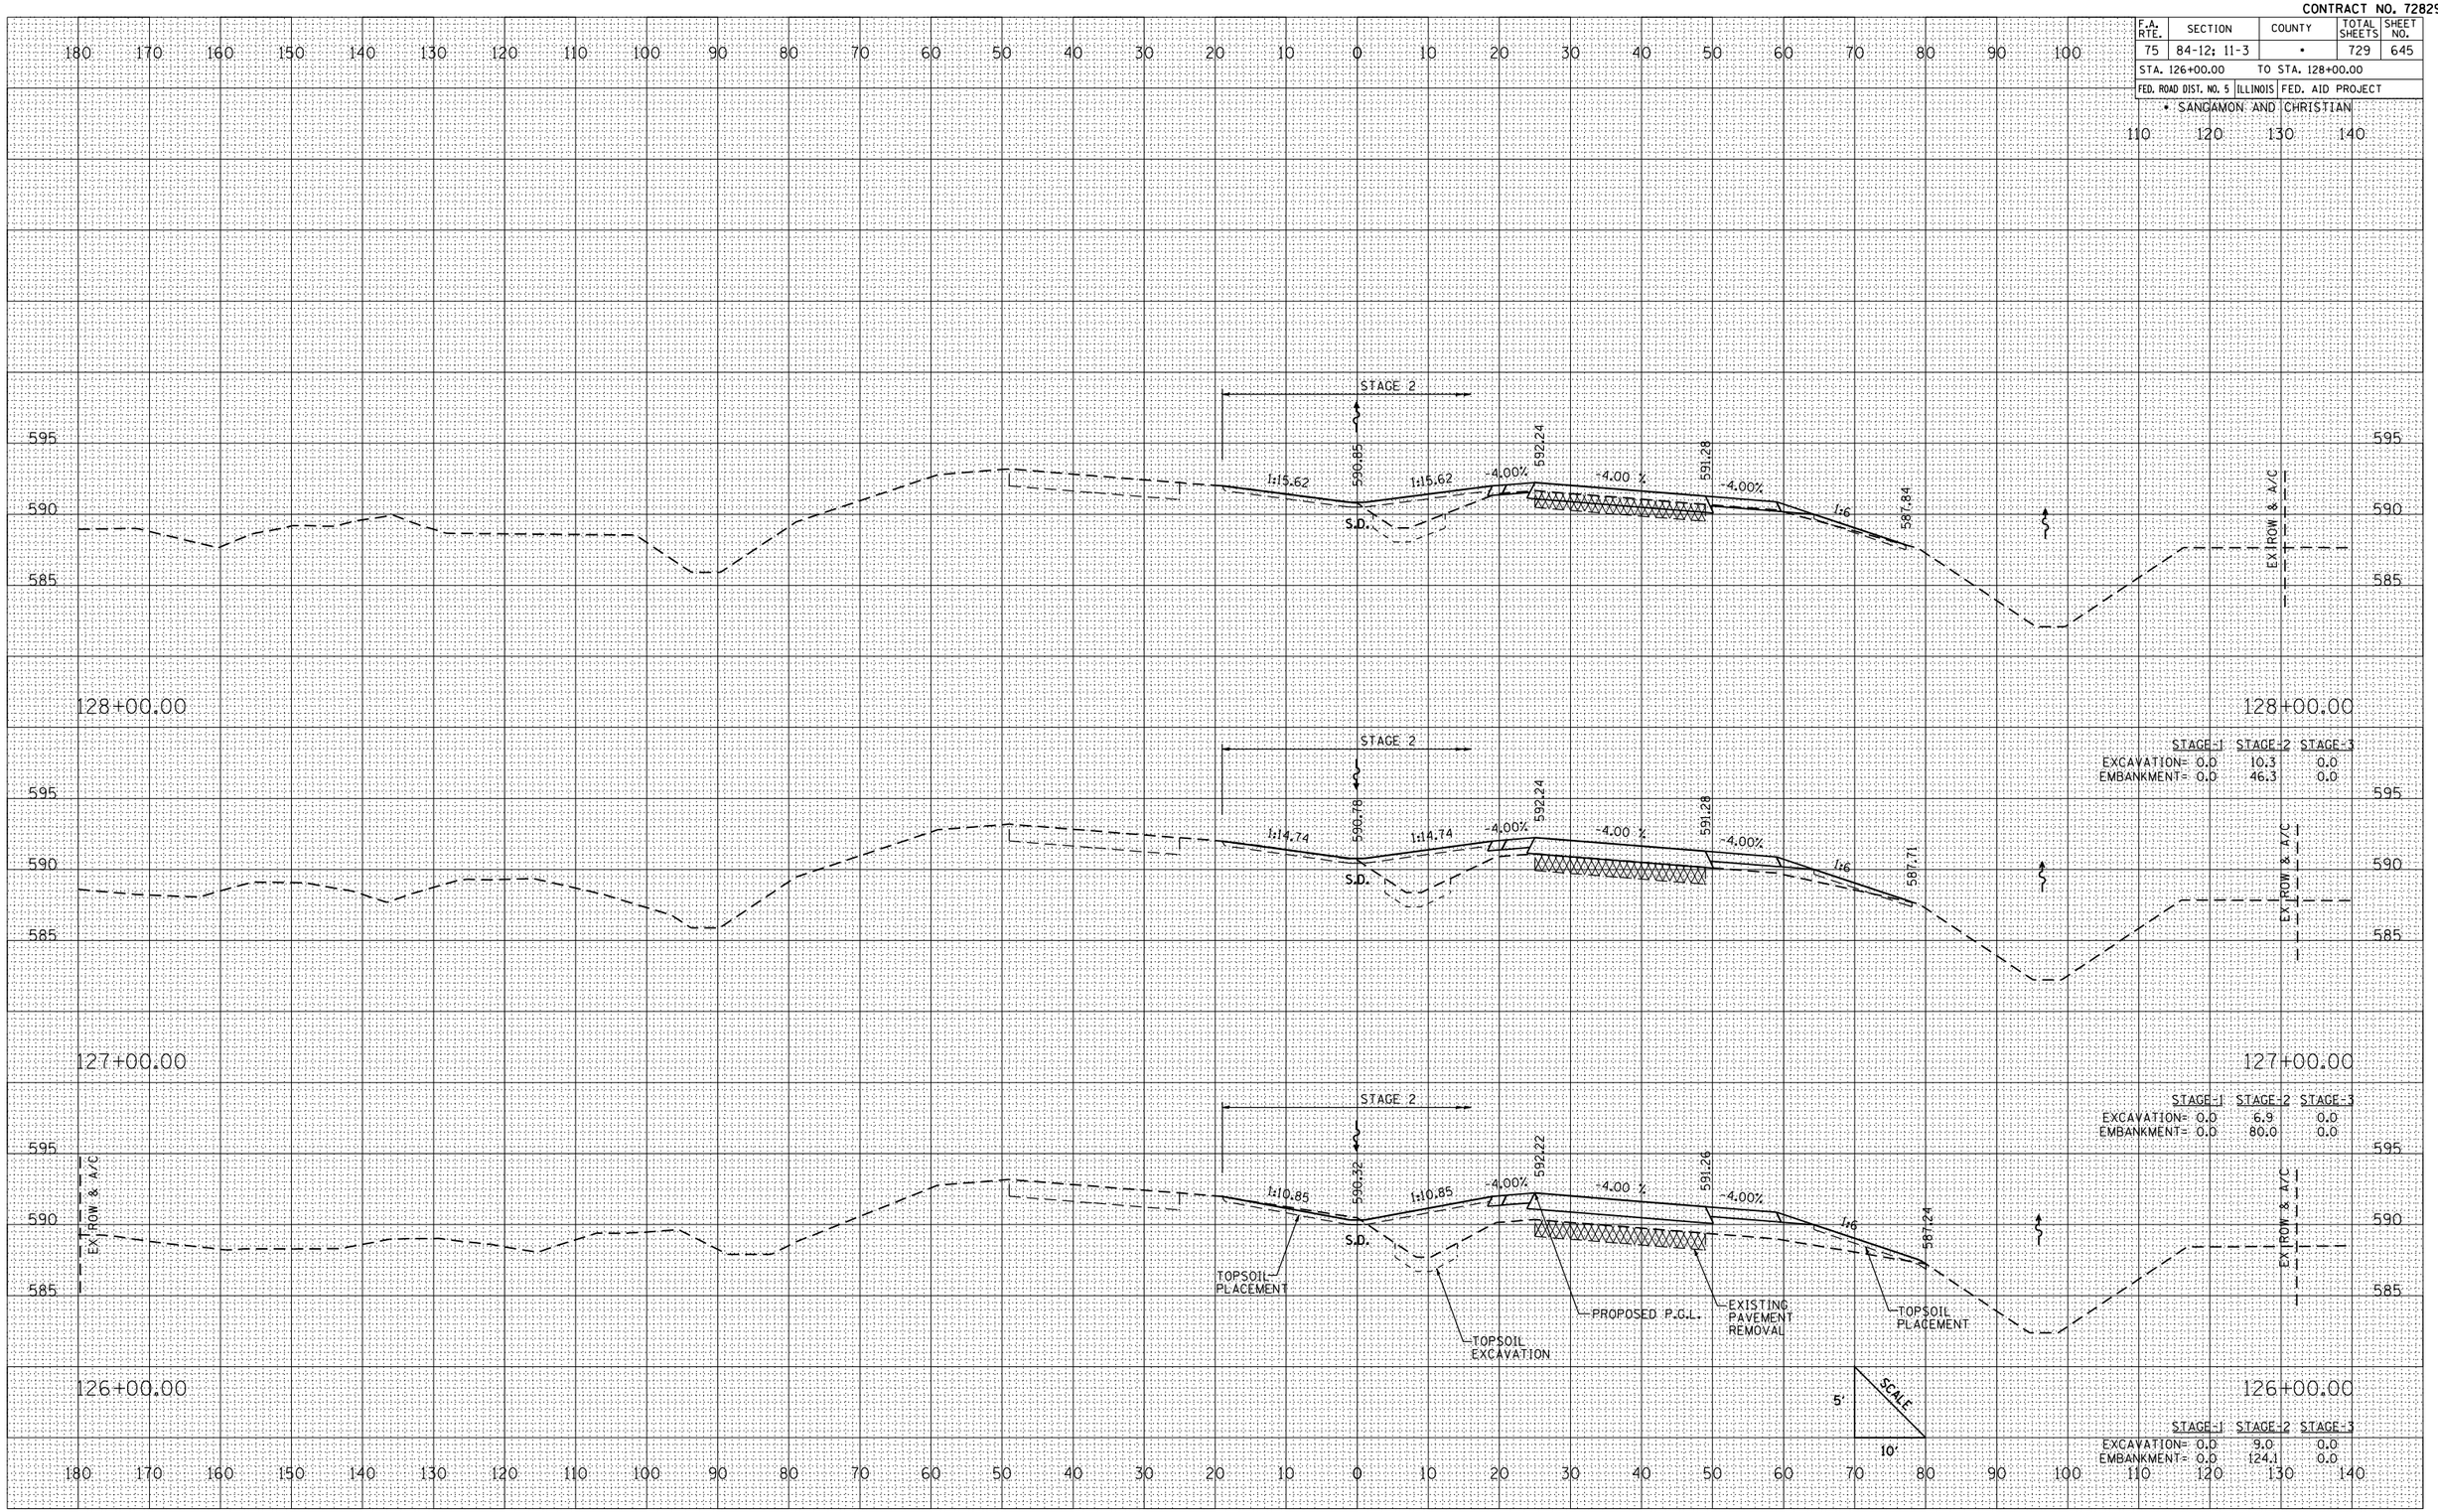

FINAL SURVEY	BY	DATE
SURVEYED		
PLOTTED		
TRAVERSE		
NOTE BOOK		
AREAS		
NO. AREAS CHECKED		

ORIGINAL SURVEY	BY	DATE
SURVEYED		
PLOTTED		
TRAVERSE		
NOTE BOOK		
AREAS		
NO. AREAS CHECKED		

PLOT DATE = 3/16/2012
FILE NAME = L:\IDOT\0396601\dr-ow\sheets\0672829-pgsmm-bp29.dgn
PLOT SCALE = 211765 ' / IN.
REFERENCE = REF

CROSS SECTIONS: IL. RTE. 29 – STA. 126+00 TO STA. 128+00