CONTRACT NO. 72829

F.A. RTE.	SECTION	COUNTY	TOTAL SHEETS	SHEET NO.
75	84-12; 11-3	•	729	651
STA. 90+00	TO STA. 95+00			
FED. ROAD DIST. NO. 5	ILLINOIS	FED. AID PROJECT		

• SANGAMON AND CHRISTIAN

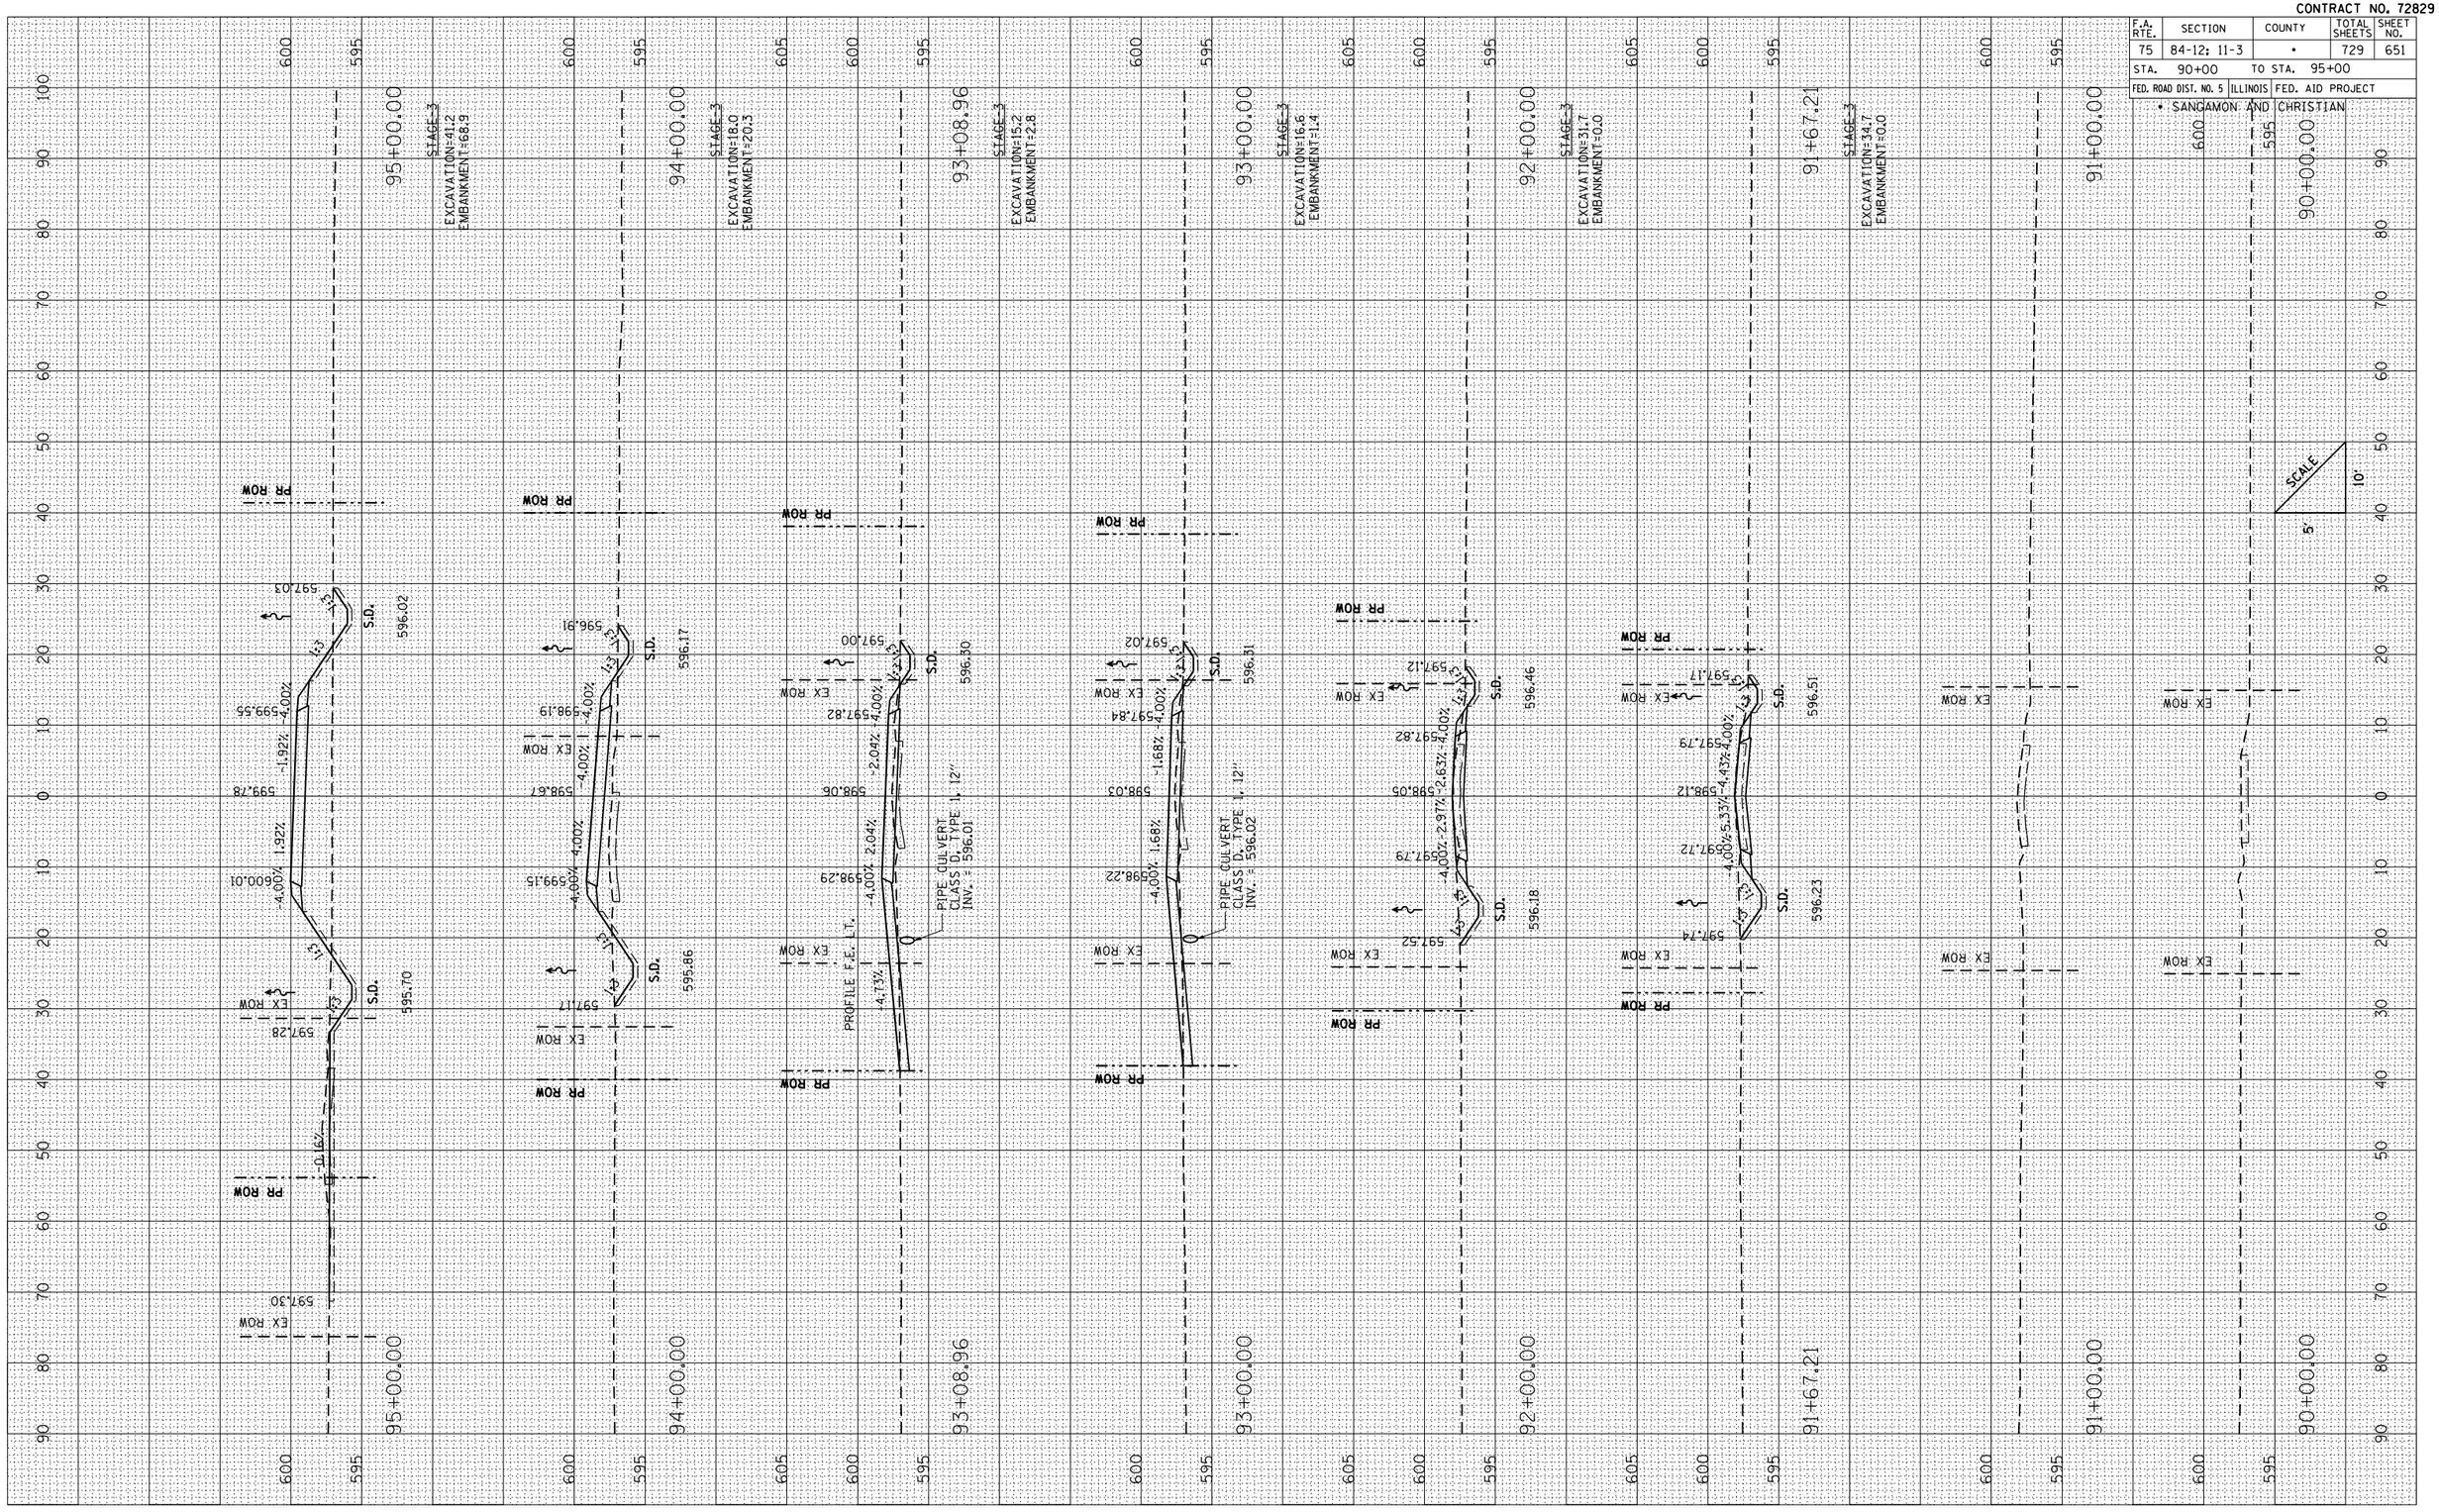

FINAL SURVEY	BY	DATE
SURVEYED		
PLOTTED		
ALIGNMENT		
NOTE BOOK		
DOMAIN/TE		
NO.	AREAS	
	AREAS CHECKED	

ORIGINAL SURVEY	BY	DATE
SURVEYED		
PLOTTED		
ALIGNMENT		
NOTE BOOK		
DOMAIN/TE		
NO.	AREAS	
	AREAS CHECKED	

PLOT DATE = 3/16/2012
FILE NAME = ...\0672829-sht-vsht-TR81.dgn
PLOT SCALE = 21.765 ' / IN.
REFERENCE = REF

CROSS SECTIONS: TR 81 (2000 N) – STA. 90+00 TO STA. 95+00