PLOT DATE : 3/28/2012
FILE NAME : ...\D672829-sht-xssht-TR73.dgn
PLOT SCALE : 21.1765 ' / IN.
REFERENCE : REF

ORIGINAL SURVEY		BY	DATE
	SURVEYED		
	PLOTTED		
NOTE BOOK	TEMPLATE		
	AREAS		
NO.	AREAS CHECKED		

FINAL SURVEY		BY	DATE
	SURVEYED		
	PLOTTED		
NOTE BOOK	TEMPLATE		
	AREAS		
NO.	AREAS CHECKED		

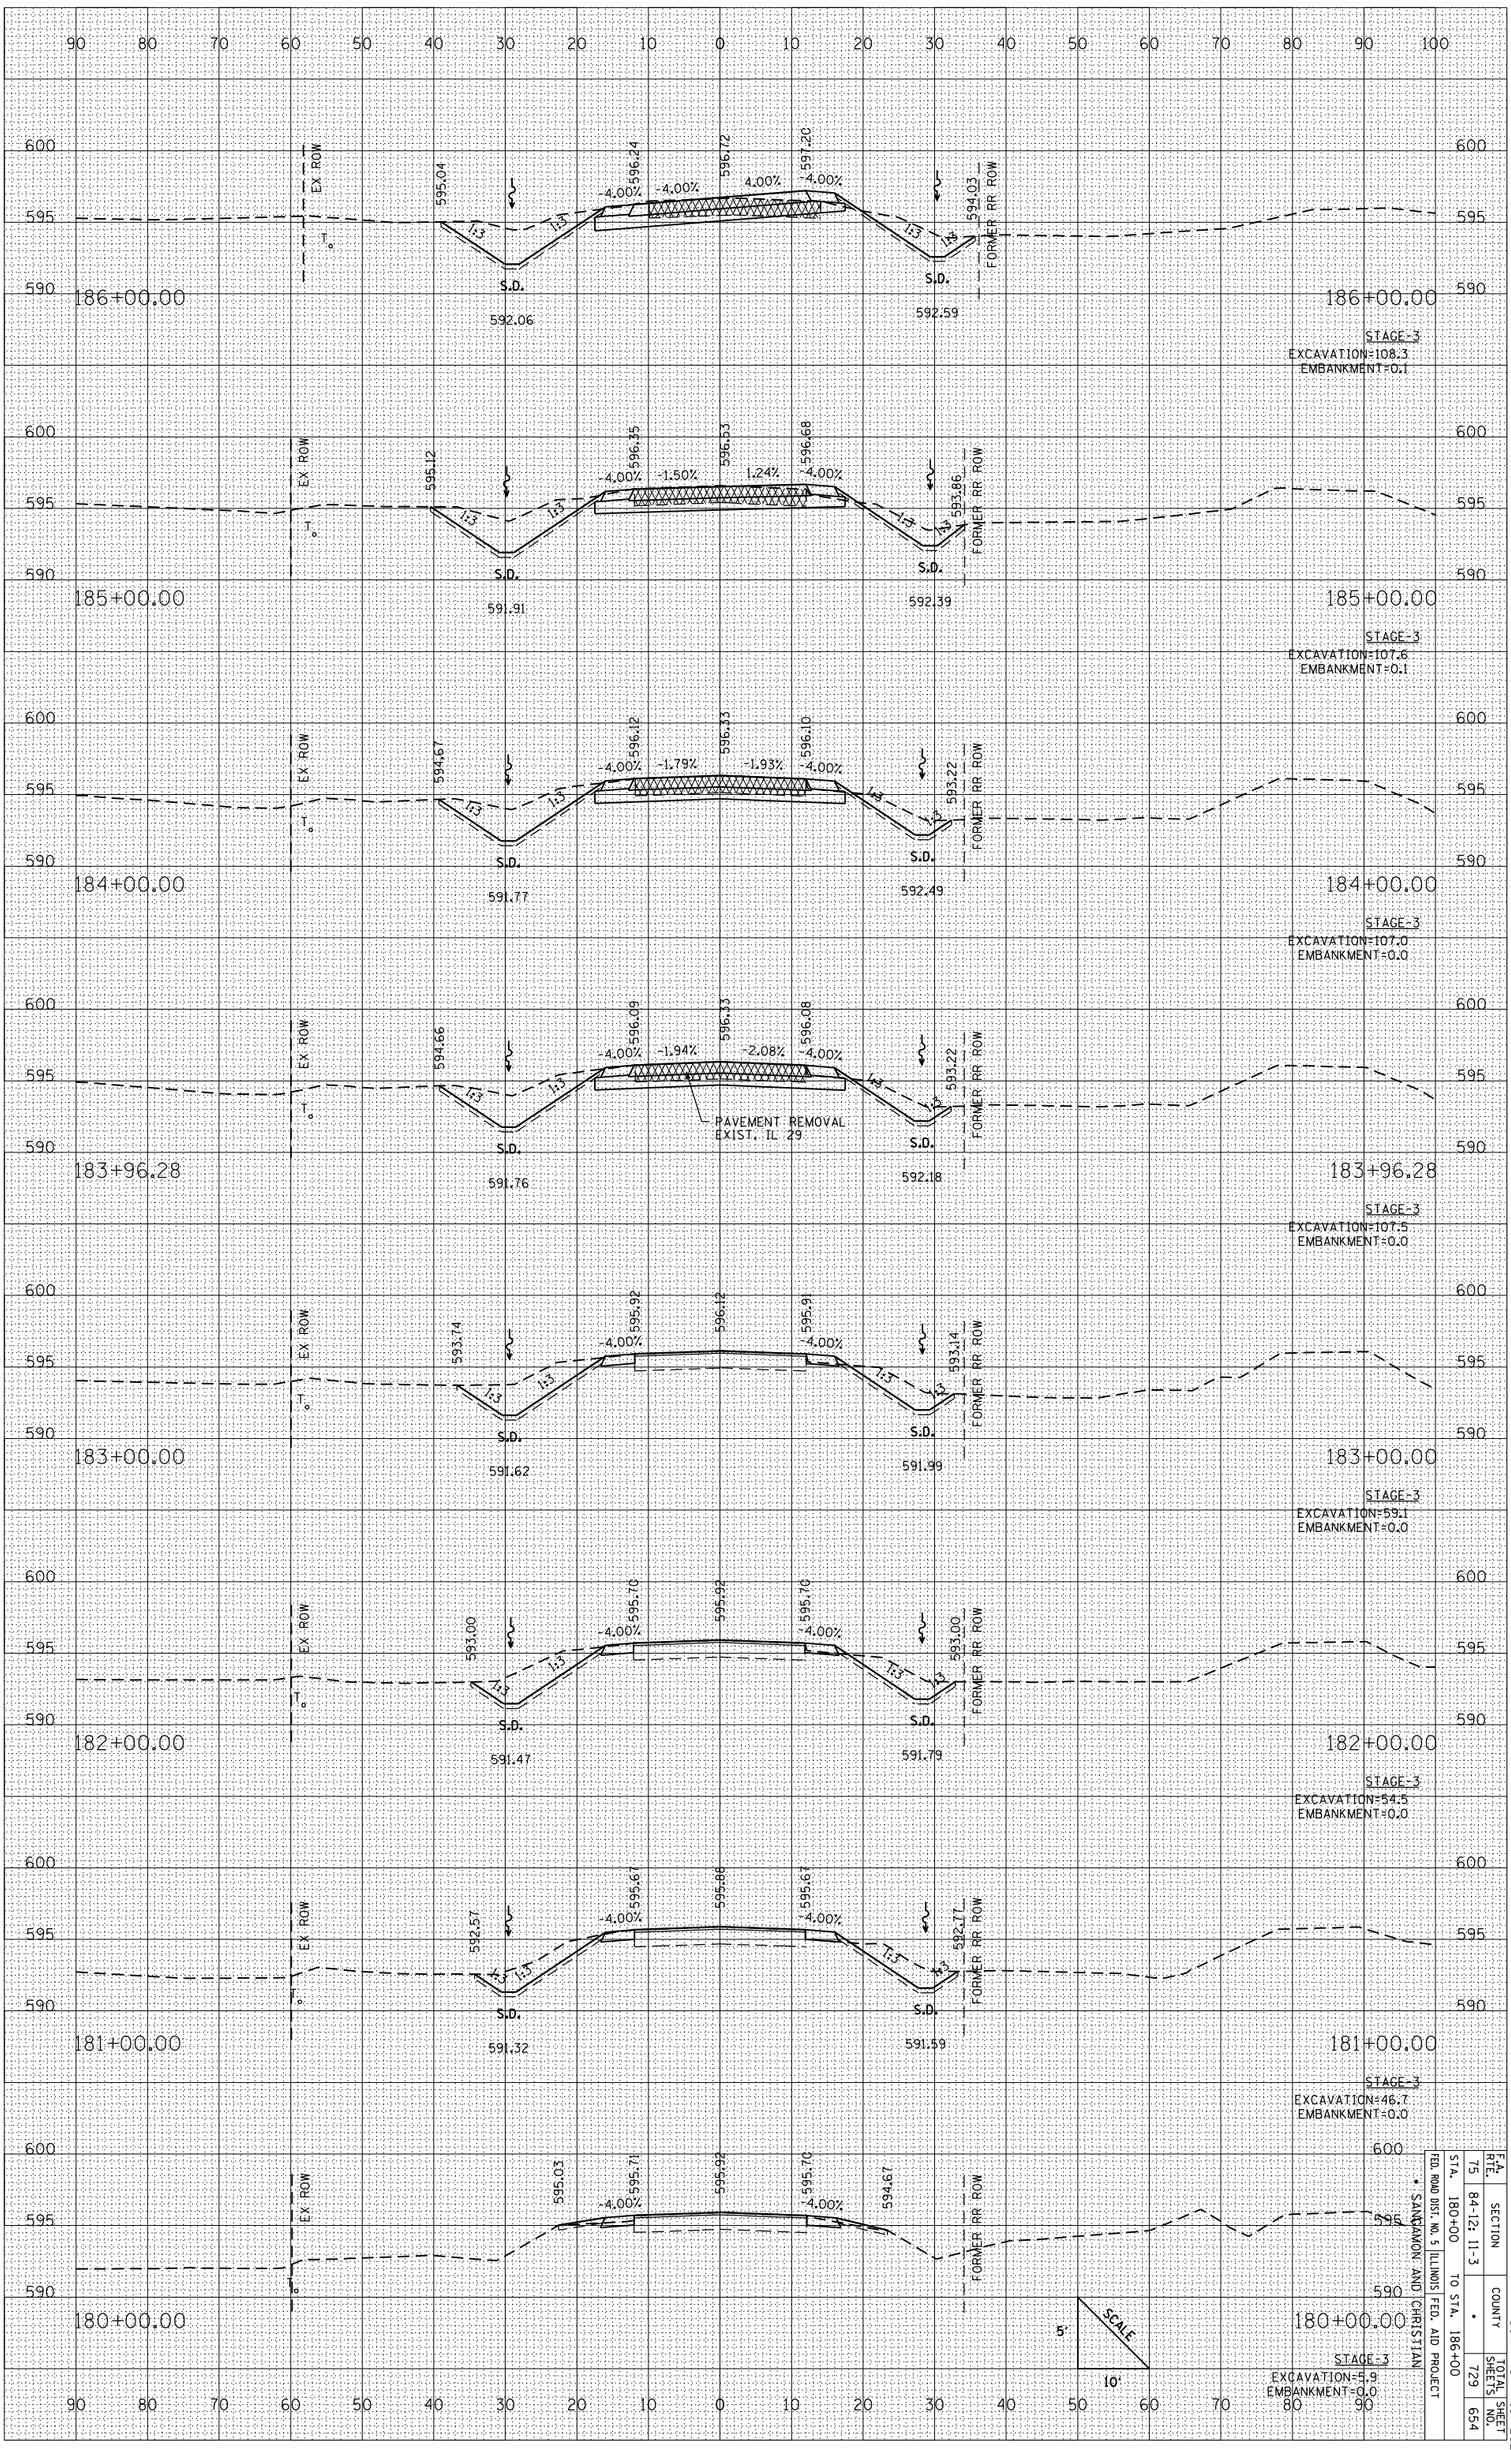

CROSS SECTIONS: TR 73 (2050 N) – STA. 180+00 TO STA. 186+00

F.A. RTE.	SECTION	COUNTY	TOTAL SHEETS	SHEET NO.
75	84-12; 11-3	*	729	654
STA. 180+00	TO STA. 186+00			

FED. ROAD DIST. NO. 5 ILLINOIS FED. AID PROJECT

* SANGAMON AND CHRISTIAN

CONTRACT NO. 72829