CONTRACT NO. 72829

F.A. RTE.	SECTION	COUNTY	TOTAL SHEETS	SHEET NO.
75	84-12; 11-3	•	729	671
STA. 597+00	TO STA. 604+00			
FED. ROAD DIST. NO. 5	ILLINOIS	FED. AID PROJECT		

• SANGAMON AND CHRISTIAN

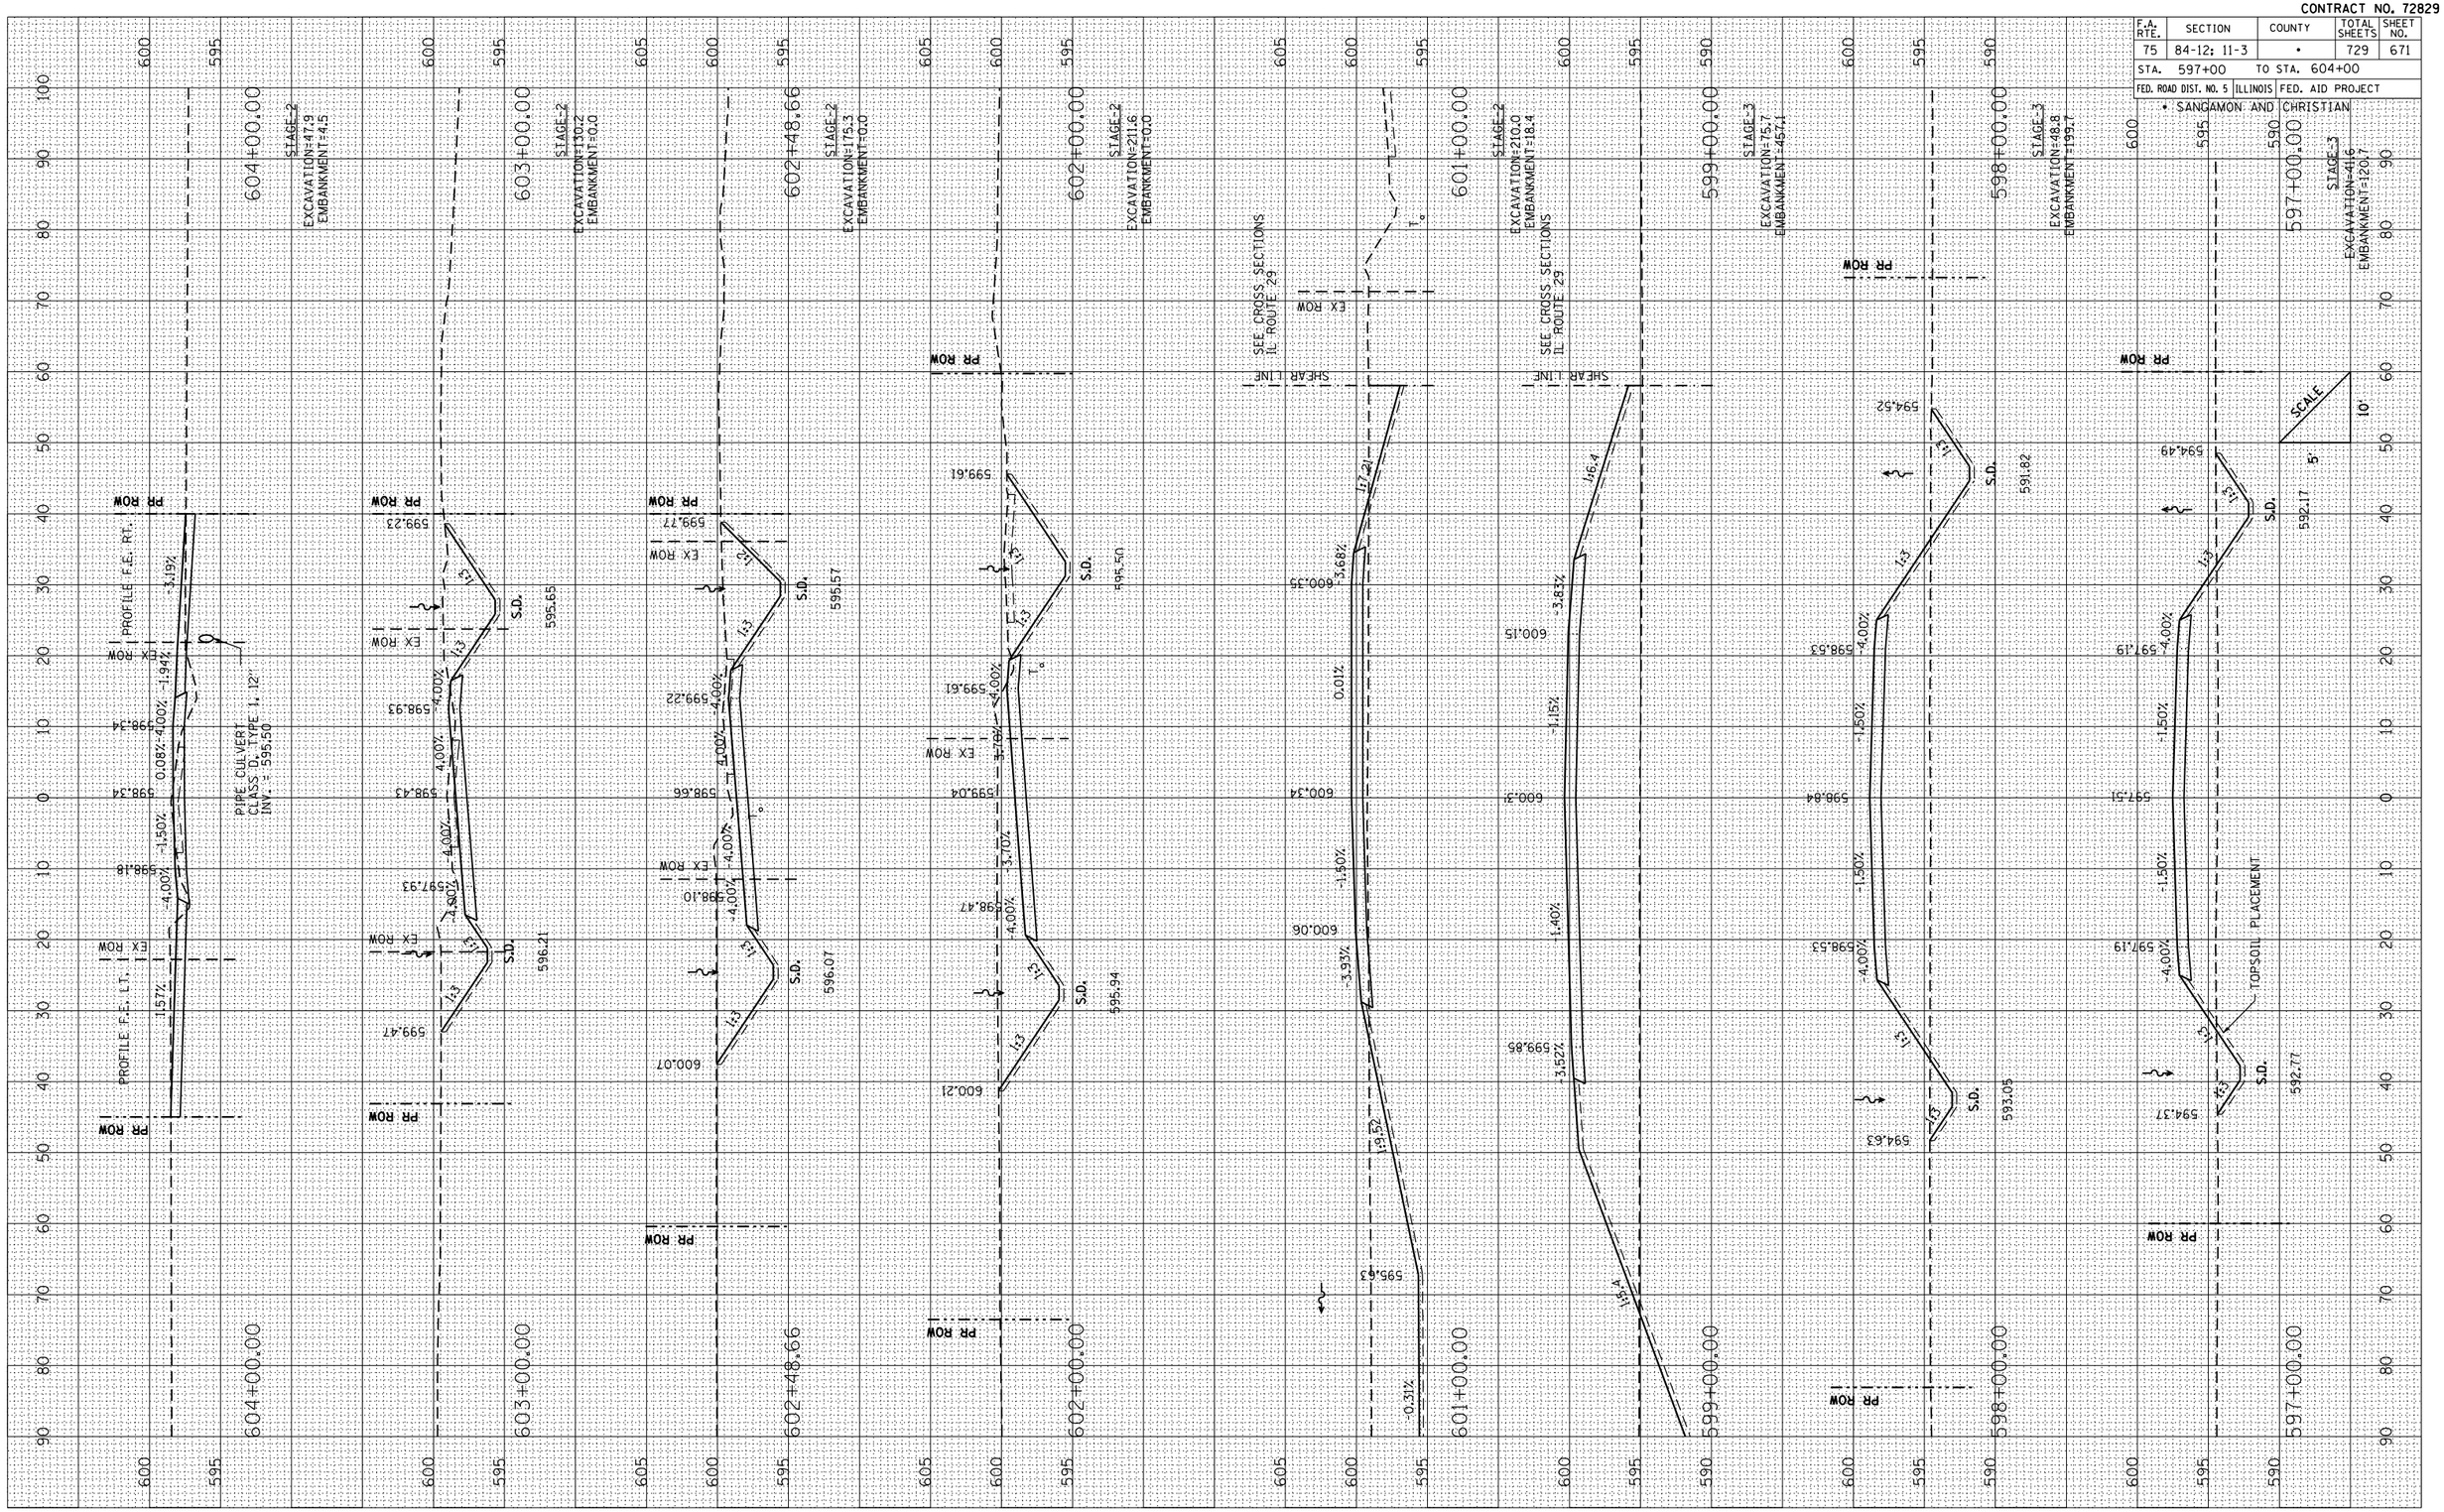

CROSS SECTIONS: TR 88 (725 E) – STA. 597+00 TO STA. 604+00

FINAL SURVEY	BY	DATE
SURVEYED		
PLOTTED		
NOTE BOOK	TRACED	
	AREAS	
NO.	AREAS CHECKED	

ORIGINAL SURVEY	BY	DATE
SURVEYED		
PLOTTED		
NOTE BOOK	TRACED	
	AREAS	
NO.	AREAS CHECKED	

PLOT DATE = 3/16/2012
FILE NAME = ...\0672829-sht-xsht-TR88.dgn
PLOT SCALE = 21.1765 ' / IN.
REFERENCE = REF