CONTRACT NO. 72829

F.A. RTE.	SECTION	COUNTY	TOTAL SHEETS	SHEET NO.
75	84-12; 11-3	•	729	678
STA. 105+00	TO STA. 107+00			
FED. ROAD DIST. NO. 5	ILLINOIS	FED. AID PROJECT		

• SANGAMON AND CHRISTIAN

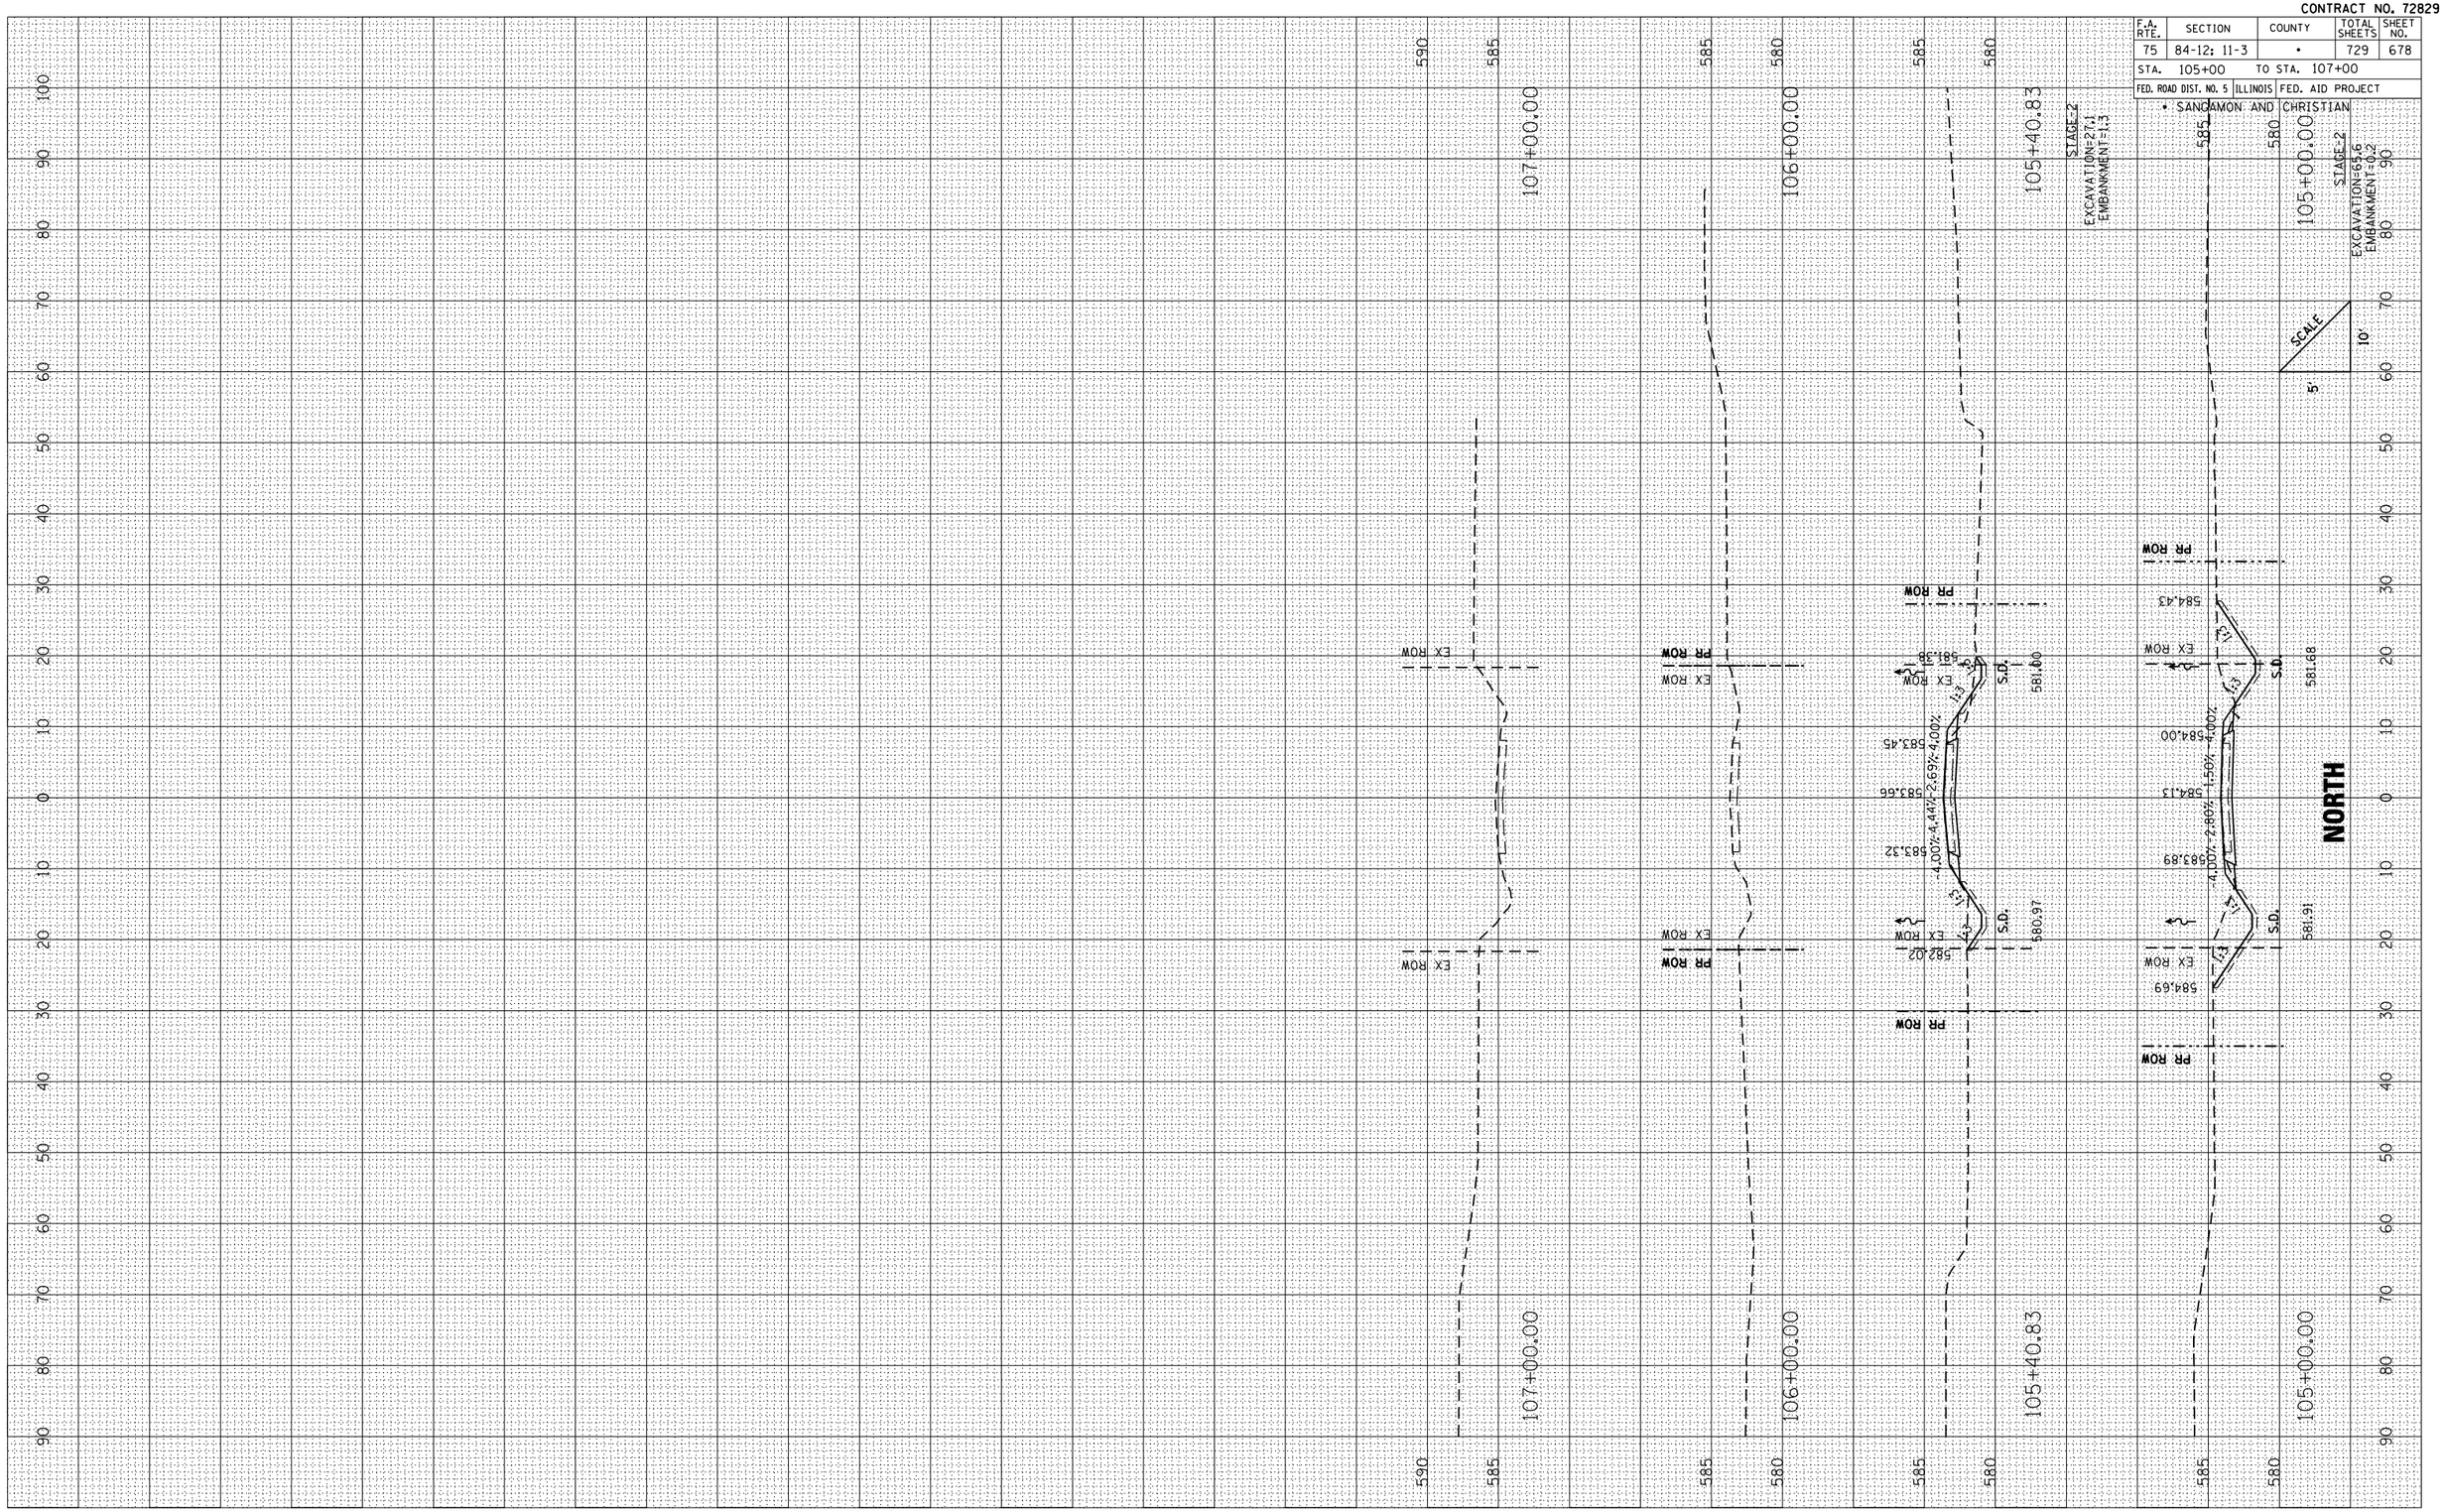

CROSS SECTIONS: TR 74 (625 E)/TR 63 (2300 N) NORTH – STA. 105+00 TO STA. 107+00

FINAL SURVEY	BY	DATE
SURVEYED		
PLOTTED		
NOTE BOOK	CHECKED	
	AREAS	
NO.	AREAS CHECKED	

ORIGINAL SURVEY	BY	DATE
SURVEYED		
PLOTTED		
NOTE BOOK	CHECKED	
	AREAS	
NO.	AREAS CHECKED	

PLOT DATE = 3/15/2012
FILE NAME = ...\067282\9-plt-vsht-TR74&3N.dgn
PLOT SCALE = 211.765 ' / IN.
REFERENCE = REF