CONTRACT NO. 72829

| F.A. RTE. | SECTION | COUNTY | TOTAL SHEETS | SHEET NO. |
|---|---|---|---|---|
| 75 | 84-12; 11-3 | • | 729 | 726 |
| STA. 111+50 | TO STA. 115+00 | | | |
| FED. ROAD DIST. NO. 5 | ILLINOIS | FED. AID PROJECT | | |

• SANGAMON AND CHRISTIAN

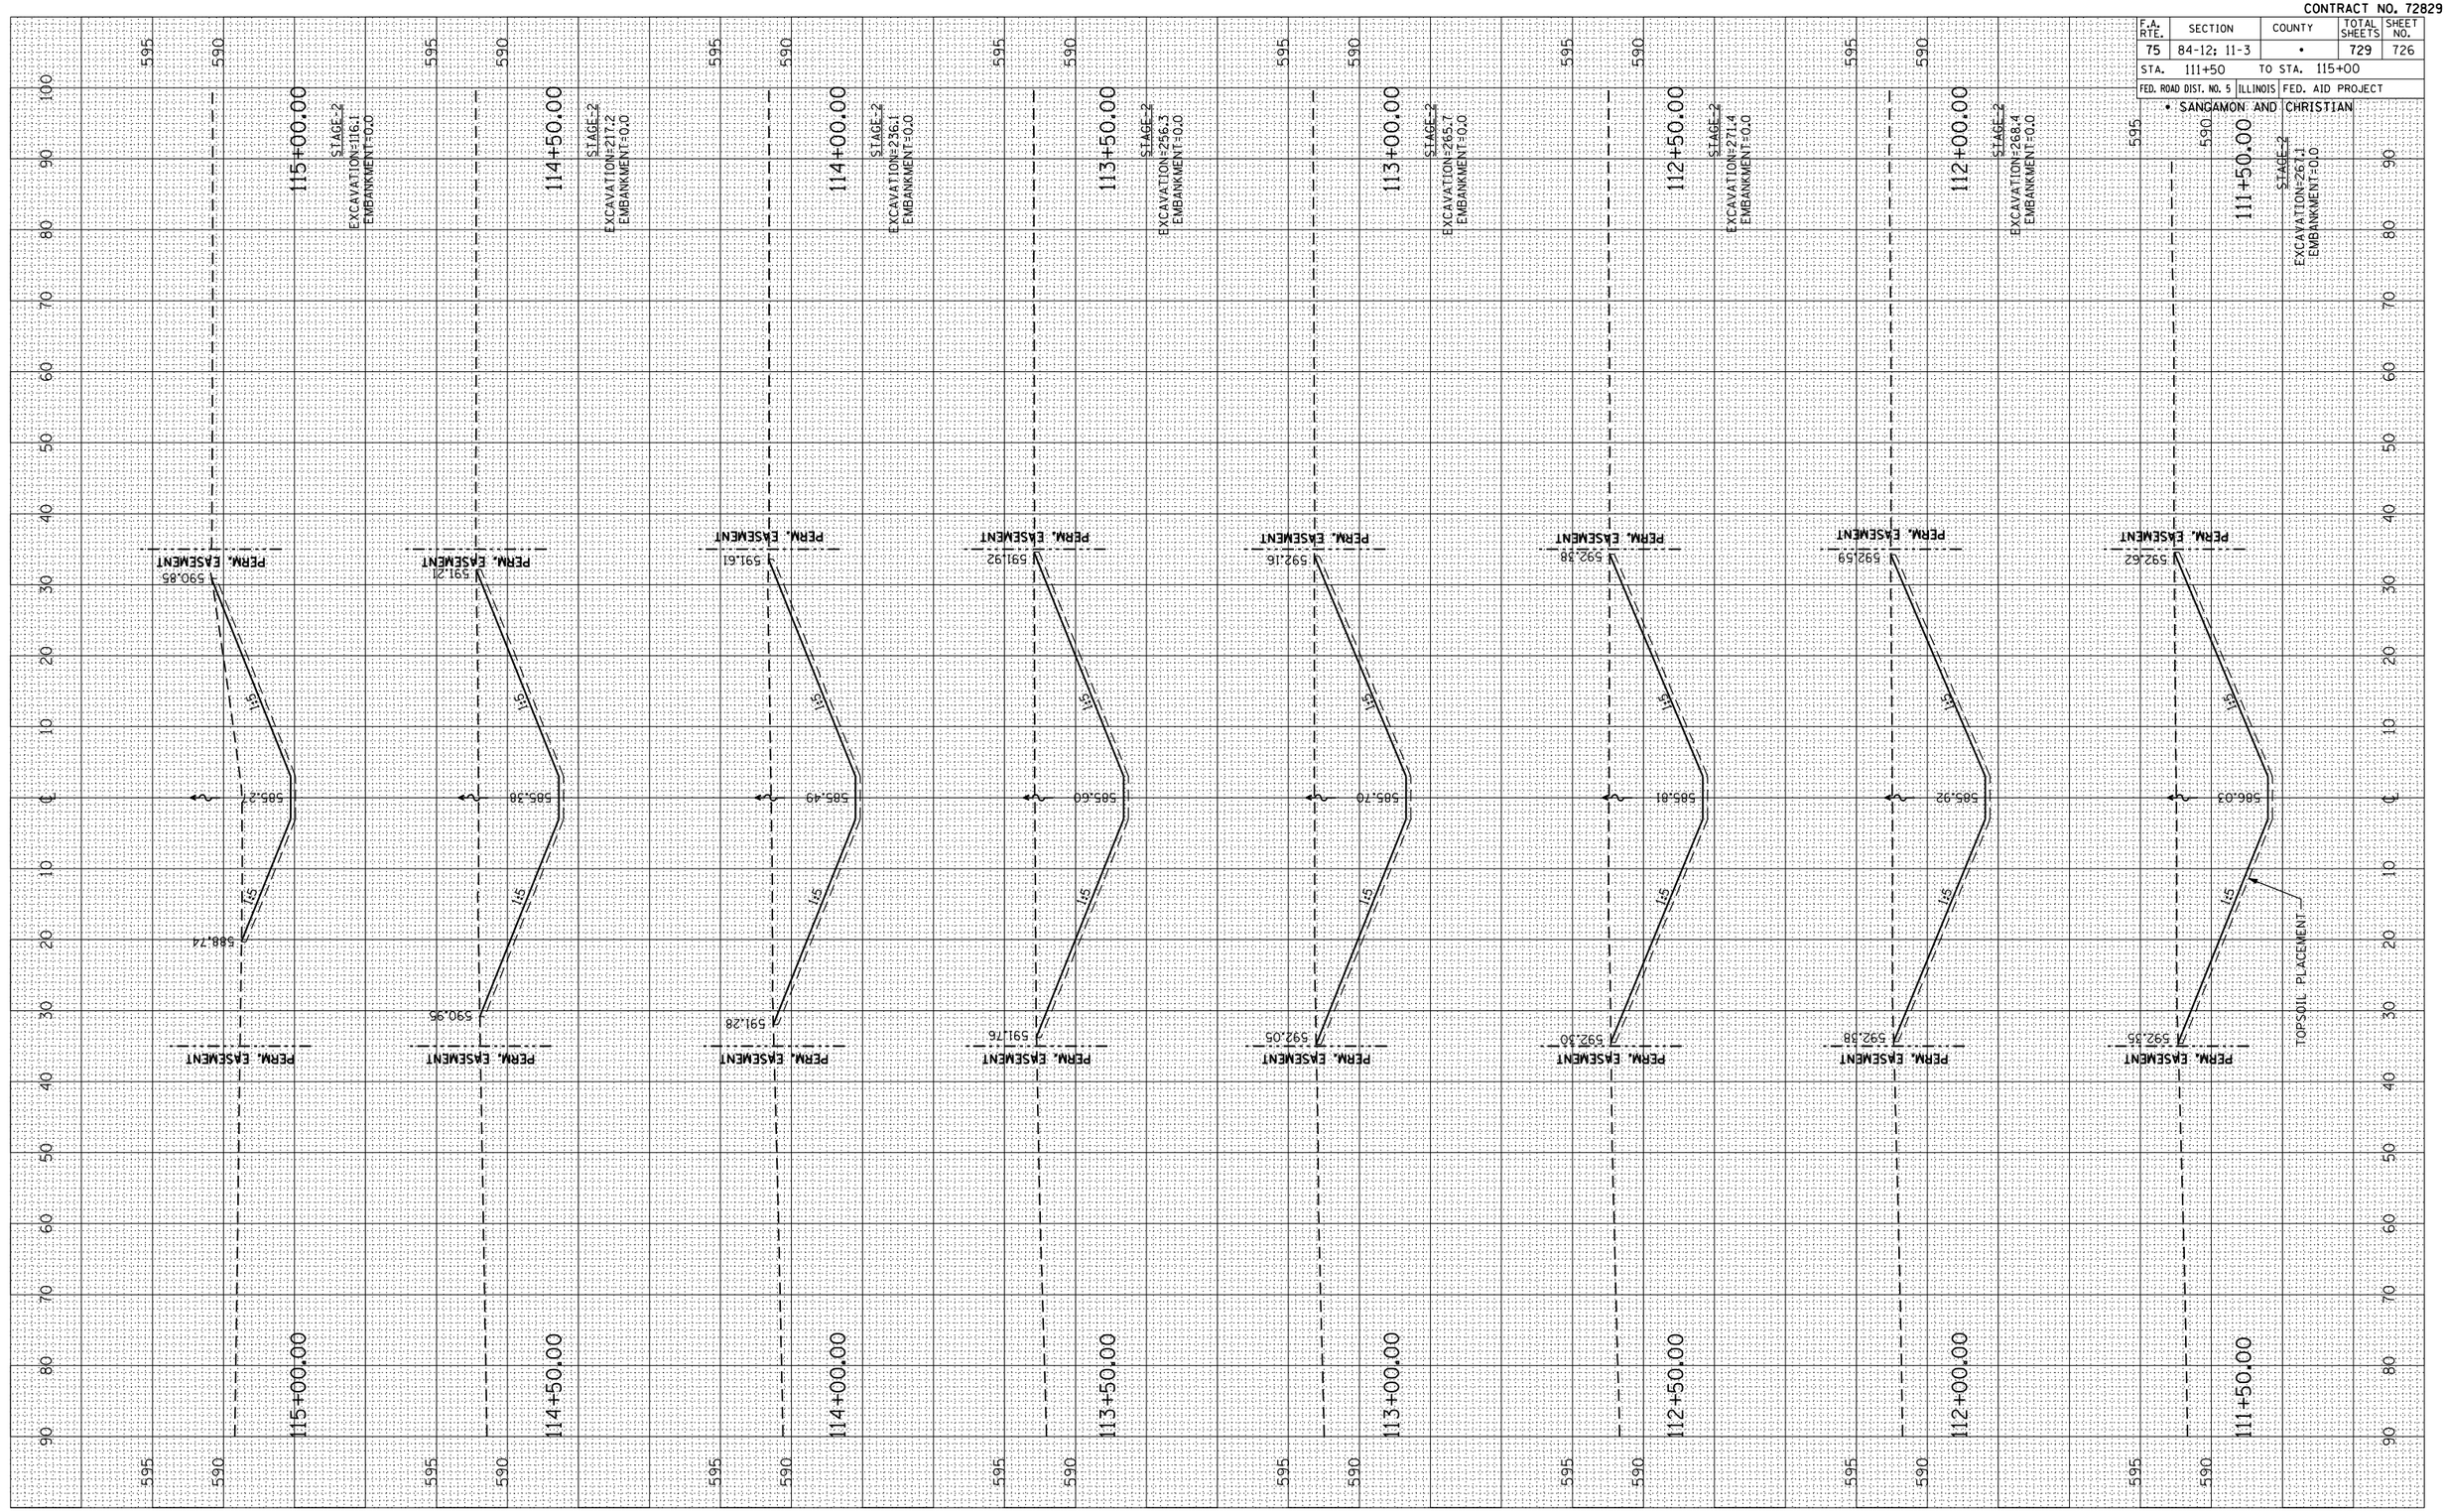


CROSS SECTIONS: DRAINAGE OUTLET 1 – STA. 111+50 TO STA. 115+00

| FINAL SURVEY | BY | DATE |
|---|---|---|
| SURVEYED | | |
| PLOTTED | | |
| NOTE BOOK TEMPLATE | | |
| AREAS | | |
| NO. AREAS CHECKED | | |

| ORIGINAL SURVEY | BY | DATE |
|---|---|---|
| SURVEYED | | |
| PLOTTED | | |
| NOTE BOOK TEMPLATE | | |
| AREAS | | |
| NO. AREAS CHECKED | | |

PLOT DATE : 3/16/2012
FILE NAME : ...\D672829-sht-xsht-OUTLET.dgn
PLOT SCALE : 21.1765 ' / IN.
REFERENCE : $REF$