FINAL SURVEY		BY	DATE
	SURVEYED		
	PLOTTED		
NOTE BOOK	TEMPLATE		
	AREAS		
NO.	AREAS CHECKED		

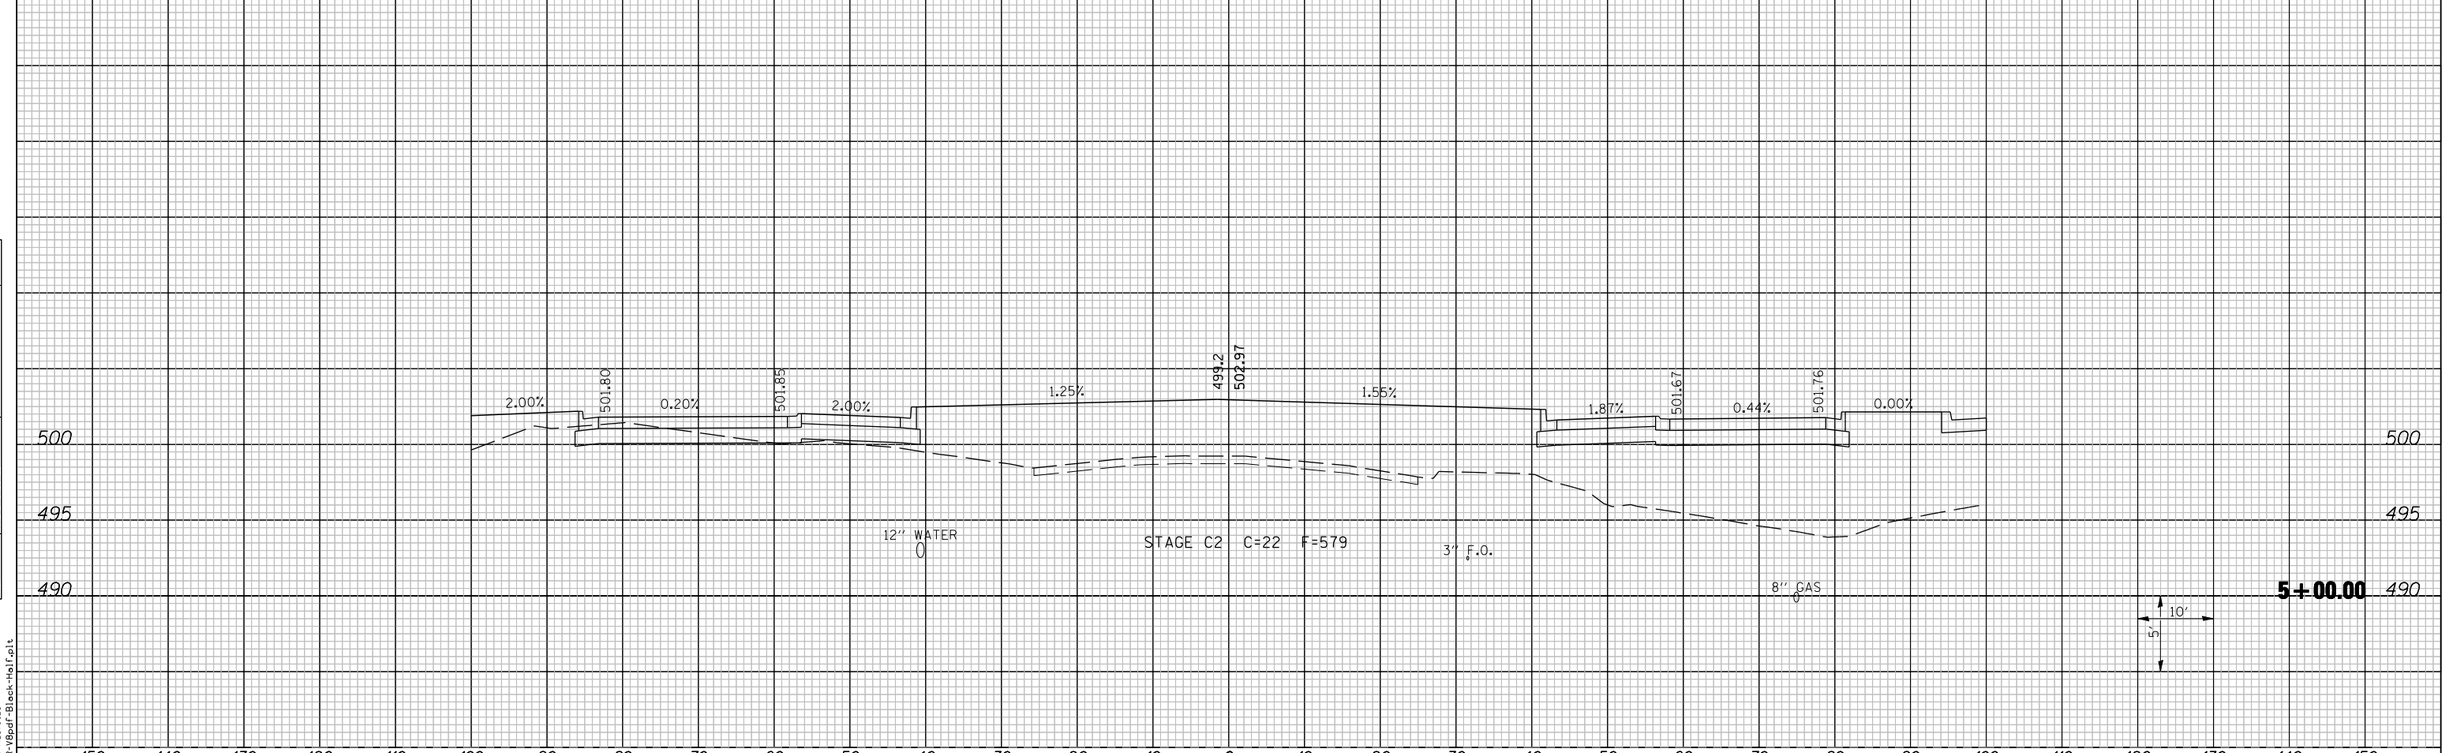

ORIGINAL SURVEY		BY	DATE
	SURVEYED		
	PLOTTED		
NOTE BOOK	TEMPLATE		
	AREAS		
NO.	AREAS CHECKED		

LAST SAVED = 3/20/2012
PEN TABLE = V8-Half.tbl
PLOT DRIVER = TR-V8adf-Black-Half.plt

FILE NAME = n:\0906600\0906603\cad\t_plans\201-D876D06-Sht-XsSht-IL 158.dgn	USER NAME = beriechmann	DESIGNED -	REVISED -
		DRAWN -	REVISED -
	PLOT SCALE = 20.0000 ' / IN.	CHECKED -	REVISED -
	PLOT DATE = 3/20/2012 4:13:12 PM	DATE -	REVISED -

STATE OF ILLINOIS
DEPARTMENT OF TRANSPORTATION

HORNER & SHIFRIN, INC. ENGINEERS

SCALE:

CROSS SECTIONS

FAP 809, FAU 9269
(BETWEEN ROUNDABOUTS)

SHEET NO. 4 OF 4 SHEETS | STA. 5+00.00 | TO STA. 5+00.00

F.A. RTE.	SECTION	COUNTY	TOTAL SHEETS	SHEET NO.
1	135-N	ST. CLAIR	206	173
1 F.A.P. RTE 809 / F.A.U. RTE 9251		CONTRACT NO. 76D06		
/ F.A.U. RTE 9269	ILLINOIS	FED. AID PROJECT		