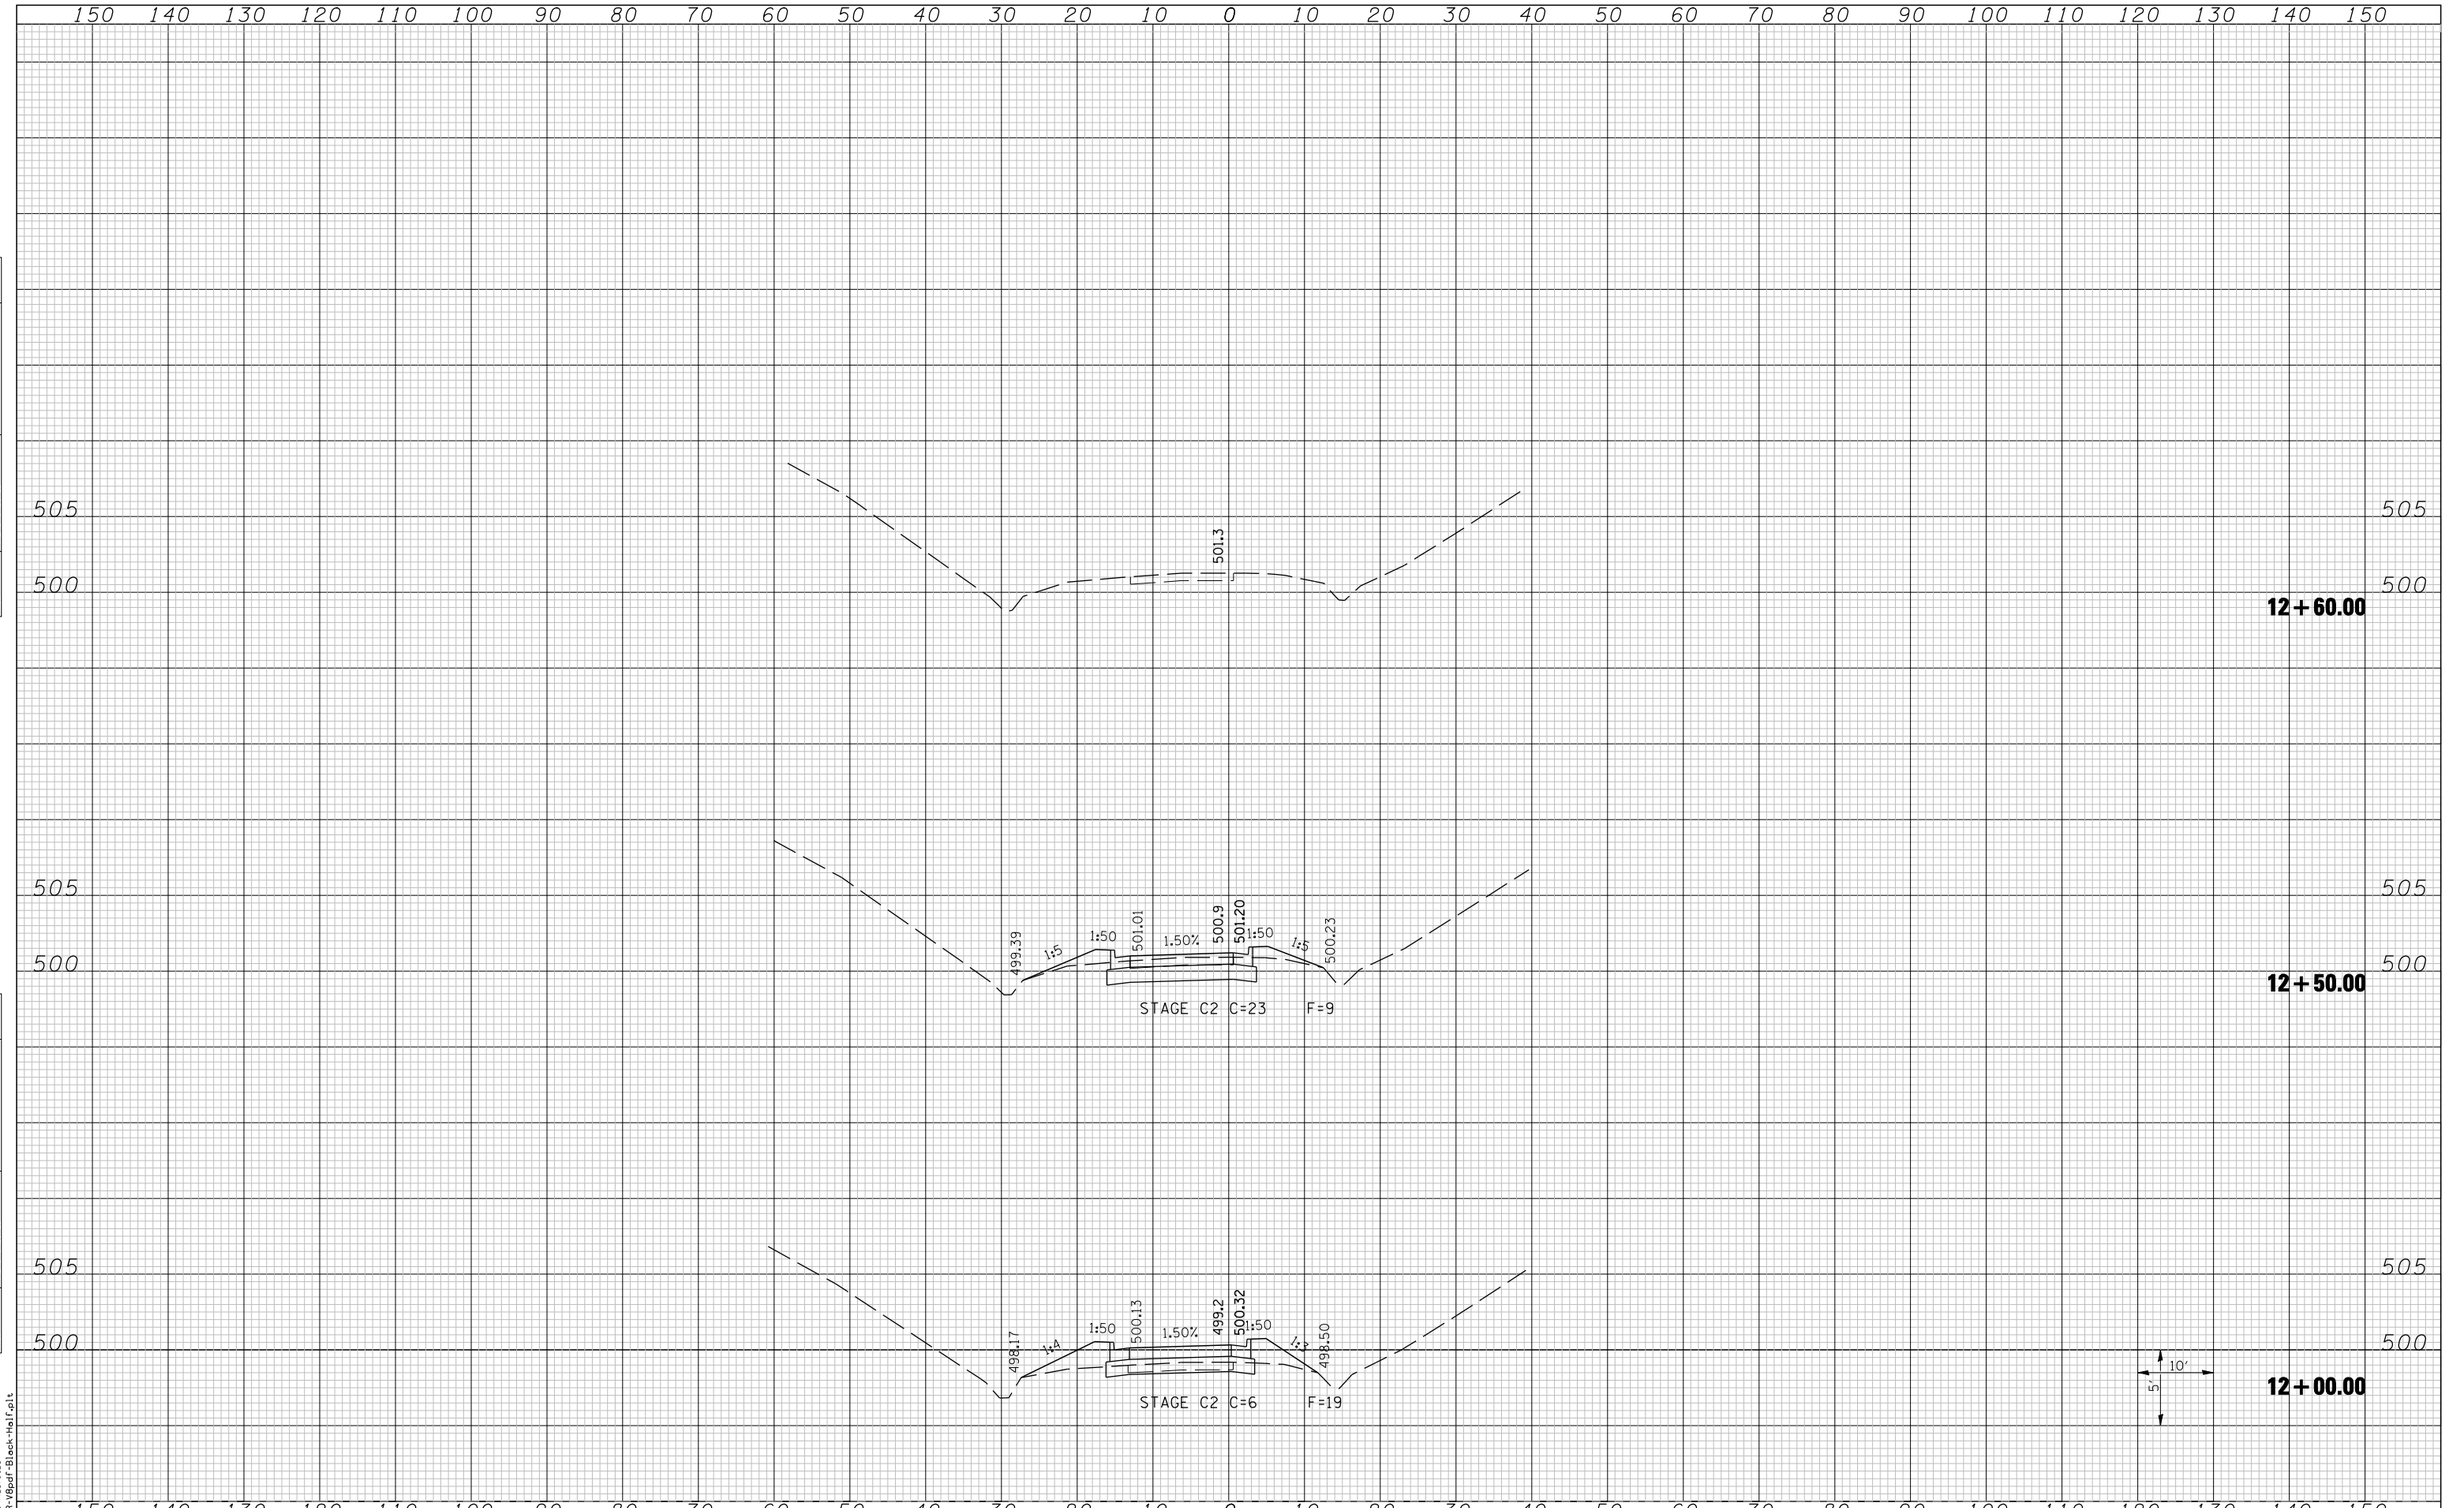

FINAL SURVEY		BY	DATE
NOTE BOOK NO.	SURVEYED		
	PLOTTED		
	TEMPLATE		
	AREAS		
	AREAS CHECKED		

ORIGINAL SURVEY		BY	DATE
NOTE BOOK NO.	SURVEYED		
	PLOTTED		
	TEMPLATE		
	AREAS		
	AREAS CHECKED		

LAST SAVED = 3/20/2012
PEN TABLE = V8-Half.tbl
PLOT DRIVER = TR-V8pdf-Black-Half.plt

FILE NAME = i:\0906600\0906603\cad\t_plans\207-D876D06-Sht-XsSht-IL15WB-Exit.dgn	USER NAME = beriechmann	DESIGNED -	REVISED -
		DRAWN -	REVISED -
	PLOT SCALE = 20.0000 ' / IN.	CHECKED -	REVISED -
	PLOT DATE = 3/20/2012 4:13:26 PM	DATE -	REVISED -

STATE OF ILLINOIS
DEPARTMENT OF TRANSPORTATION

HORNER & SHIFRIN, INC. ENGINEERS

SCALE:

CROSS SECTIONS
WESTBOUND IL ROUTE 15 EXIT RAMP

SHEET NO. 2 OF 2 SHEETS | STA. 12+00.00 TO STA. 12+60.00

F.A. RTE.	SECTION	COUNTY	TOTAL SHEETS	SHEET NO.
1	135-N	ST. CLAIR	206	187
1 F.A.P. RTE 809 / F.A.U. RTE 9251		CONTRACT NO. 76D06		
/ F.A.U. RTE 9269	ILLINOIS	FED. AID PROJECT		