FINAL SURVEY	BY	DATE
NOTE BOOK	SURVEYED	
NO.	PLOTTED	
	TEMPLATE	
	AREAS	
	AREAS CHECKED	

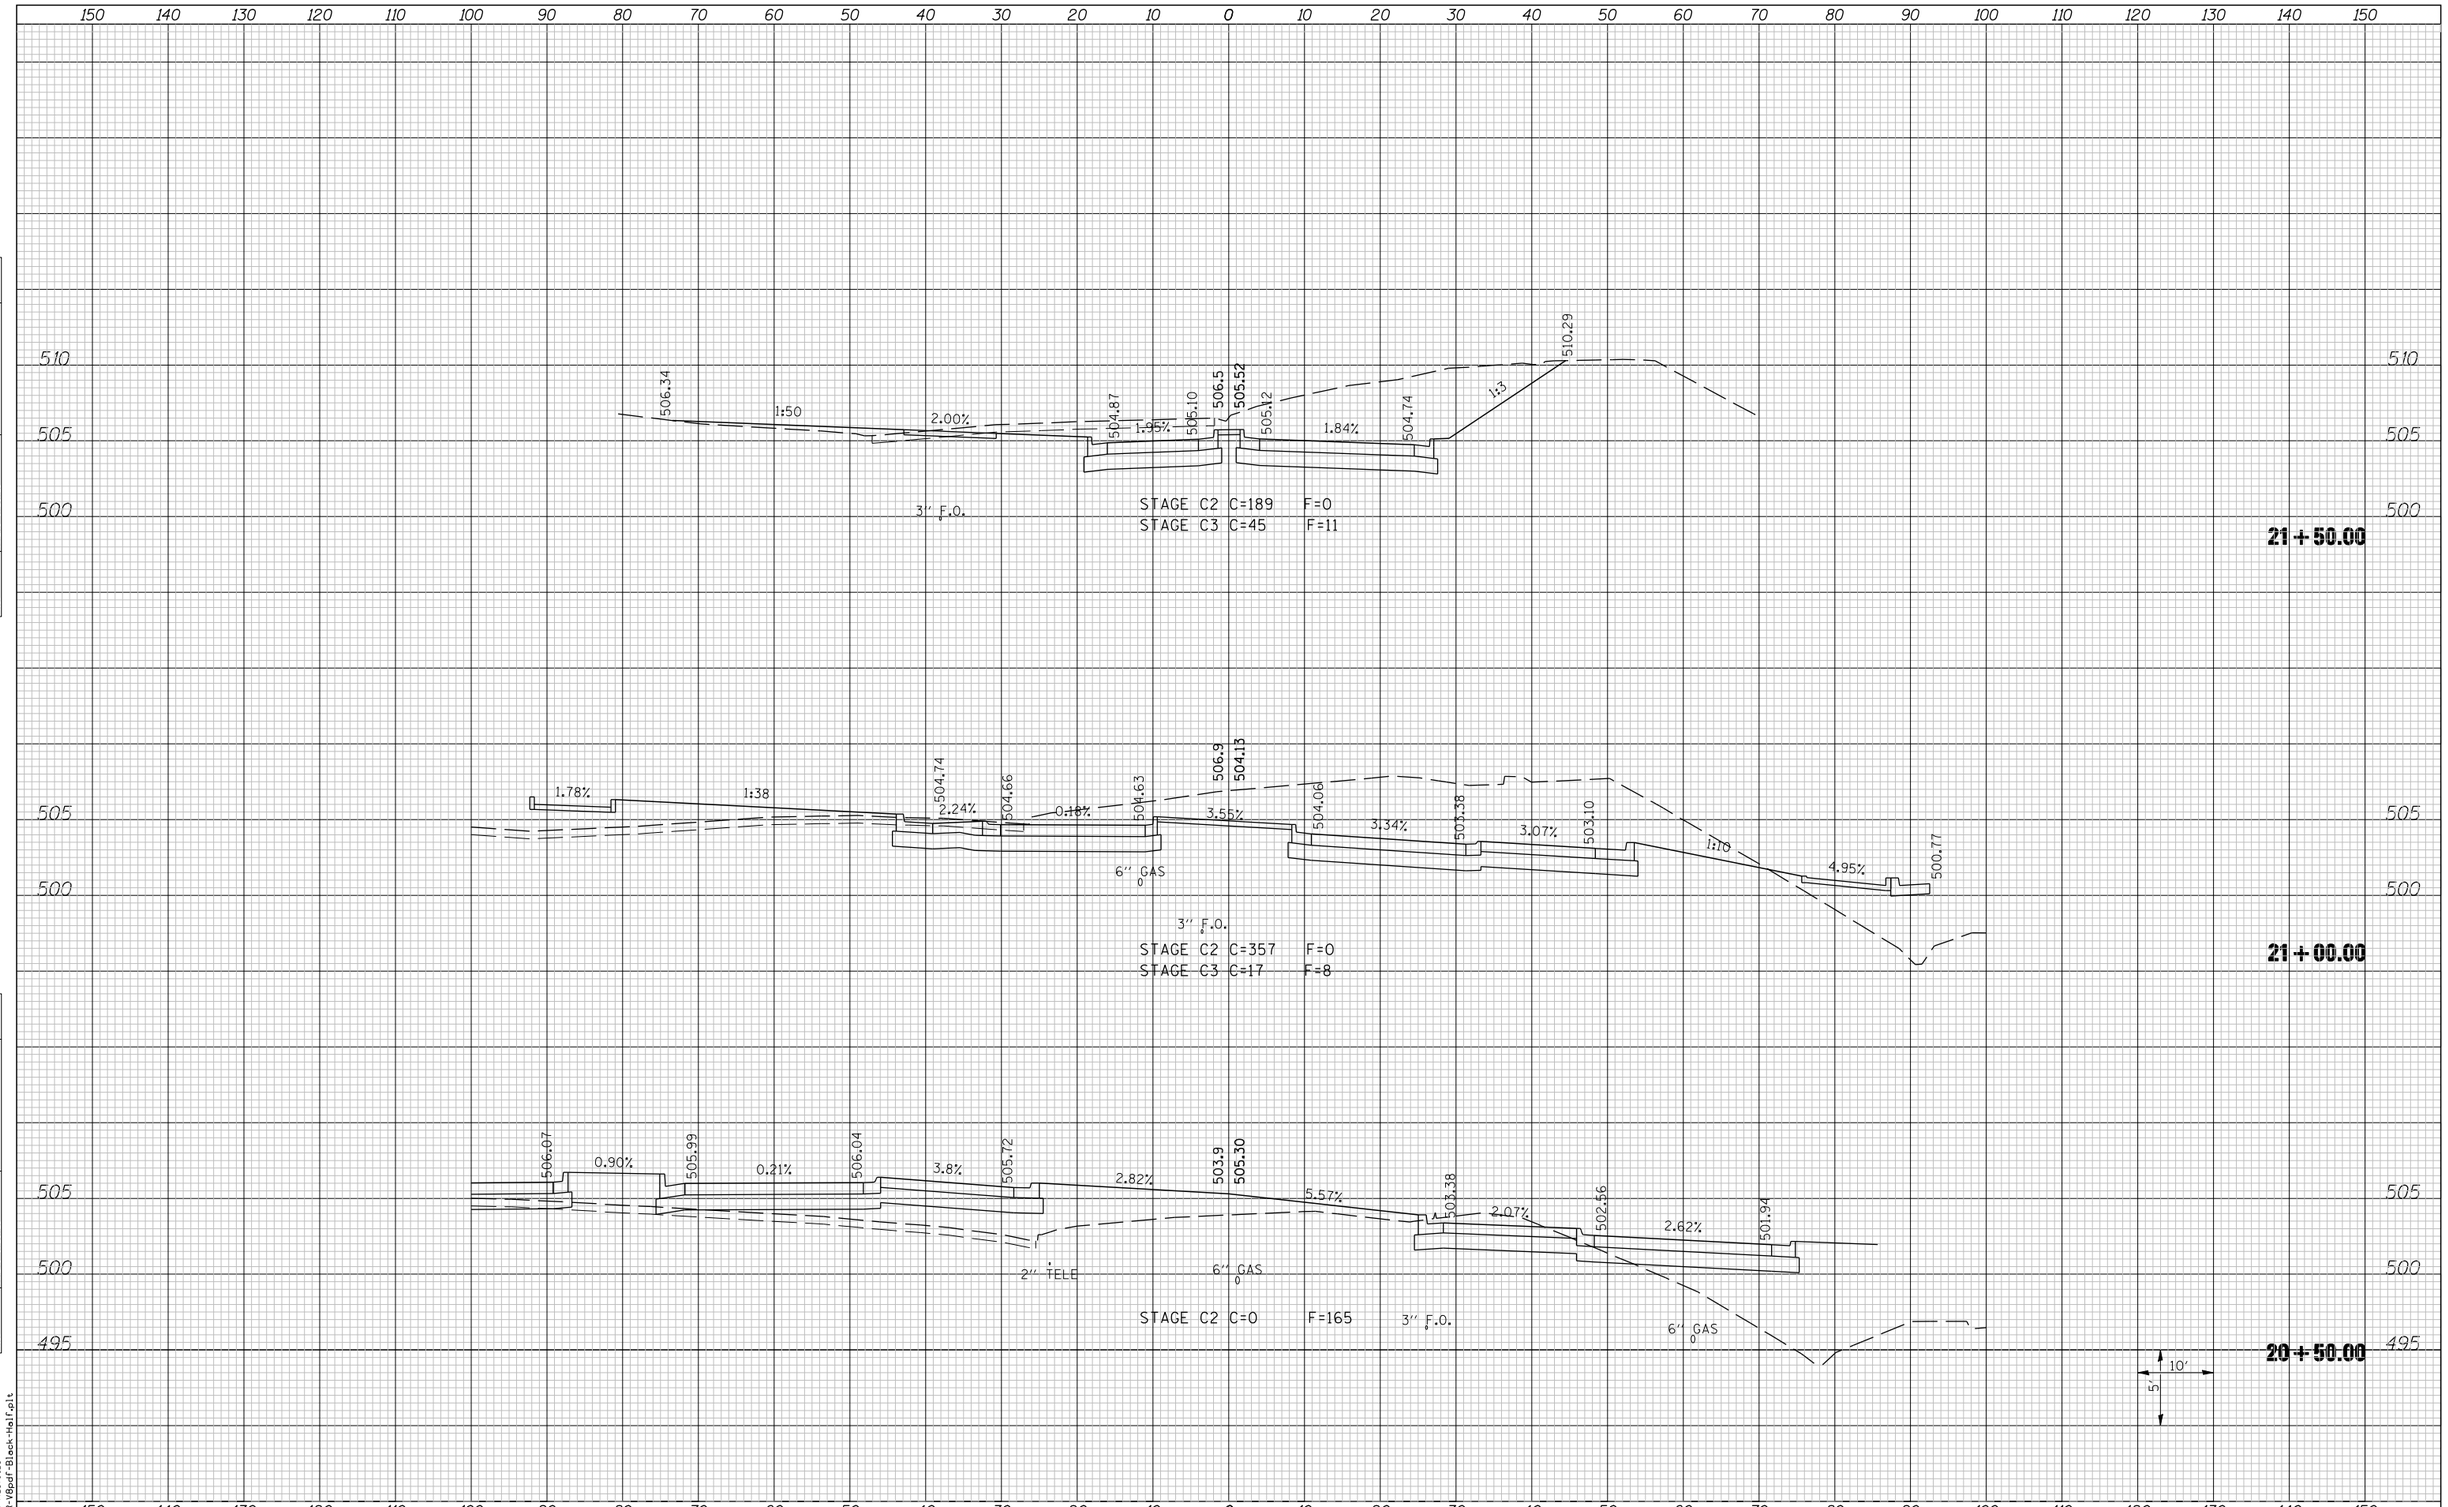

ORIGINAL SURVEY	BY	DATE
NOTE BOOK	SURVEYED	
NO.	PLOTTED	
	TEMPLATE	
	AREAS	
	AREAS CHECKED	

LAST SAVED = 3/20/2012
PEN TABLE = V8-Half.tbl
PLOT DRIVER = TR-V8pdf-Black-Half.plt

FILE NAME =	USER NAME = berriechmann	DESIGNED -	REVISED -
::\0906600\0906603\cad\t_plans\208-D876D06-Sht-XsSht-IL158-IL13.dgn		DRAWN -	REVISED -
	PLOT SCALE = 20.0000 ' / IN.	CHECKED -	REVISED -
	PLOT DATE = 3/20/2012 4:13:27 PM	DATE -	REVISED -

STATE OF ILLINOIS
DEPARTMENT OF TRANSPORTATION

HORNER & SHIFRIN, INC. ENGINEERS

CROSS SECTIONS
FAP 809, FAU 9269
IL ROUTE 158, IL ROUTE 13

SCALE:

SHEET NO. 1 OF 4 SHEETS | STA. 20+50.00 TO STA. 21+50.00

F.A. RTE.	SECTION	COUNTY	TOTAL SHEETS	SHEET NO.
①	135-N	ST. CLAIR	206	188
① F.A.P. RTE 809 / F.A.U. RTE 9251		CONTRACT NO. 76D06		
/ F.A.U. RTE 9269	ILLINOIS	FED. AID PROJECT		