FINAL SURVEY	BY	DATE
SURVEYED		
PLOTTED		
TEMPLATE		
NOTE BOOK		
AREAS		
NO.	AREAS CHECKED	

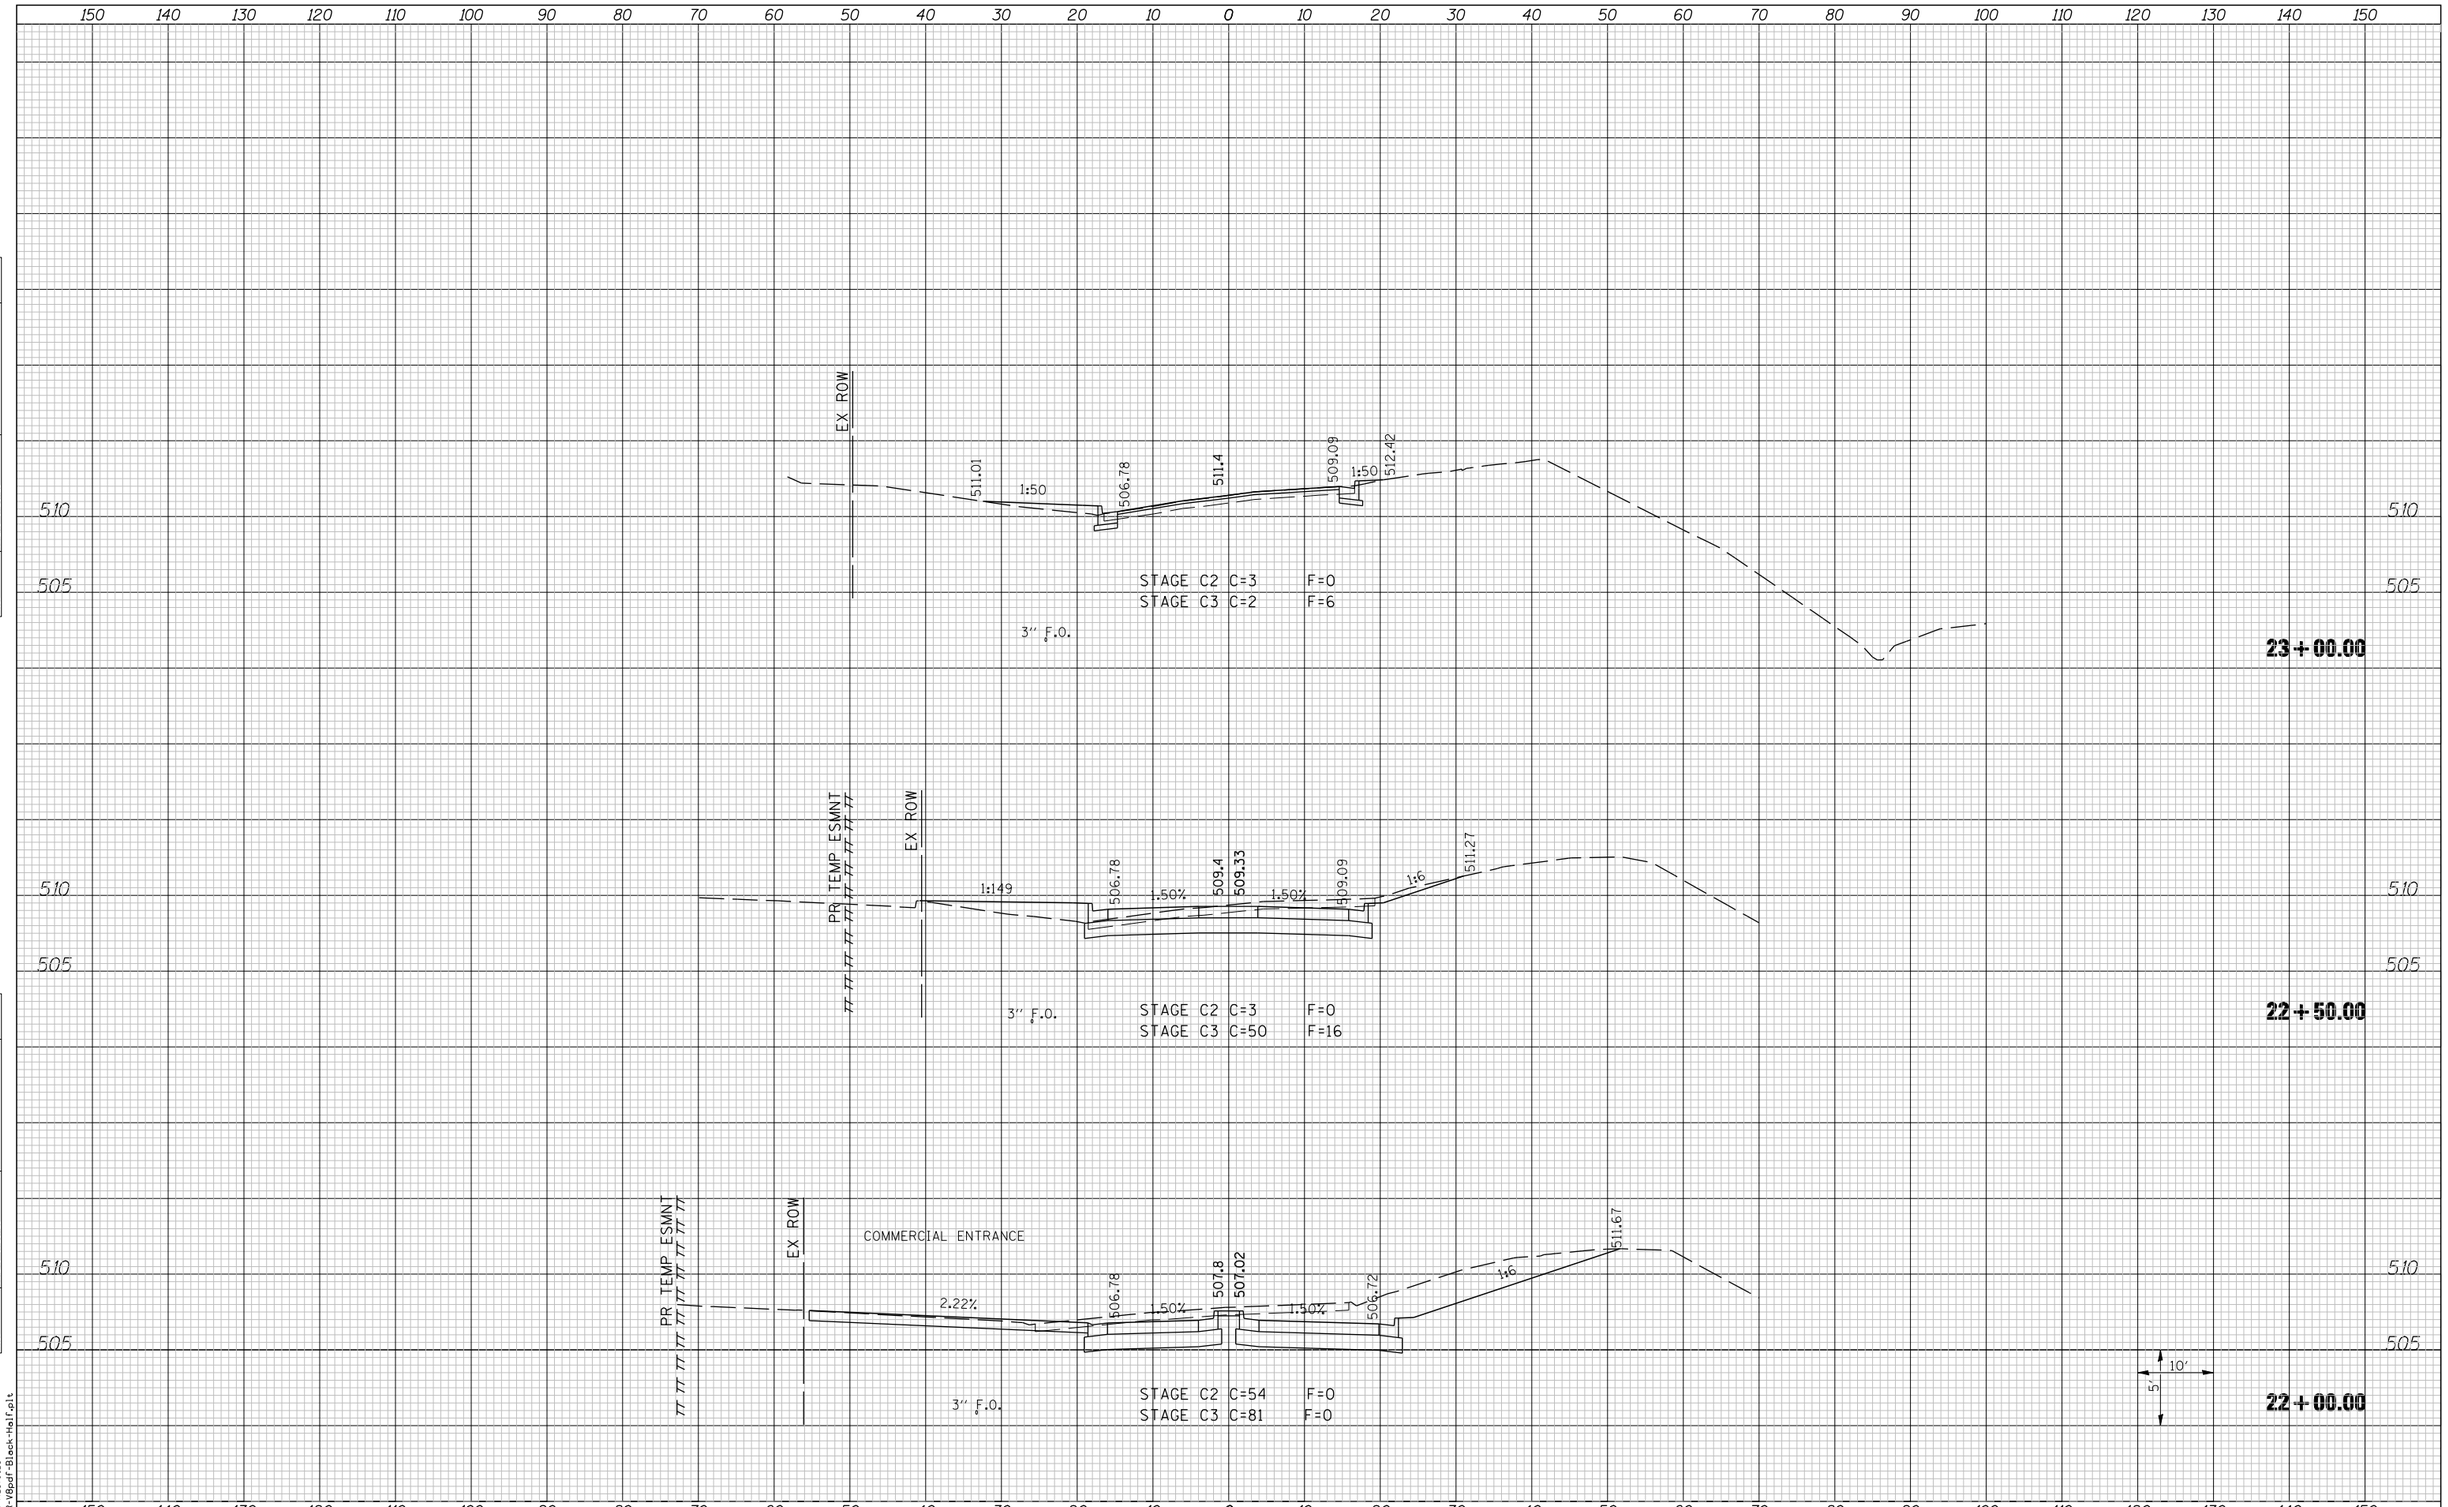

ORIGINAL SURVEY	BY	DATE
SURVEYED		
PLOTTED		
TEMPLATE		
NOTE BOOK		
AREAS		
NO.	AREAS CHECKED	

LAST SAVED = 3/20/2012
PEN TABLE = V8-Half.tbl
PLOT DRIVER = TR-V8pdf-Black-Half.plt

FILE NAME =	USER NAME = berriechmann	DESIGNED -	REVISED -
n:\0906600\0906603\cad\t_plans\208-D876D06-Sht-XsSht-IL158-IL13.dgn	DRAWN -	REVISED -	
	PLOT SCALE = 20.0000 ' / IN.	CHECKED -	REVISED -
	PLOT DATE = 3/20/2012 4:13:28 PM	DATE -	REVISED -

STATE OF ILLINOIS
DEPARTMENT OF TRANSPORTATION

HORNER & SHIFRIN, INC. ENGINEERS

CROSS SECTIONS
FAP 809, FAU 9269
IL ROUTE 158, IL ROUTE 13

SCALE:

SHEET NO. 2 OF 4 SHEETS | STA. 22+00.00 TO STA. 23+00.00

F.A. RTE.	SECTION	COUNTY	TOTAL SHEETS	SHEET NO.
①	135-N	ST. CLAIR	206	189
① F.A.P. RTE 809 / F.A.U. RTE 9251		CONTRACT NO. 76D06		
/ F.A.U. RTE 9269 | ILLINOIS | FED. AID PROJECT				