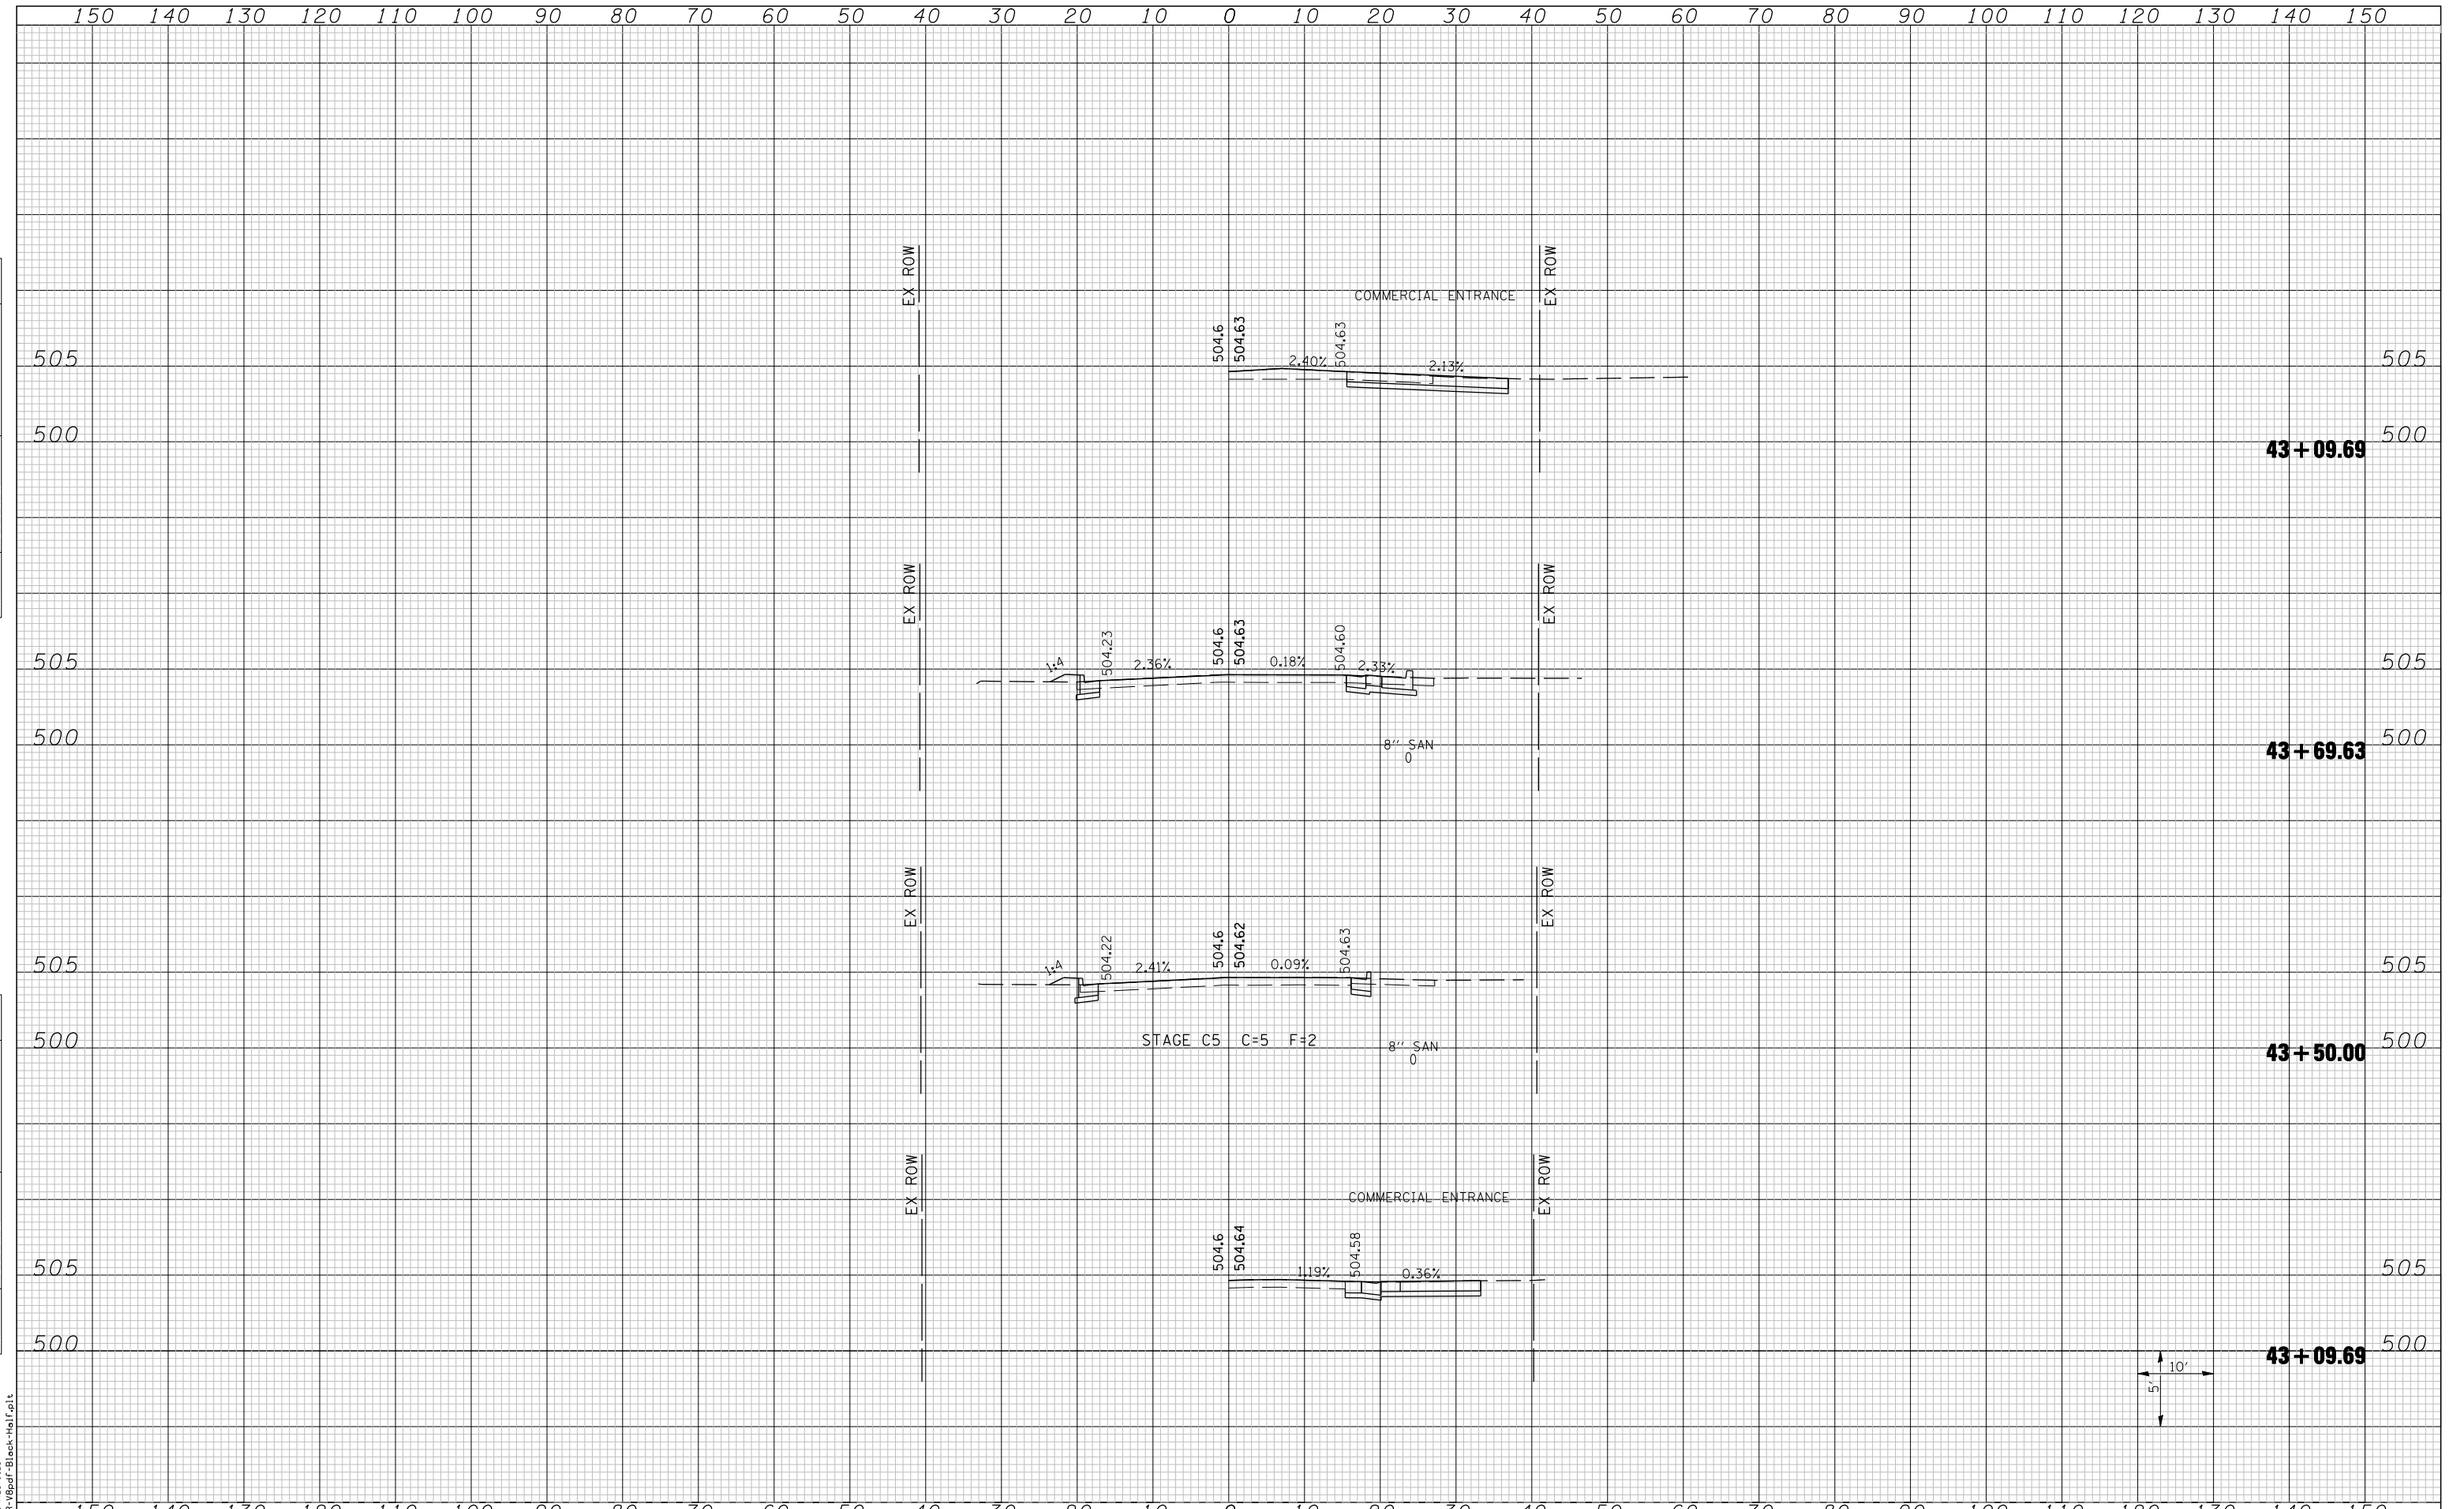

FINAL SURVEY	BY	DATE
SURVEYED		
PLOTTED		
TEMPLATE		
AREAS		
AREAS CHECKED		
NOTE BOOK		
NO.		

ORIGINAL SURVEY	BY	DATE
SURVEYED		
PLOTTED		
TEMPLATE		
AREAS		
AREAS CHECKED		
NOTE BOOK		
NO.		

LAST SAVED = 3/20/2012
PEN TABLE = V8-Half.tbl
PLOT DRIVER = TR-V8pdf-Black-Half.plt

FILE NAME =	USER NAME = beriechmann	DESIGNED -	REVISED -
n:\0906600\0906603\cad\t_plans\209-D876D06-Sht-XsSht-IL13.dgn		DRAWN -	REVISED -
	PLOT SCALE = 20.0000 ' / IN.	CHECKED -	REVISED -
	PLOT DATE = 3/20/2012 4:13:32 PM	DATE -	REVISED -

STATE OF ILLINOIS
DEPARTMENT OF TRANSPORTATION

HORNER & SHIFRIN, INC. ENGINEERS

SCALE:

CROSS SECTIONS
IL ROUTE 13
(WEST OF NORTHERN ROUNDABOUT)

SHEET NO. 3 OF 4 SHEETS | STA. 43+50.00 | TO STA. 43+09.69

F.A. RTE.	SECTION	COUNTY	TOTAL SHEETS	SHEET NO.
(I)	135-N	ST. CLAIR	206	194
(I) F.A.P. RTE 809 / F.A.U. RTE 9251		CONTRACT NO. 76D06		
/ F.A.U. RTE 9269	ILLINOIS	FED. AID PROJECT		