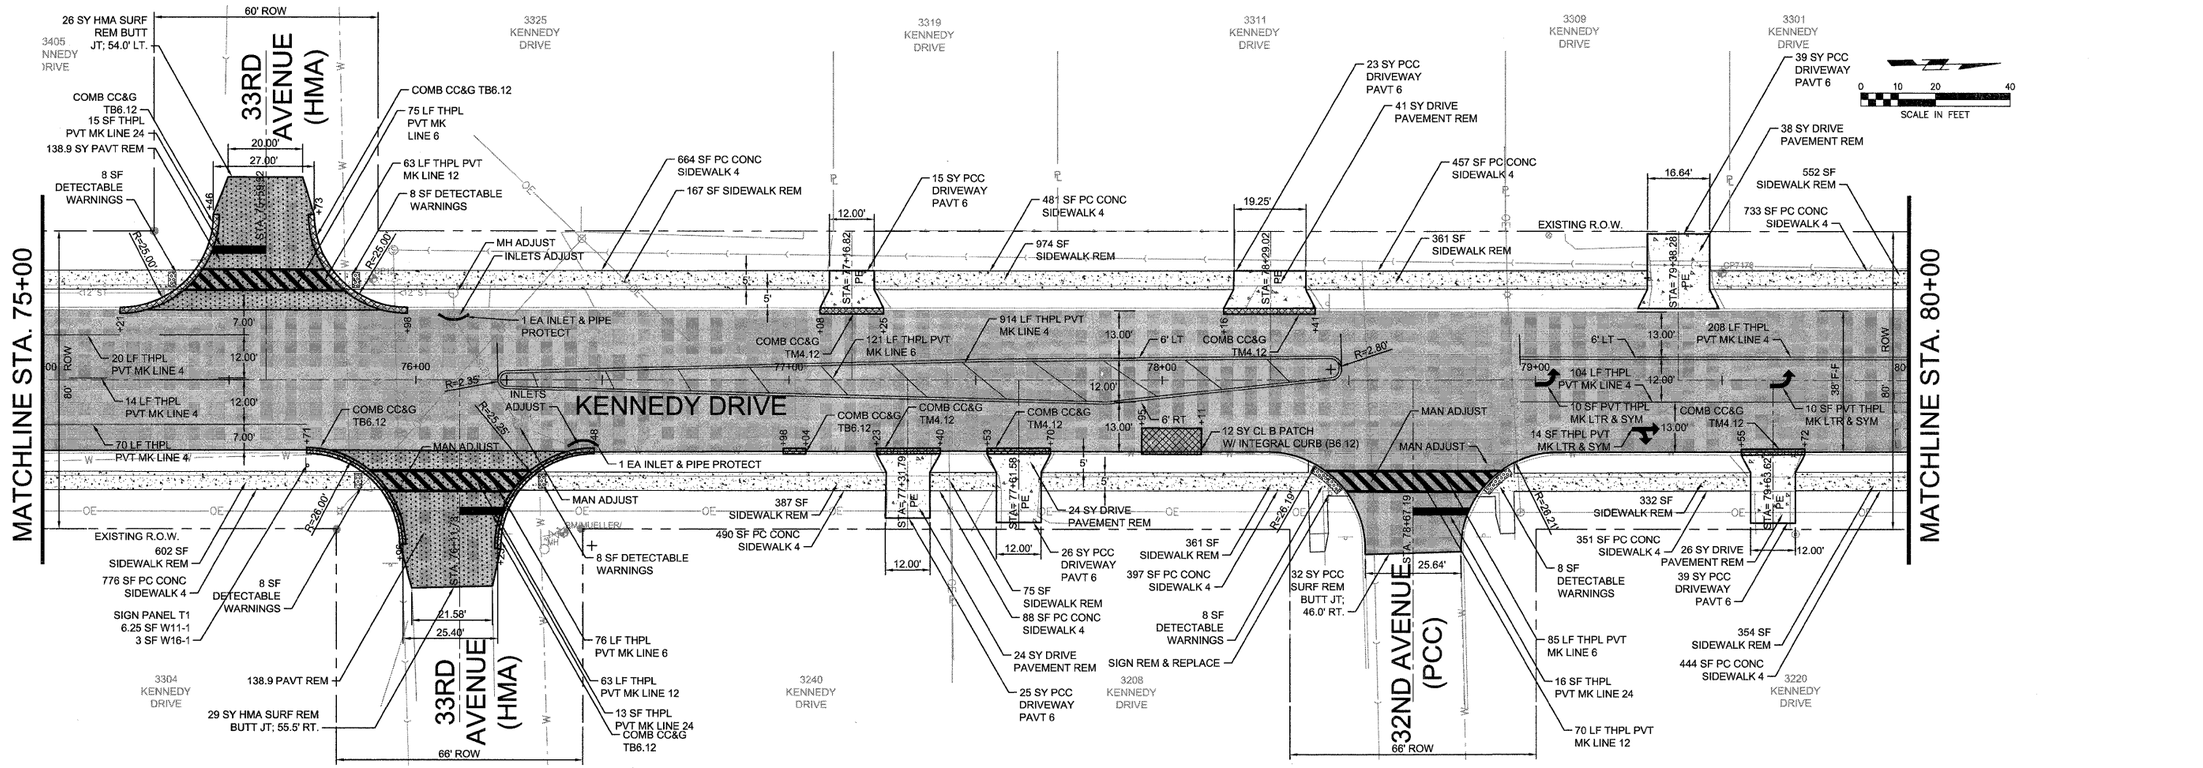

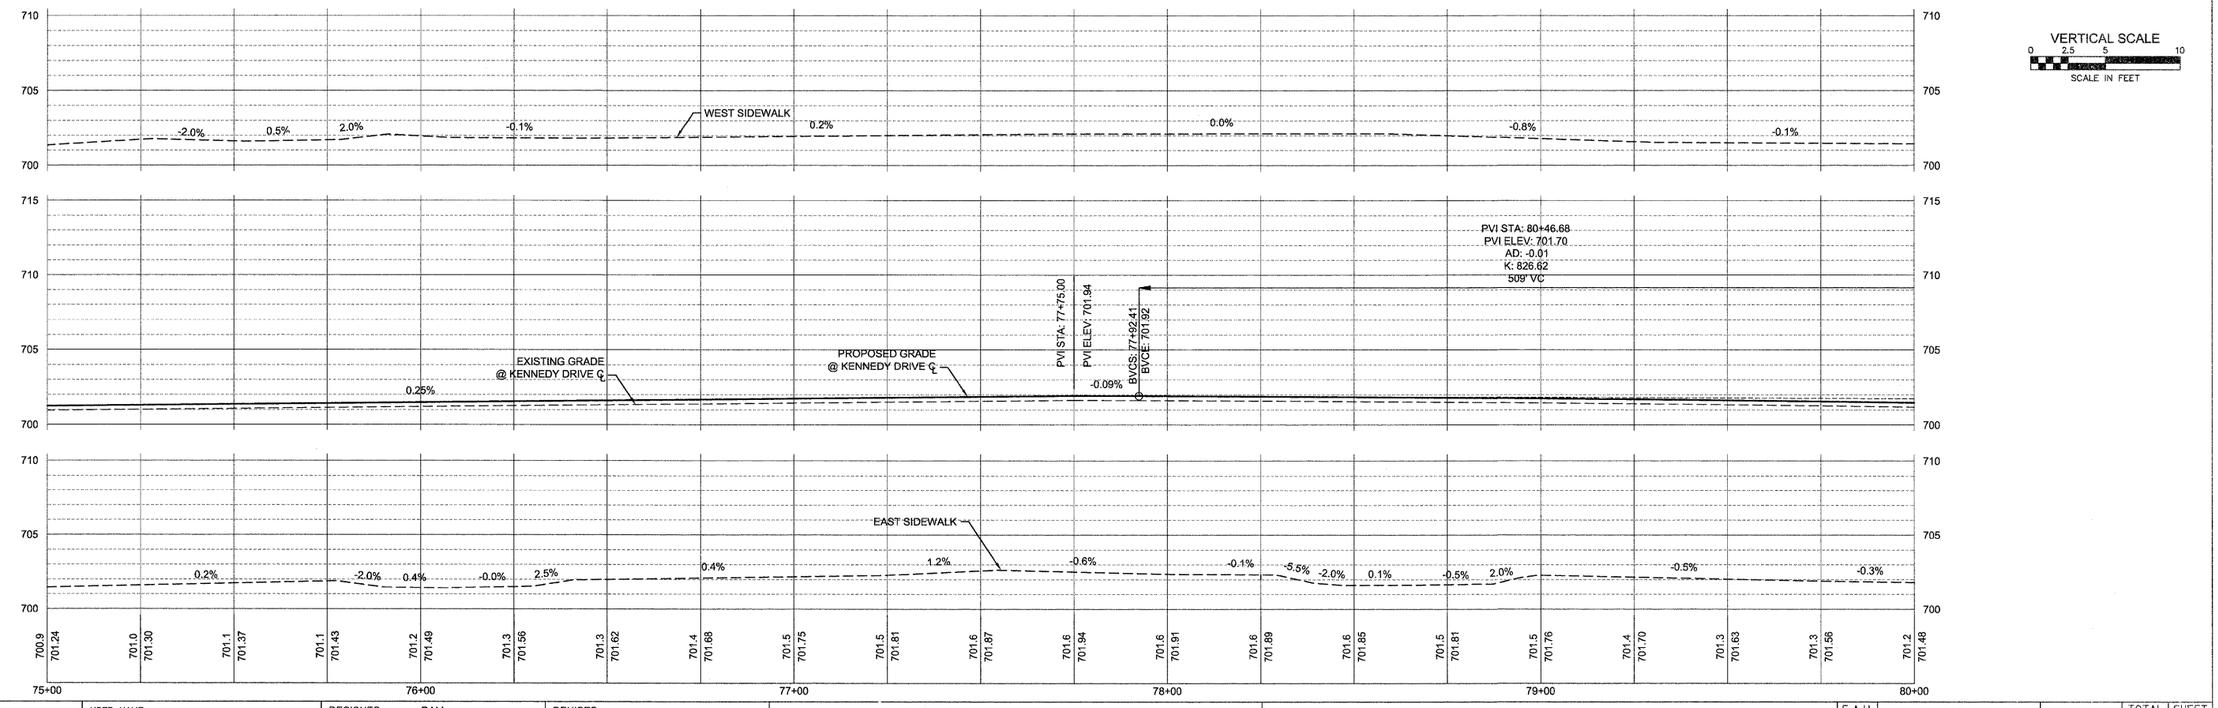

FILE NAME = P:\Projects\MO\3113710\Dwg	USER NAME =	DESIGNED — RAM	REVISED —
		DRAWN — LJJ	REVISED —
	PLOT SCALE =	CHECKED — PRL	REVISED —
	PLOT DATE =	DATE — 13APR2012	REVISED —

STATE OF ILLINOIS
DEPARTMENT OF TRANSPORTATION

PLAN AND PROFILE

SCALE: | SHEET 7 OF 18 SHEETS | STA. 75+00 | TO STA. 80+00

F.A.U. RTE.	SECTION	COUNTY	TOTAL SHEETS	SHEET NO.
5849	II-00151-00-RS	ROCK ISLAND	75	19
		CONTRACT NO. 85558		
	ILLINOIS FED. AID PROJECT			