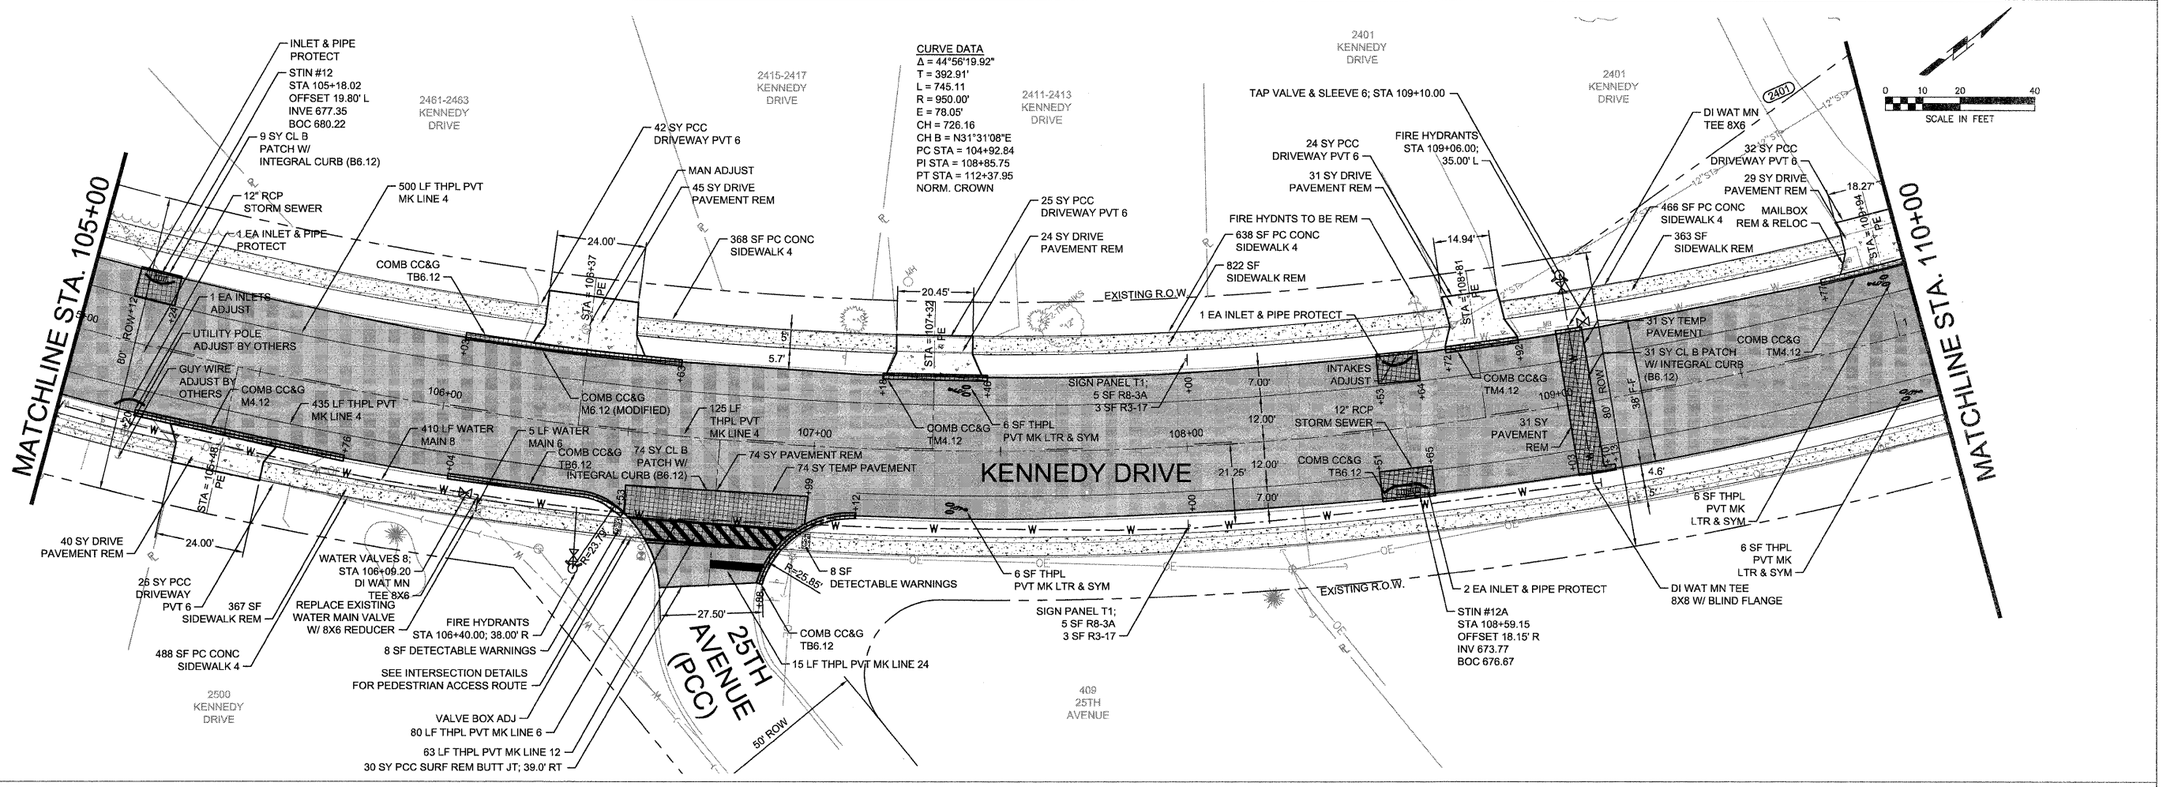

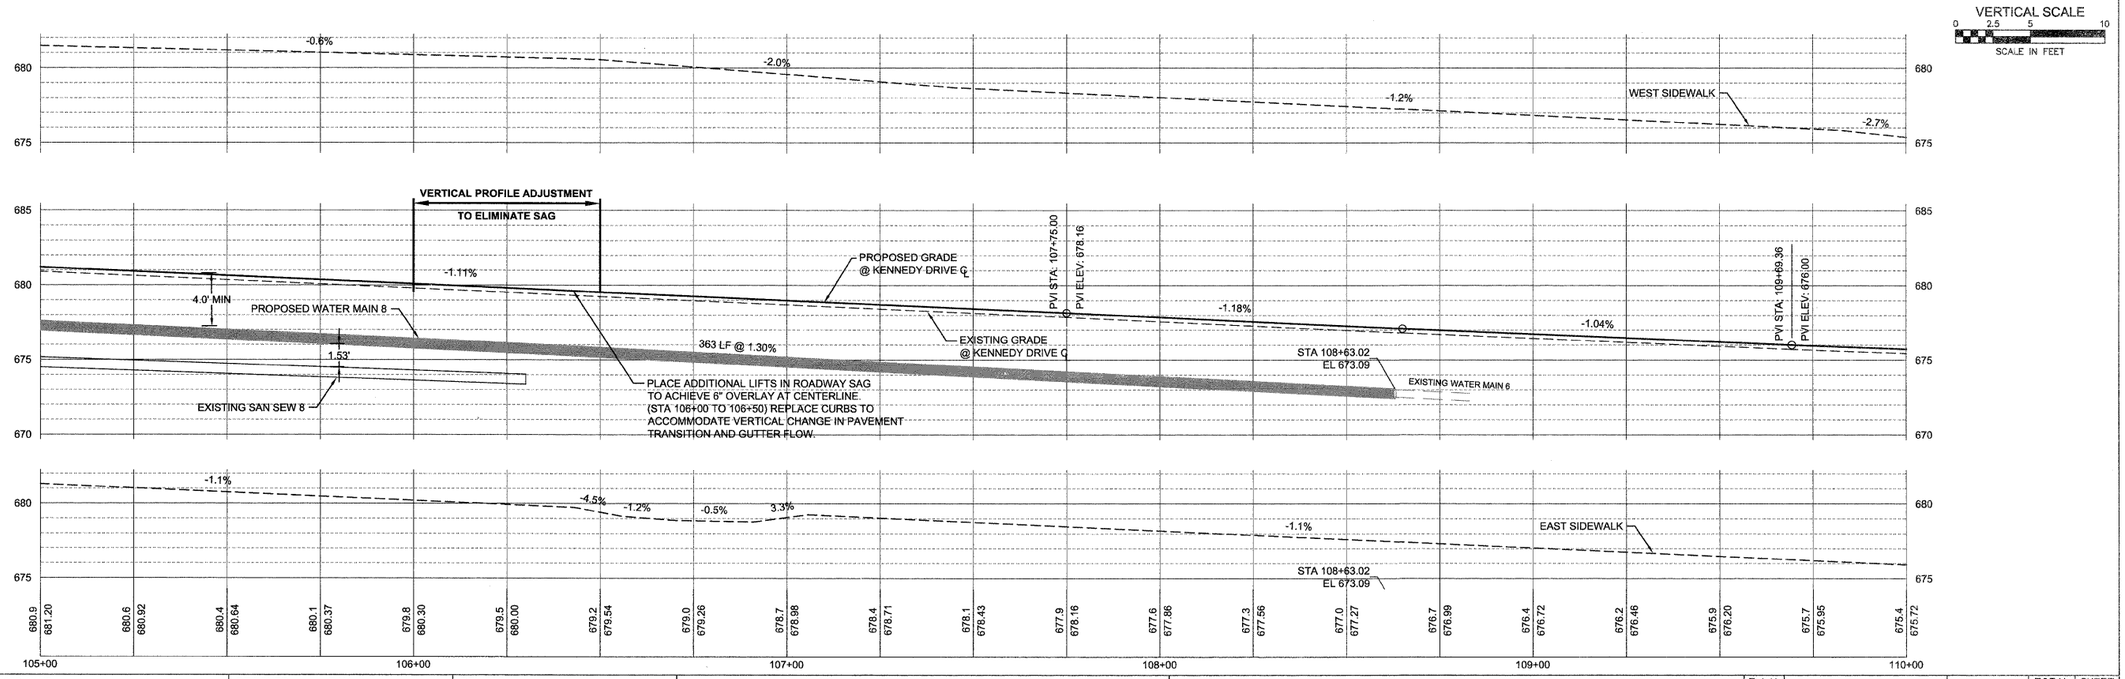

FILE NAME = P:\Projects\MO\3113710\Dwg	USER NAME =	DESIGNED — RAM	REVISED —	STATE OF ILLINOIS DEPARTMENT OF TRANSPORTATION	PLAN AND PROFILE SHEETS
		DRAWN — LJJ	REVISED —		
	PLOT SCALE =	CHECKED — PRL	REVISED —		SCALE:
	PLOT DATE =	DATE — 13APR2012	REVISED —		SHEET 13 OF 18 SHEETS STA. 105+00 TO STA. 110+00

F.A.U. RTE.	SECTION	COUNTY	TOTAL SHEETS	SHEET NO.
5849	11-00151-00-RS	ROCK ISLAND	75	25
		CONTRACT NO. 85558		
		ILLINOIS	FED. AID PROJECT	