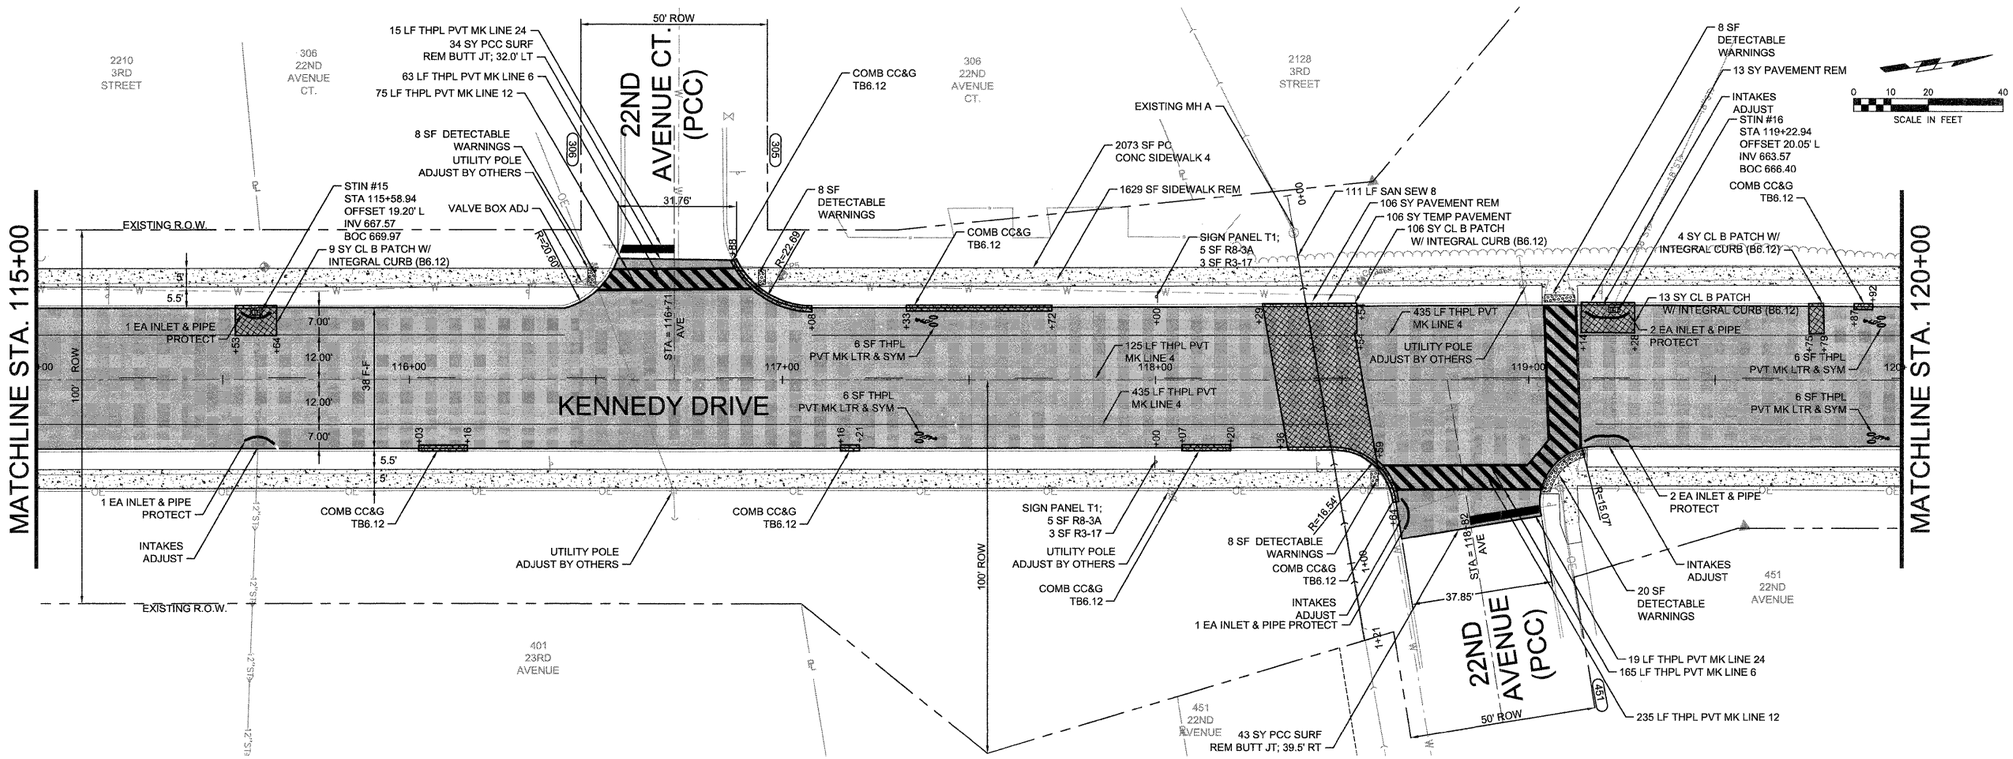

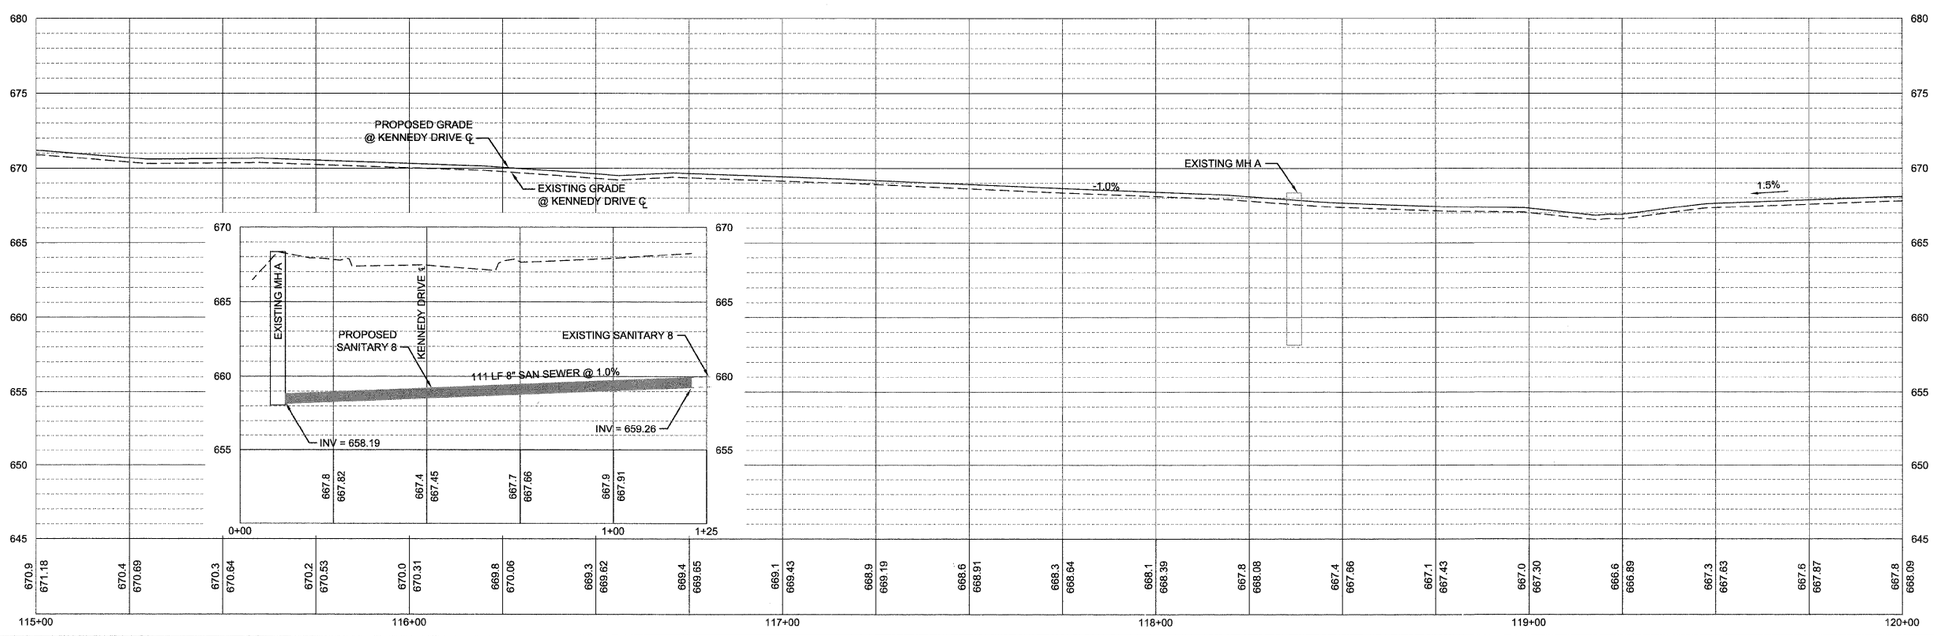

FILE NAME = P:\Projects\MO\3113710\Dwg	USER NAME =	DESIGNED — RAM	REVISED —
		DRAWN — LJJ	REVISED —
	PLOT SCALE =	CHECKED — PRL	REVISED —
	PLOT DATE =	DATE — 13APR2012	REVISED —

STATE OF ILLINOIS
DEPARTMENT OF TRANSPORTATION

PLAN AND PROFILE

SCALE: | SHEET 15 OF 18 SHEETS | STA. 115+00 TO STA. 120+00

F.A.U. RTE.	SECTION	COUNTY	TOTAL SHEETS	SHEET NO.
5849	11-00151-00-RS	ROCK ISLAND	75	27

CONTRACT NO. 85558

ILLINOIS | FED. AID PROJECT