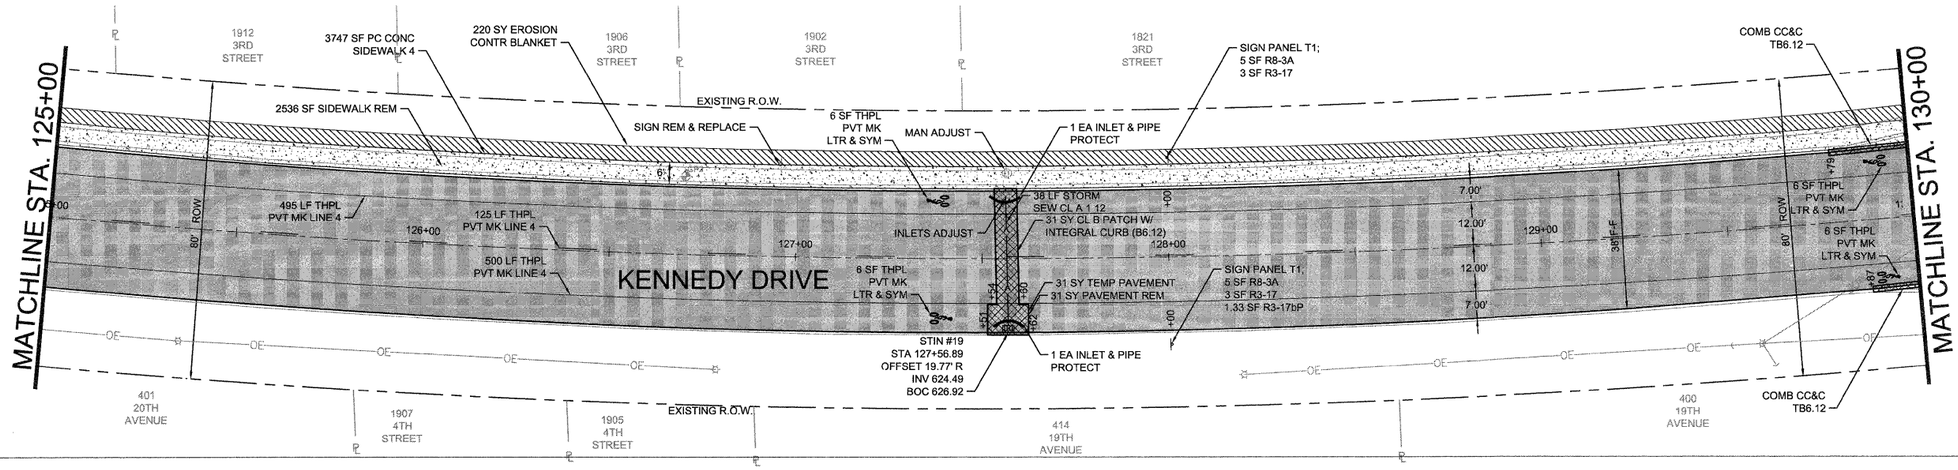

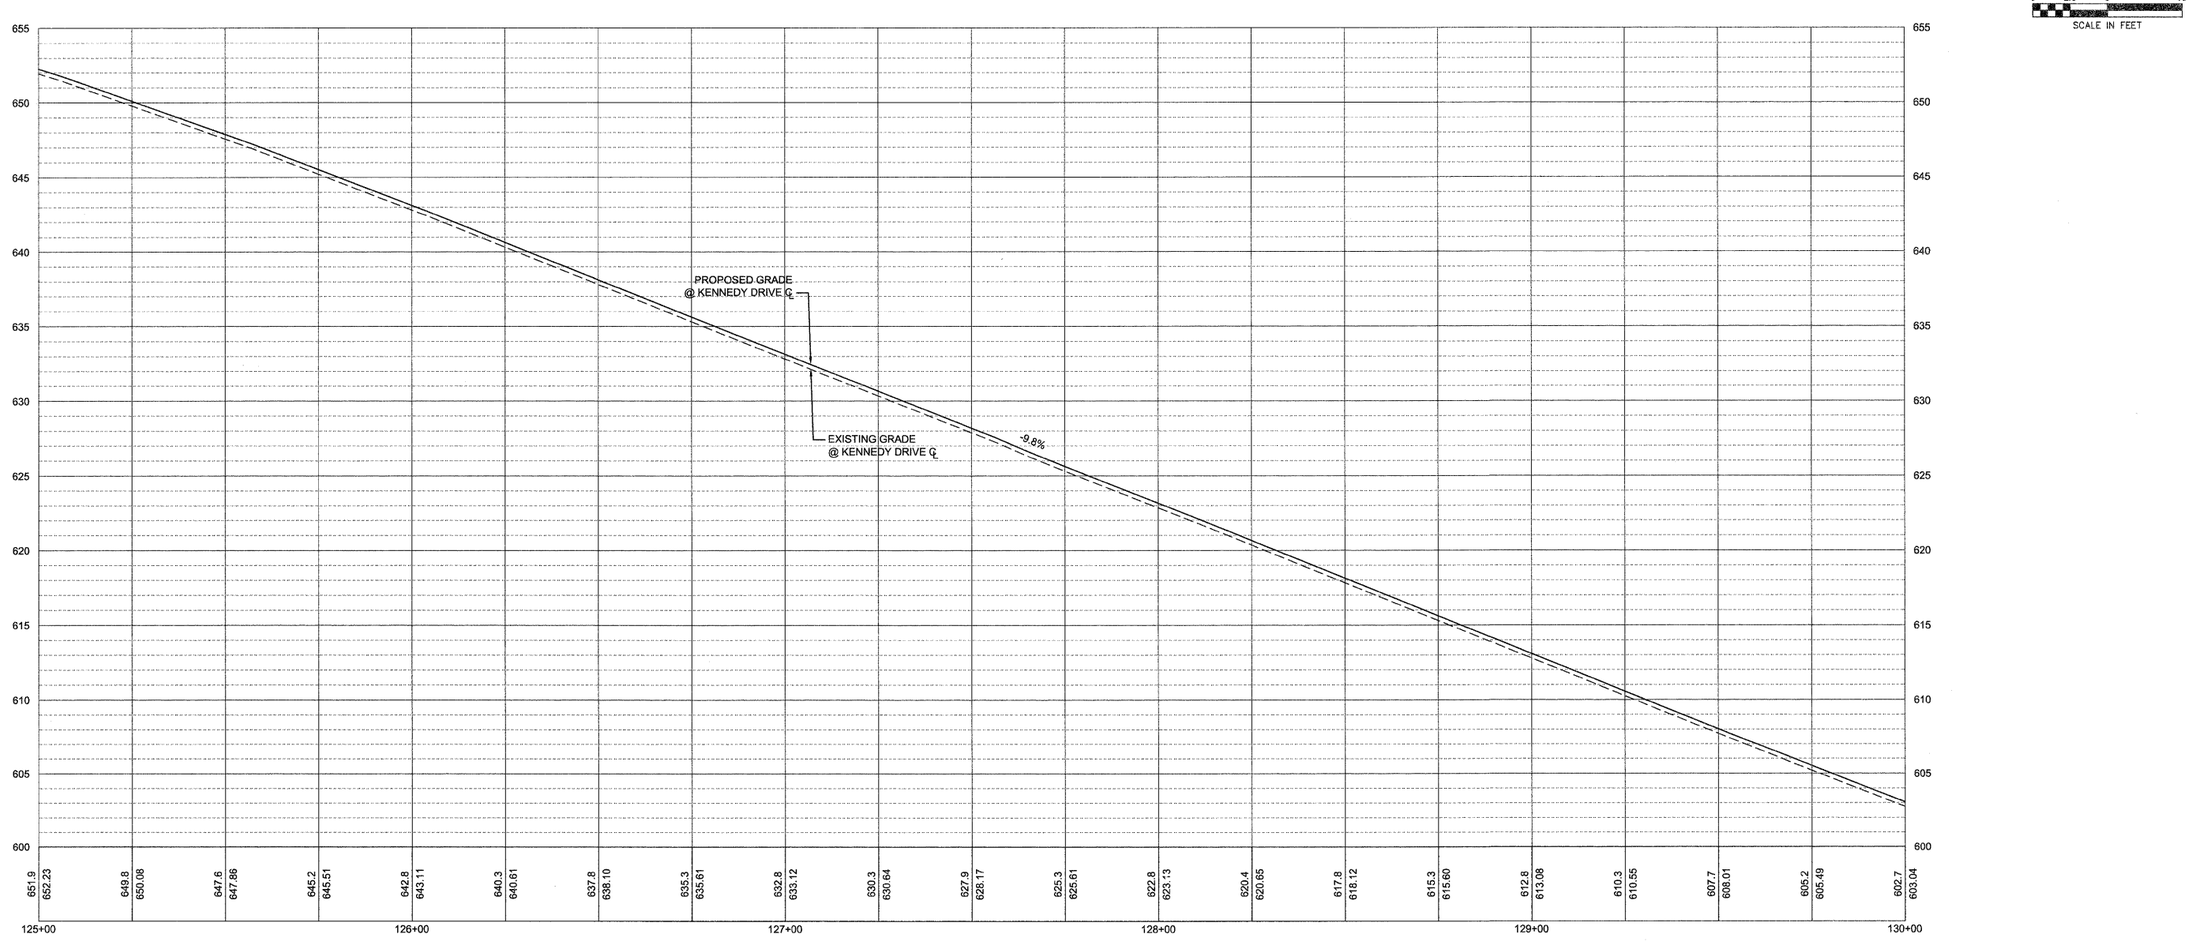

FILE NAME = P:\Projects\MO\3113712\Dwg	USER NAME =	DESIGNED — RAM	REVISED —	STATE OF ILLINOIS DEPARTMENT OF TRANSPORTATION	PLAN AND PROFILE
		DRAWN — LJJ	REVISED —		
	PLOT SCALE =	CHECKED — PRL	REVISED —		
	PLOT DATE =	DATE — 13APR2012	REVISED —		SCALE: SHEET 17 OF 18 SHEETS STA. 125+00 TO STA. 130+00

F.A.U. RTE.	SECTION	COUNTY	TOTAL SHEETS	SHEET NO.
5849	II-00151-00-RS	ROCK ISLAND	75	29
		CONTRACT NO. 85558		
	ILLINOIS FED. AID PROJECT			