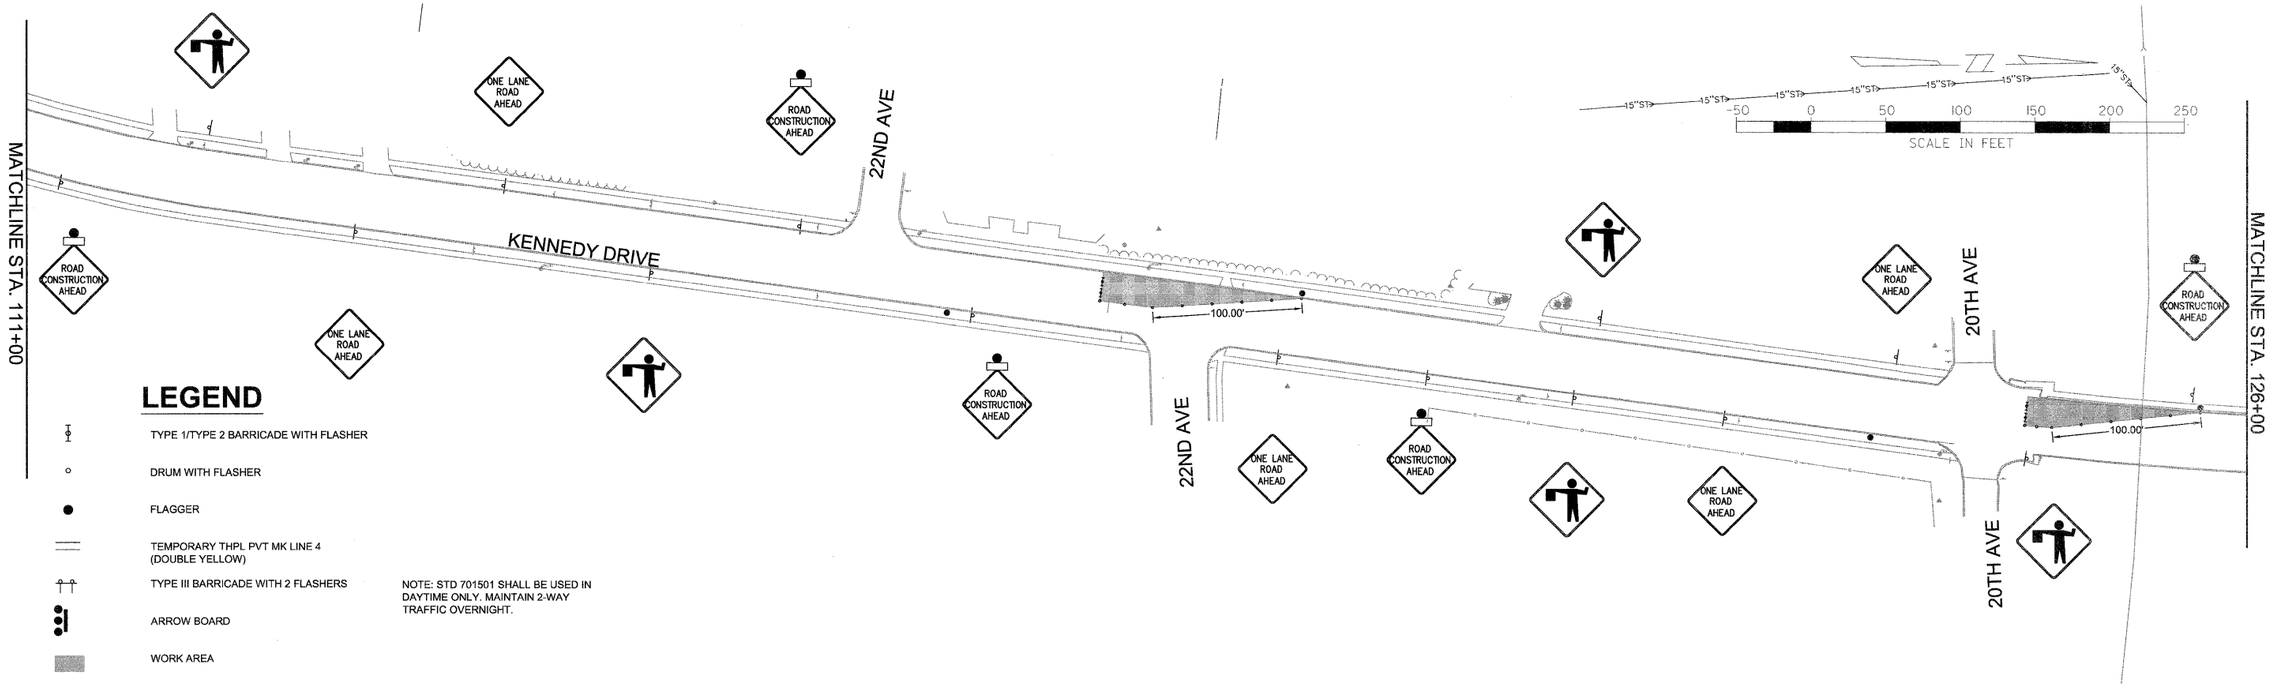

LEGEND

- TYPE 1/TYPE 2 BARRICADE WITH FLASHER
- DRUM WITH FLASHER
- FLAGGER
- TEMPORARY THPL PVT MK LINE 4 (DOUBLE YELLOW)
- TYPE III BARRICADE WITH 2 FLASHERS
- ARROW BOARD
- WORK AREA

NOTE: STD 701501 SHALL BE USED IN DAYTIME ONLY. MAINTAIN 2-WAY TRAFFIC OVERNIGHT.

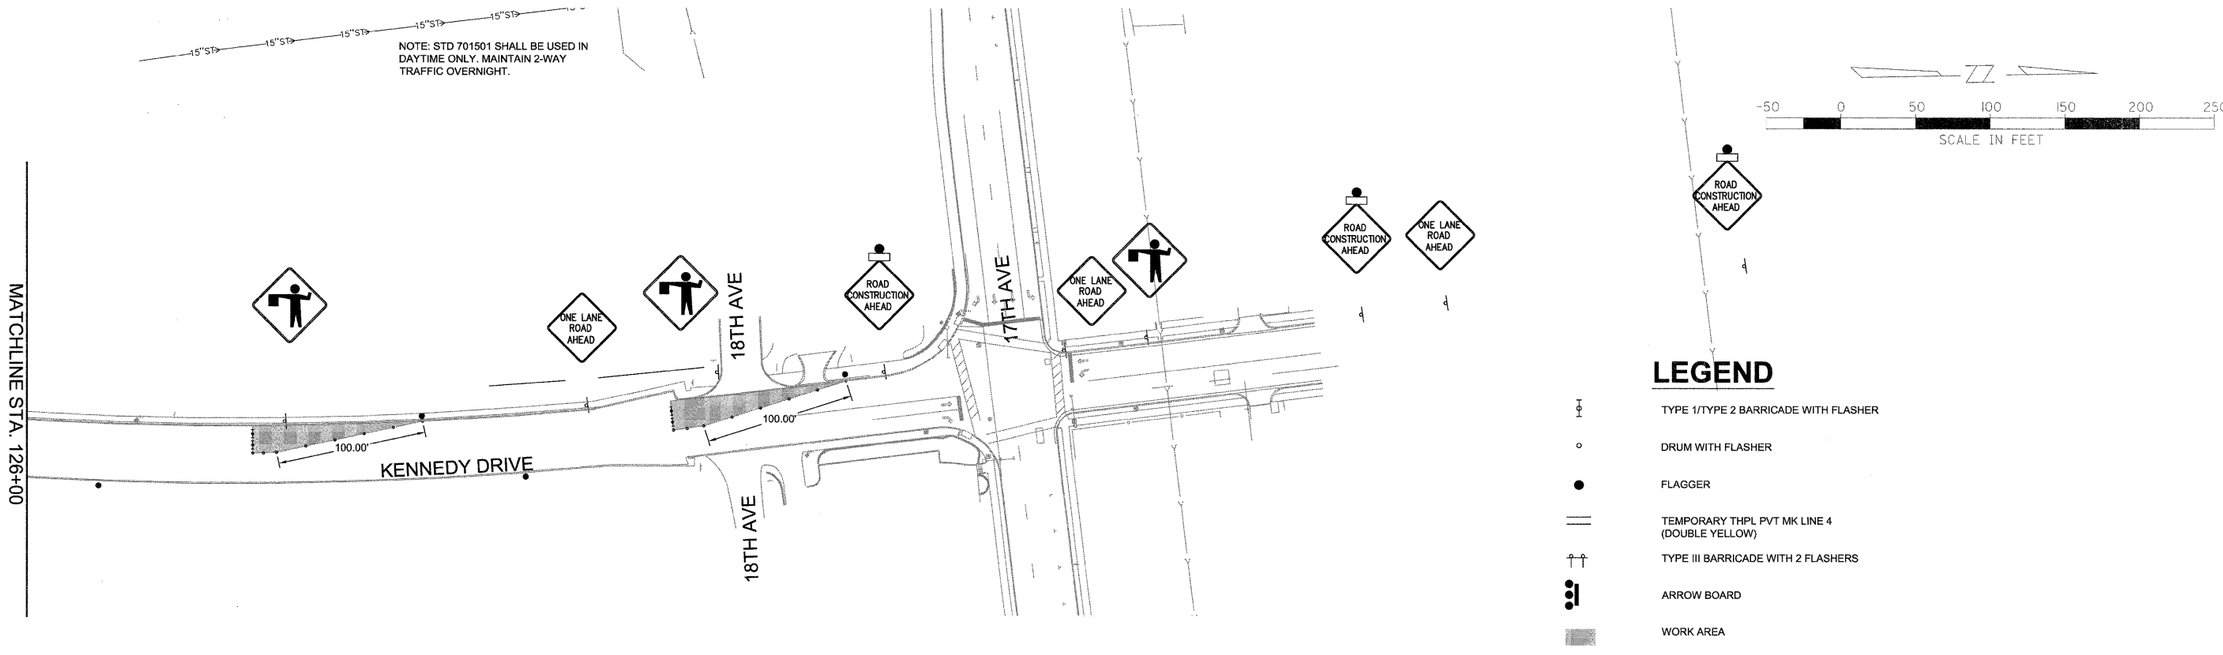

LEGEND

- TYPE 1/TYPE 2 BARRICADE WITH FLASHER
- DRUM WITH FLASHER
- FLAGGER
- TEMPORARY THPL PVT MK LINE 4 (DOUBLE YELLOW)
- TYPE III BARRICADE WITH 2 FLASHERS
- ARROW BOARD
- WORK AREA

FILE NAME = P:\Projects\MO\3113710\Dwg	USER NAME =	DESIGNED — PRL	REVISED —
		DRAWN — PRL	REVISED —
	PLOT SCALE =	CHECKED — PRL	REVISED —
	PLOT DATE =	DATE — 17APR2012	REVISED —

STATE OF ILLINOIS
DEPARTMENT OF TRANSPORTATION

TRAFFIC CONTROL
STAGE 1B

SCALE: | SHEET 4 OF 23 SHEETS | STA. | TO STA.

F.A.U. RTE.	SECTION	COUNTY	TOTAL SHEETS	SHEET NO.
5849	11-00151-00-RS	ROCK ISLAND	75	34
		CONTRACT NO. 85558		
	ILLINOIS FED. AID PROJECT			