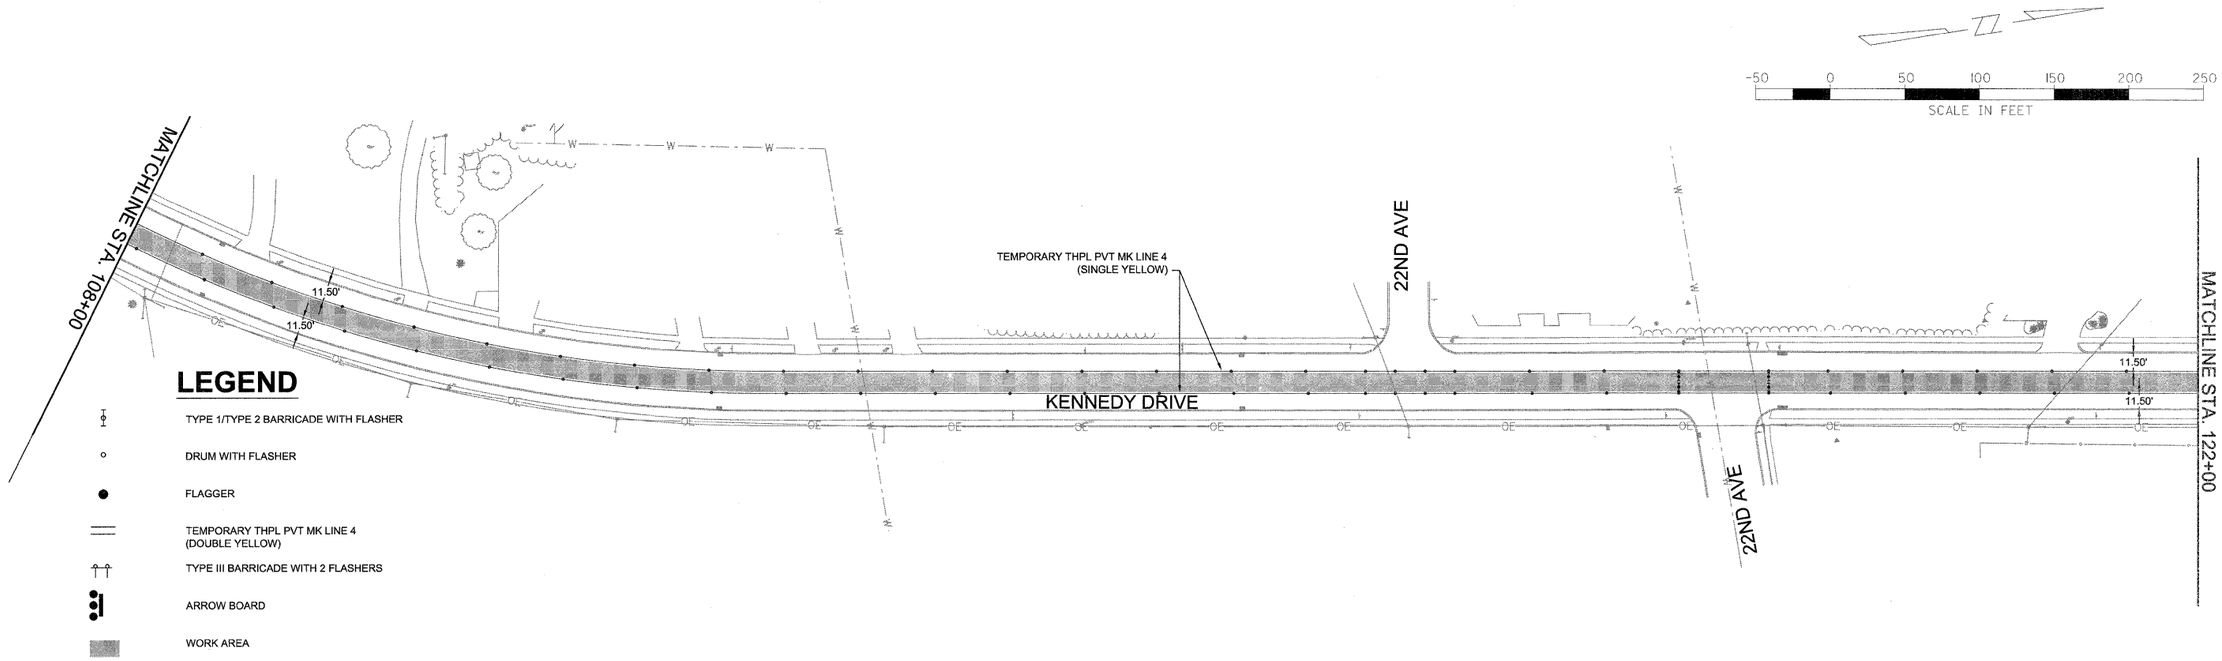

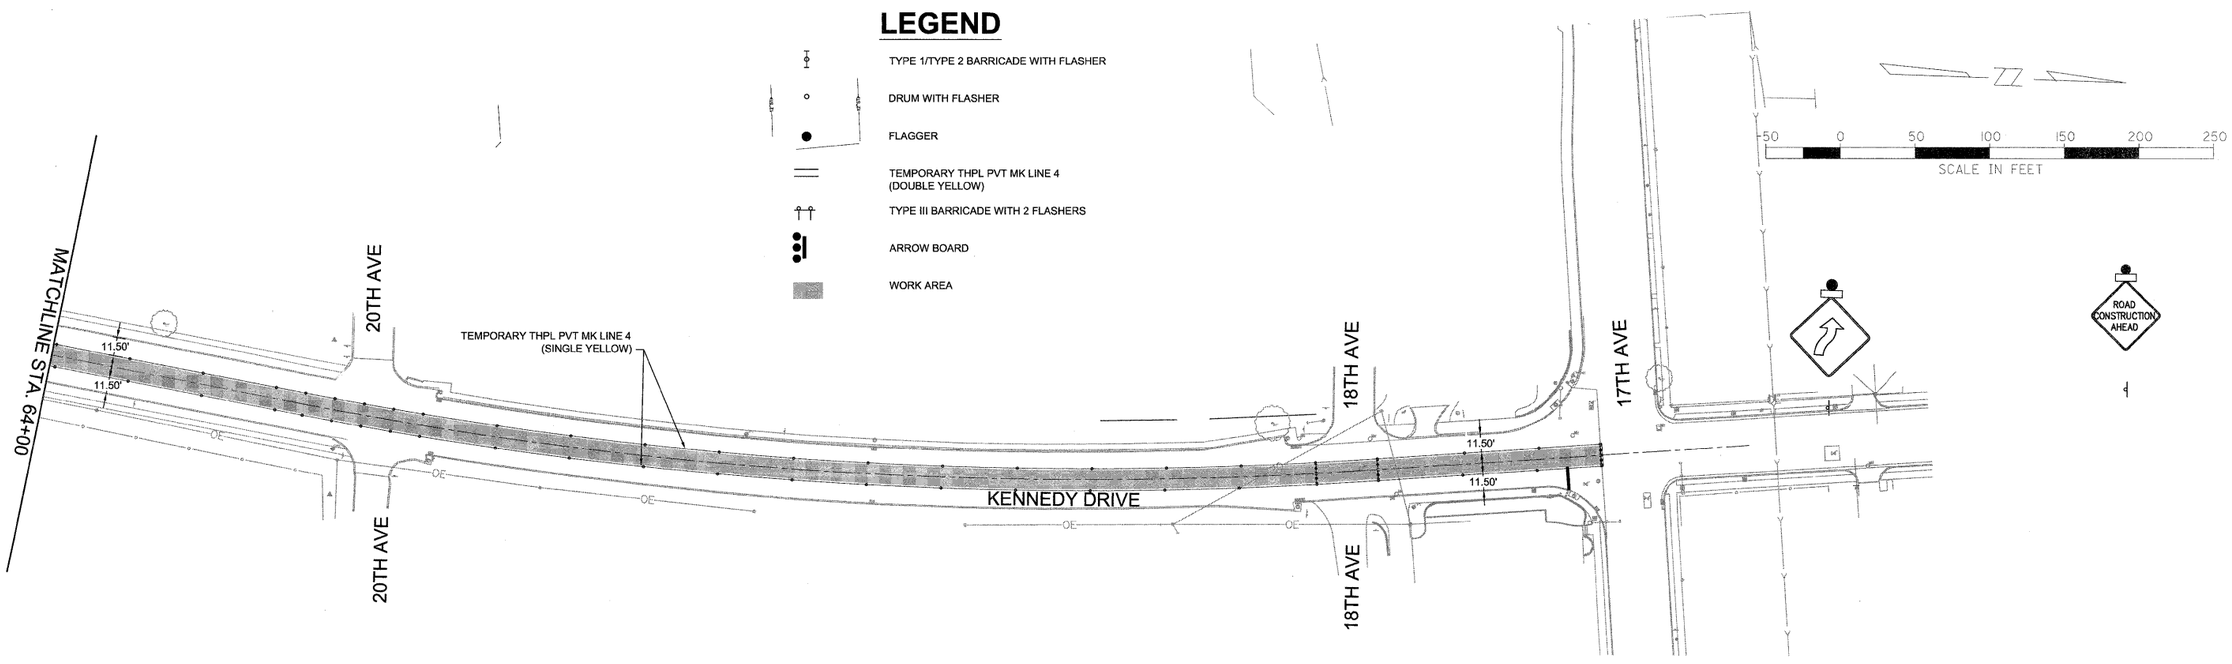

FILE NAME = P:\Projects\MD\3113710\Dwg	USER NAME = LJJ	DESIGNED — PRL	REVISED —
		DRAWN — PRL	REVISED —
	PLOT SCALE = 50.0000 '/ IN.	CHECKED — PRL	REVISED —
	PLOT DATE = 3/19/2012	DATE — 17APR2012	REVISED —

STATE OF ILLINOIS
DEPARTMENT OF TRANSPORTATION

TRAFFIC CONTROL
STAGE 4

SCALE: | SHEET 20 OF 23 SHEETS | STA. | TO STA.

F.A.U. RTE.	SECTION	COUNTY	TOTAL SHEETS	SHEET NO.
5849	II-00151-00-RS	ROCK ISLAND	75	50
		CONTRACT NO. 85558		
		ILLINOIS	FED. AID PROJECT	