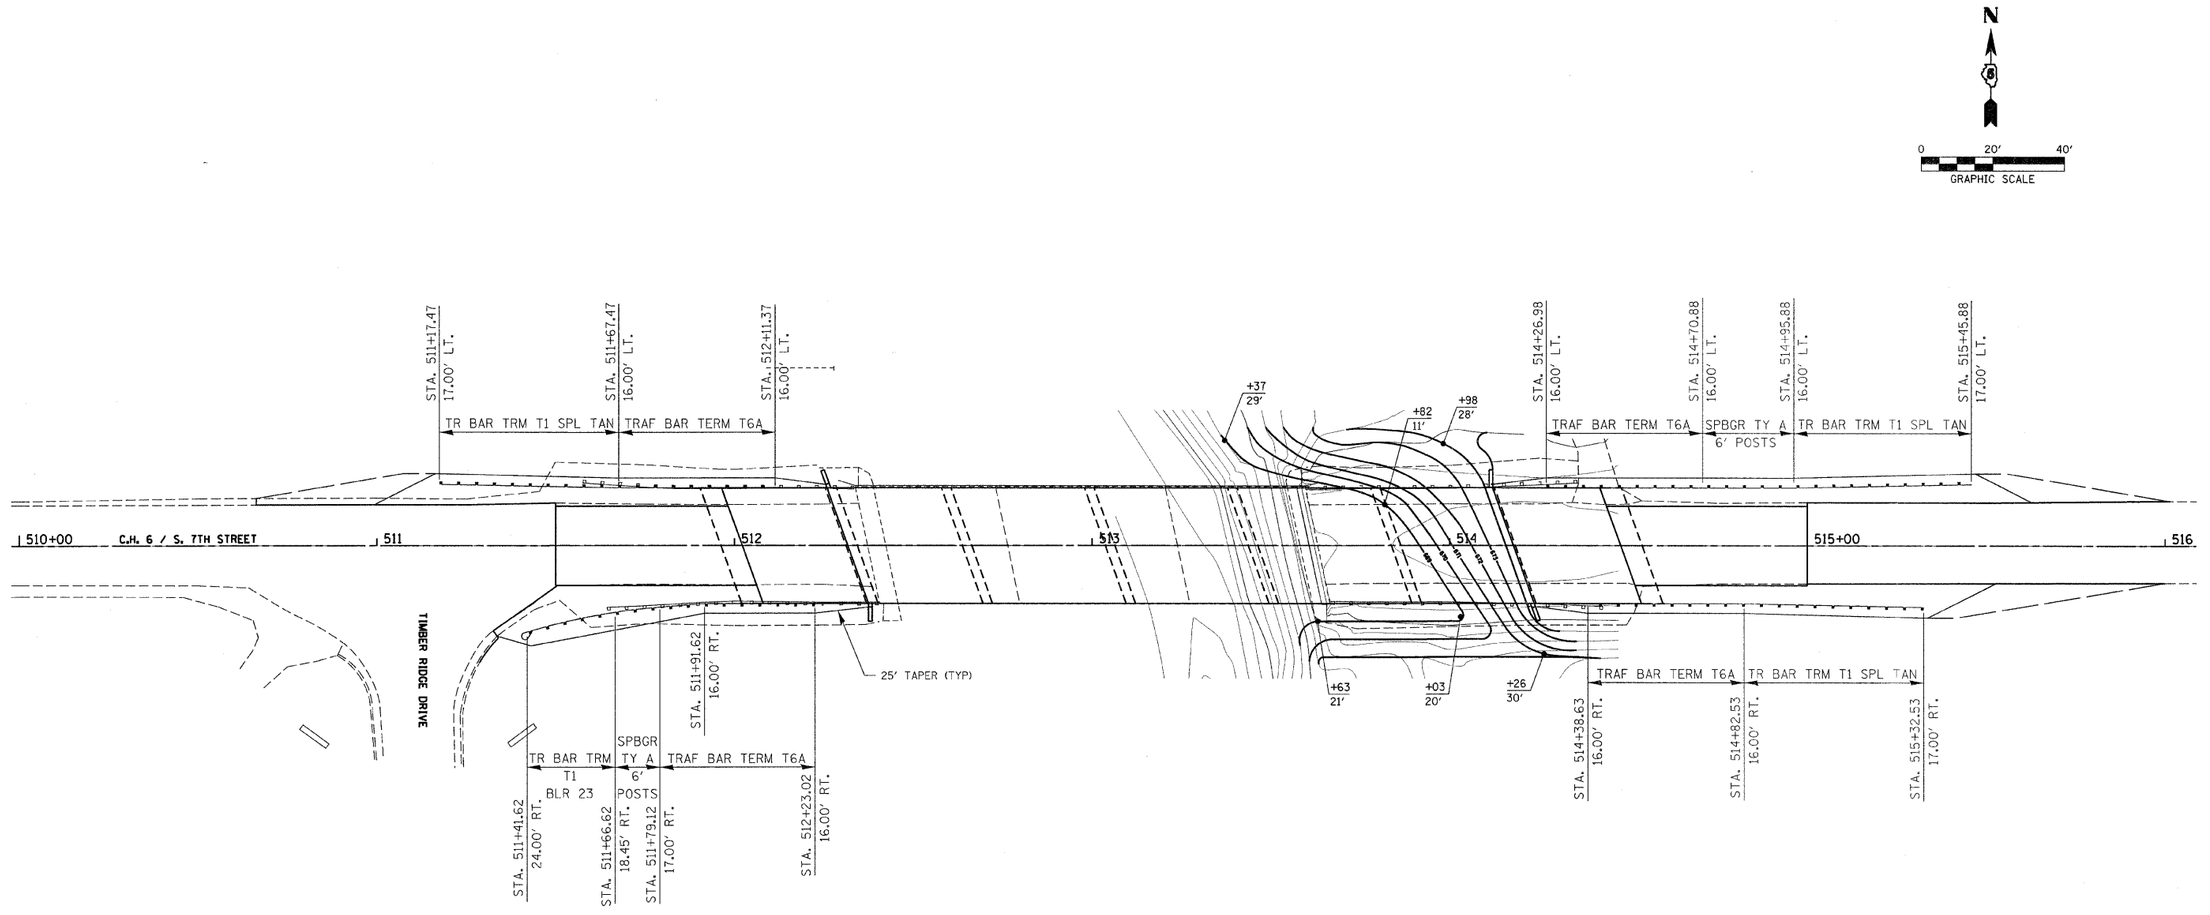

FILE NAME = 120191-sht-guardrail.dgn	USER NAME =	DESIGNED - J.W.F.	REVISED -
HAMPTON, LENZINI AND RENWICK, INC. 3065 STEVENSON DRIVE, SUITE 201 SPRINGFIELD, ILLINOIS 62703 ILLINOIS PROFESSIONAL DESIGN FIRM LB/PE/SE CORP. 184.000959		DRAWN - T.W.K.	REVISED -
	PLOT SCALE =	CHECKED - S.W.M.	REVISED -
	PLOT DATE = 2/14/2012	DATE - 02/13/12	REVISED -

STATE OF ILLINOIS
LIVINGSTON COUNTY HIGHWAY DEPARTMENT

GUARDRAIL AND GRADING LAYOUT
C.H. 6 / S. 7TH STREET

SCALE: | SHEET NO. OF SHEETS | STA. | TO STA.

F.A.S.	SECTION	COUNTY	TOTAL SHEETS	SHEET NO.
351	08-00145-05-BR	LIVINGSTON	29	7
SOUTH 7TH STREET		CONTRACT NO. 87494		
ILLINOIS	FED. AID PROJECT			