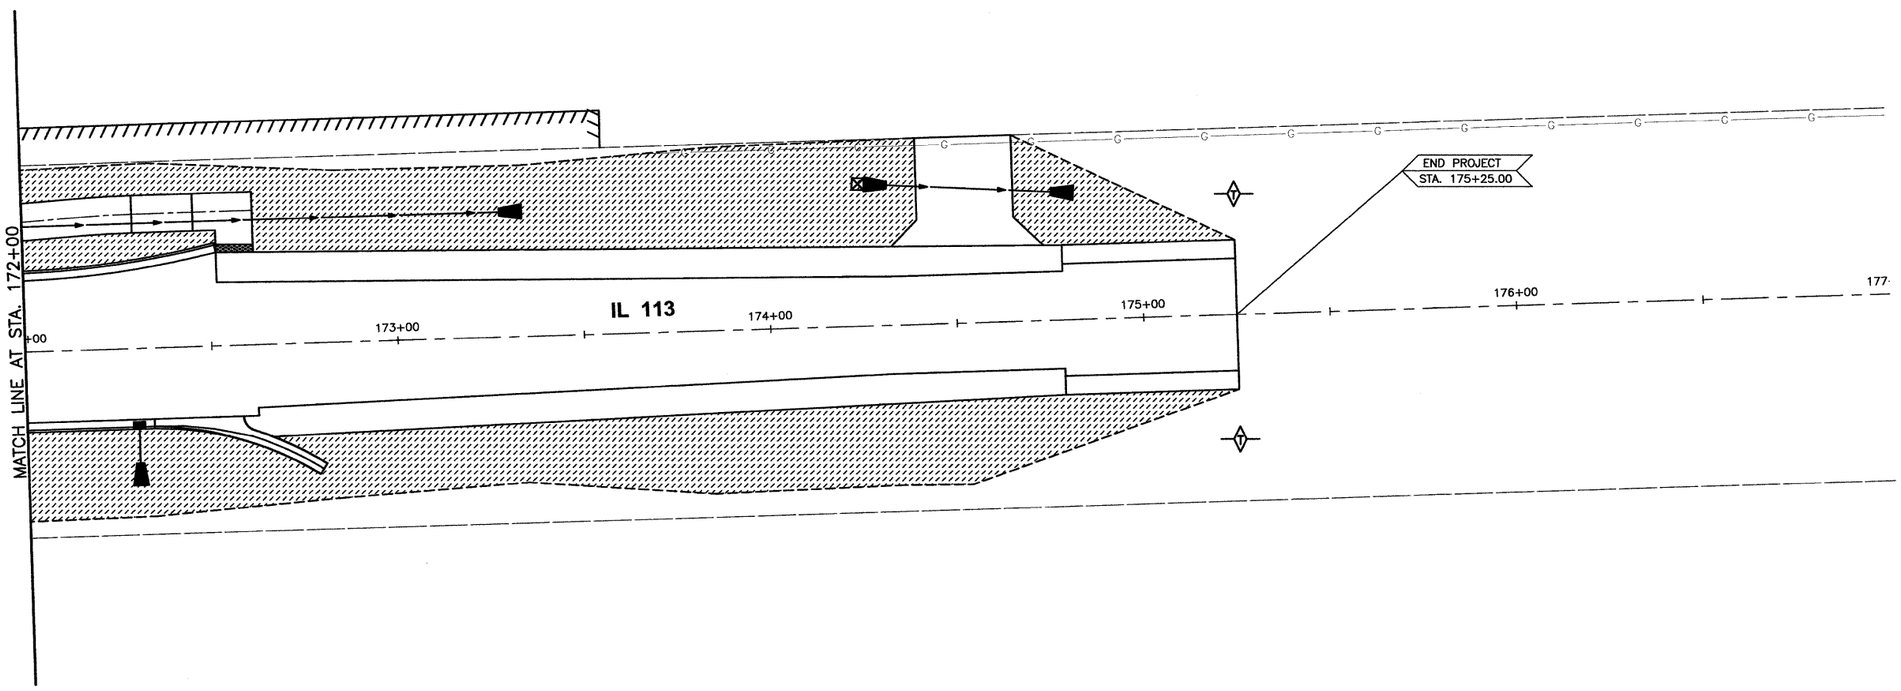

GRAPHIC SCALE
0 10 20
(IN FEET)

N

SEEDING CLASS 2A
MULCH METHOD 2

SEEDING CLASS 4
EROSION CONTROL BLANKET

SODDING SALT TOLERANT

STONE RIPRAP CLASS A4

PERIMETER EROSION CONTROL BARRIER

TEMPORARY DITCH CHECK

INLET AND PIPE PROTECTION

CONTRACT NO. 87520

DRAWN BY: NV	REVISIONS			
CHECKED BY: JKC	LEVEL	BY	DATE	DESCRIPTION
DATE: 02/12				

CHAMLIN & ASSOCIATES

PERU MORRIS
ILLINOIS

FAS 301 / FAU 383
SECTION 11-00007-00-WR
VILLAGE OF DIAMOND
GRUNDY AND WILL COUNTIES

EROSION AND SEDIMENT CONTROL PLANS - IL 113
STA. 172+00 TO STA. 177+00

CONSTRUCTION PLANS

CURRENT AS OF: 02/12

SCALE: AS NOTED | SHEET 36

FILE NO.: 66022.01 Y– | OF 96

CHAMLIN & ASSOCIATES, INC. © 2011
Drawing Name: G:\Users\S\66022-01-Diamond-Will-Road-&-IL-113-Env-Survey\CAD\C3D\PLANS-EXTENDED\036-EROS-172-177.dwg Last Modified: Mar 27, 2012 - 3:42pm Plotted on: Mar 28, 2012 - 9:06am by: nancis