SIGN SCHEDULE			
LOCATION	SIGN PANEL - TYPE 1 SQ. FT.	WOOD SIGN SUPPORT FOOT	RELOCATE SIGN PANEL - TYPE 1 SQ. FT.
MAINLINE			
STA. 149+50 LT	11	13.5	
STA. 159+35, LT		15	18
STA. 161+30, RT		15	8
STA. 161+80, RT		14	7.5
STA. 162+30, RT		14	6
STA. 163+20, RT	6	14	
STA. 163+46, LT	6	14	
STA. 168+70, LT & RT	18	108	
STA. 172+65	2	13.5	
STA. 179+33 RT	11	13.5	
WILL ROAD - NORTH			
STA. 200+69, LT		14	6
STA. 203+70, LT		14	6
WILL ROAD - SOUTH			
STA. 95+64.21, LT		14	3
STA. 98+50, LT		14	3
STA. 99+31, RT		14	6
TOTAL	**54**	**305**	**64**

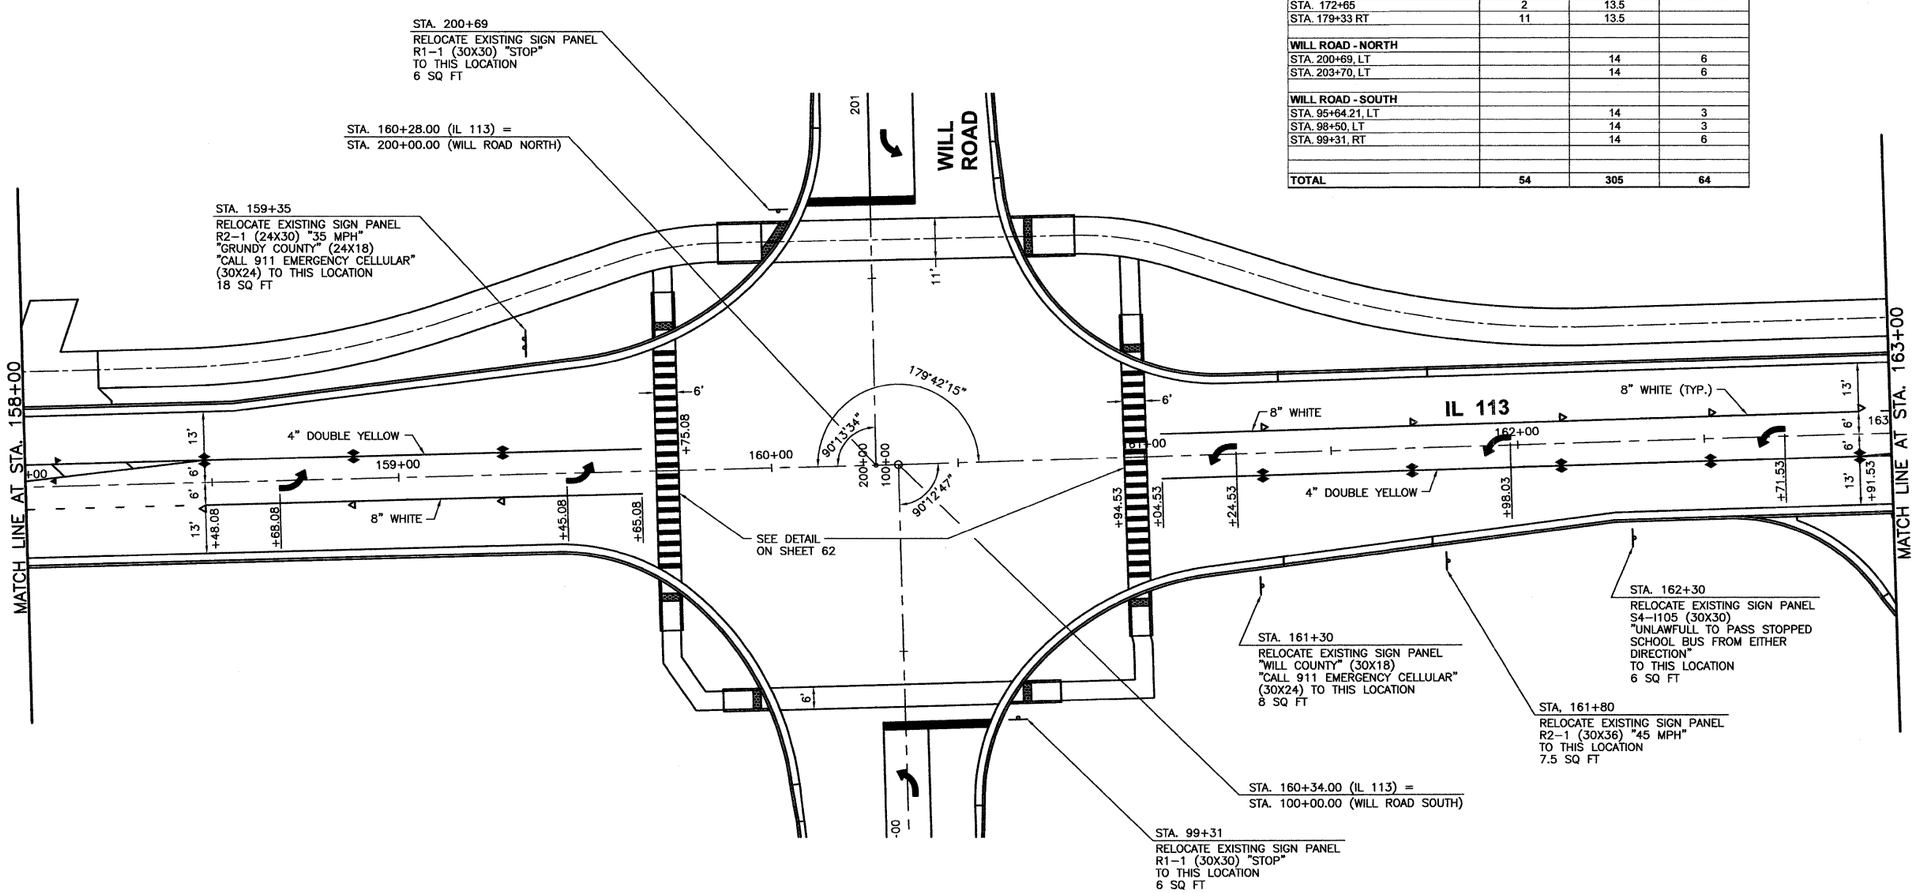

LEGEND

- ONE-WAY AMBER MARKER
- ONE-WAY CRYSTAL MARKER
- TWO-WAY AMBER MARKER
- TRAFFIC SIGN

SEE HIGHWAY STANDARD 781001

CHAMLIN & ASSOCIATES, INC. ©2011
Drawing Name: G:\Users\0\66022-01-Diamond-Will-Road-&-IL-113-Env-Survey\CAD\C3D\PLANS-EXTENDED\046-PMK-158-163.dwg Last Modified: Mar 28, 2012 - 3:33pm Plotted on: Apr 09, 2012 - 4:37pm by nancig

DRAWN BY: NV	REVISIONS			
CHECKED BY: JKC	LEVEL	BY	DATE	DESCRIPTION
DATE: 02/12				

CHAMLIN & ASSOCIATES

PERU MORRIS ILLINOIS

FAS 301 / FAU 383
SECTION 11-00007-00-WR
VILLAGE OF DIAMOND
GRUNDY AND WILL COUNTIES

PAVEMENT MARKING AND SIGN PLANS - IL 113
STA. 158+00 TO STA. 163+00

CONSTRUCTION PLANS

CONTRACT NO. 87520

CURRENT AS OF: 02/12	
SCALE: AS NOTED	SHEET 46
FILE NO.: 66022.01 Y-	OF 96