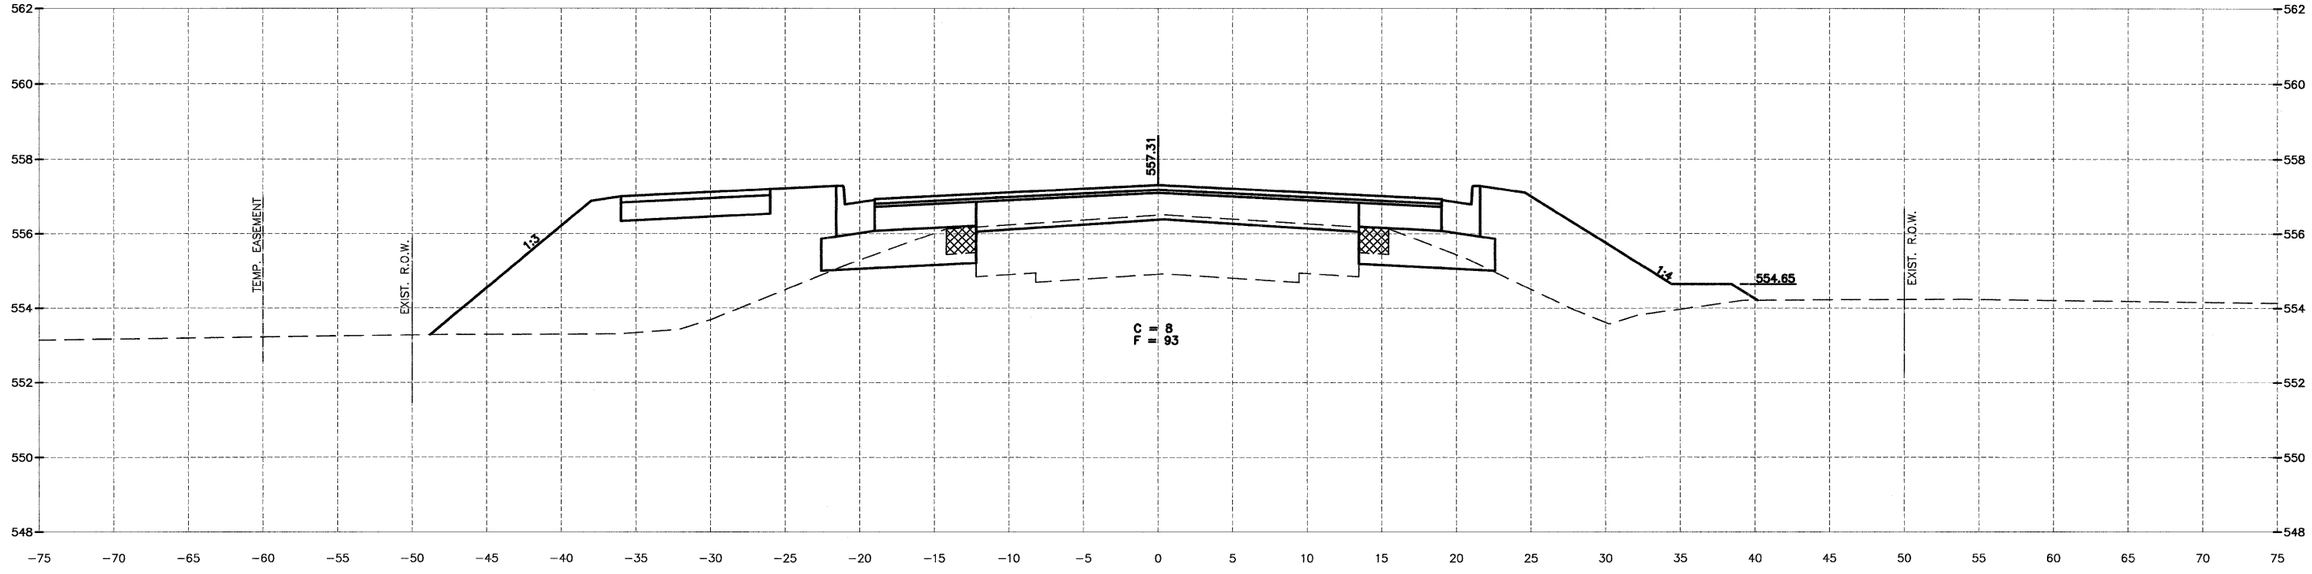

167+84.00

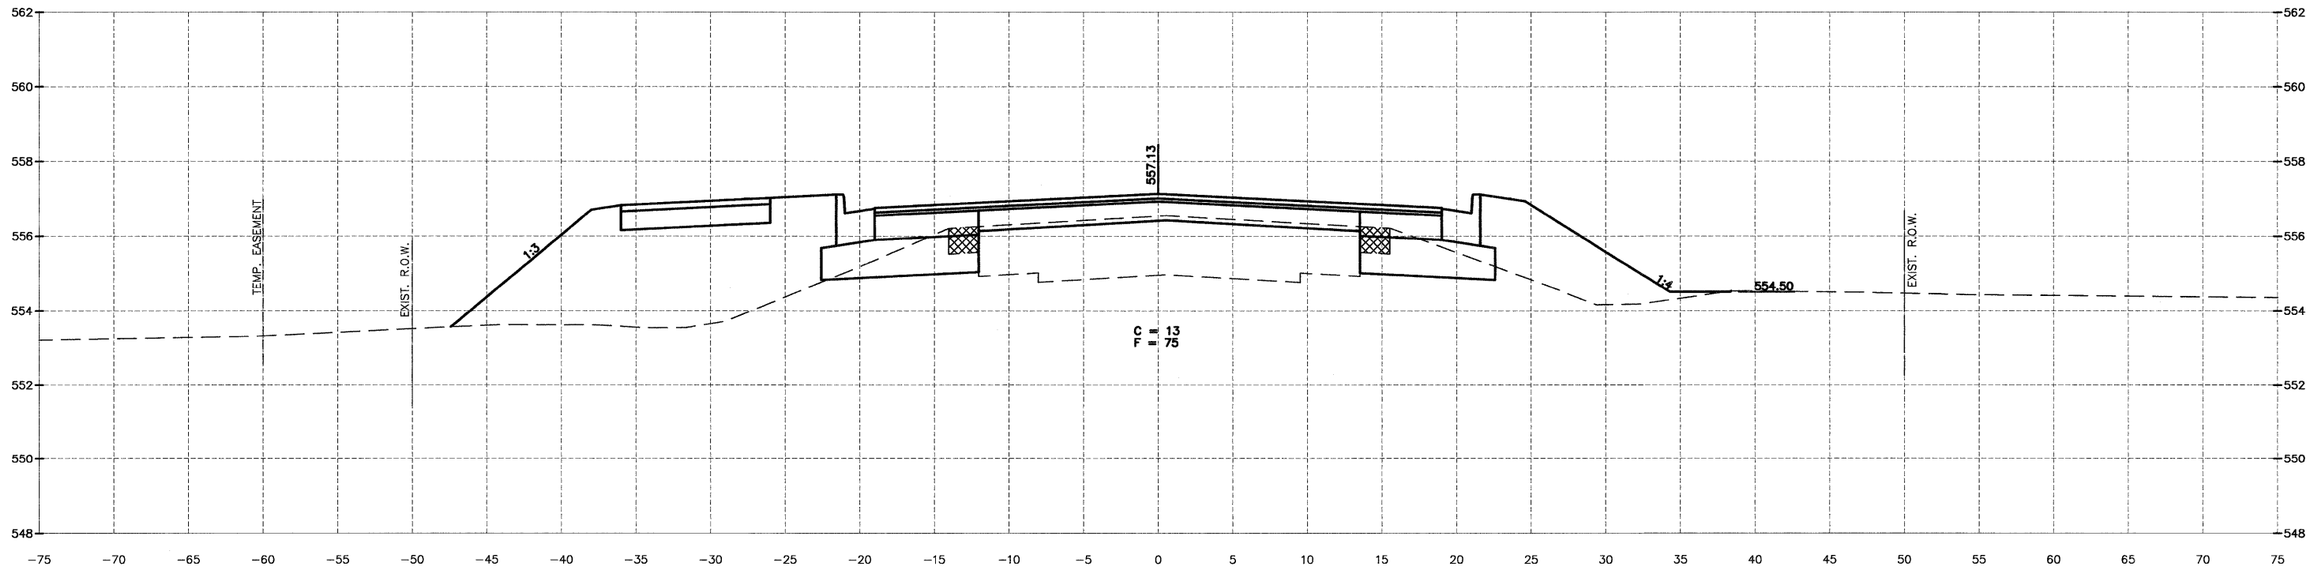

167+34.00

CHAMLIN & ASSOCIATES, INC. © 2011
Drawing Name: G:\Users\66022-JJ-Diamond-Will-Road-&-IL-113-Env-Survey\CAD\C3D\ETOPO 3-15-11.dwg Last Modified: Mar 28, 2012 - 8:38am Plotted on: Mar 29, 2012 - 10:12am by: mmick

DRAWN BY: NV	REVISIONS			
CHECKED BY: JKC	LEVEL	BY	DATE	DESCRIPTION
DATE: 02/12				

CHAMLIN & ASSOCIATES

PERU MORRIS
ILLINOIS

FAS 301 / FAU 383
SECTION 11-00007-00-WR
VILLAGE OF DIAMOND
GRUNDY AND WILL COUNTIES

CROSS SECTION
IL 113

CONSTRUCTION PLANS

CONTRACT NO. 87520

CURRENT AS OF: 02/12	
SCALE: AS NOTED	SHEET 78
FILE NO.: 66022.01 Y-	OF 96