PLAN

SURVEYED	BY
PLOTTED	DATE
ABSENTEE CHECKED	
FIELD CHECKED	
BAL. NOTED	
PLT. OF RW. CHECKED	
CADD FILE NAME	
NOTE BOOK	
NO.	

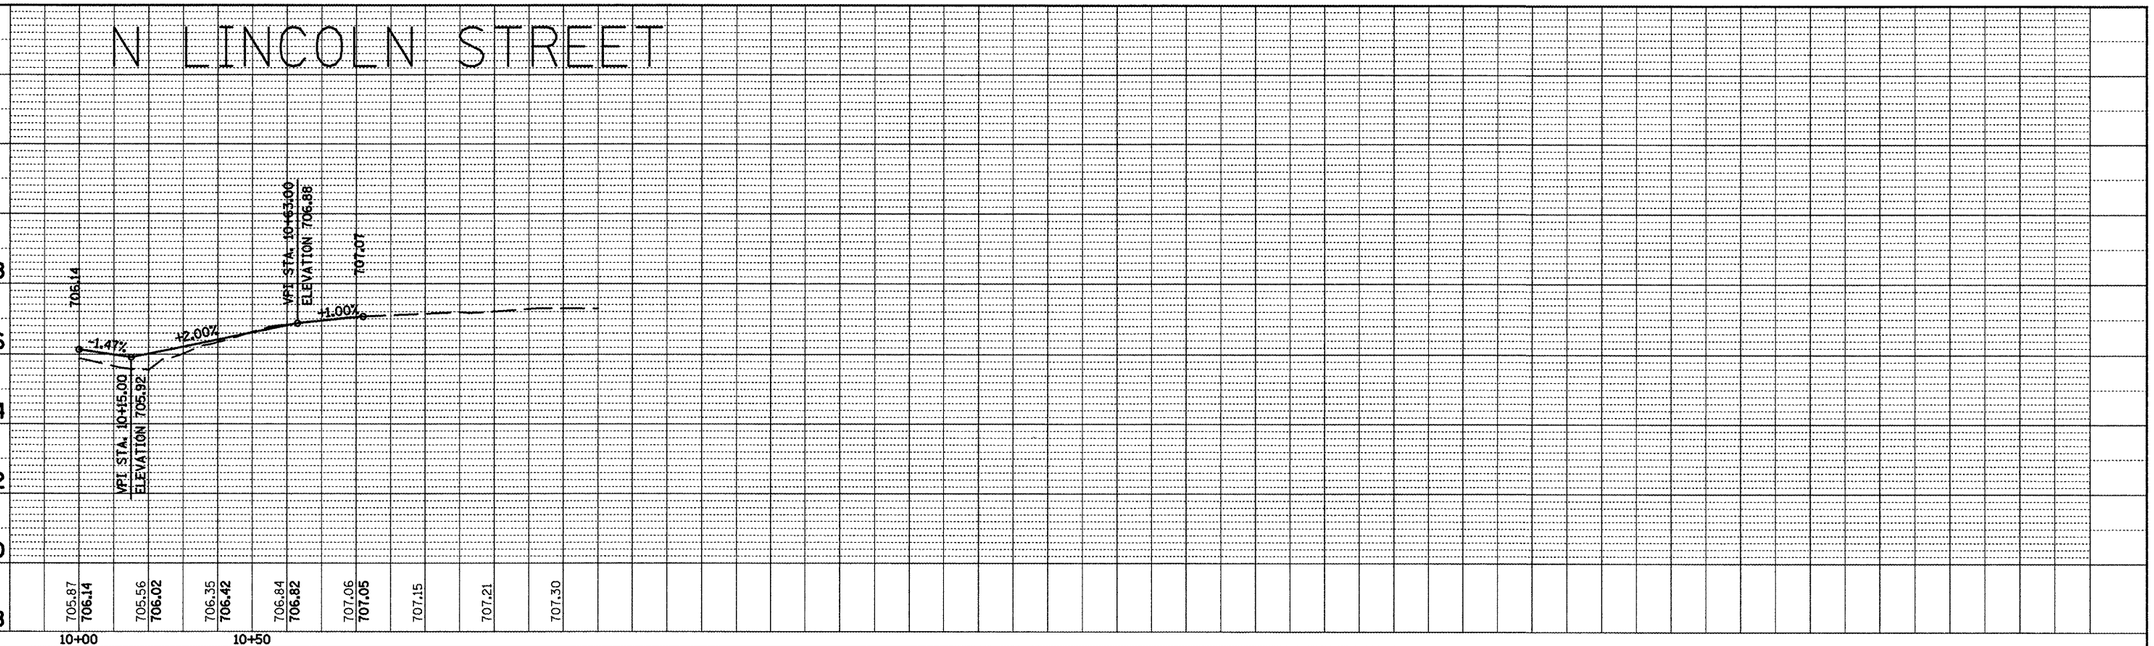

PROFILE

SURVEYED	BY
PLOTTED	DATE
ABSENTEE CHECKED	
FIELD CHECKED	
BAL. NOTED	
STRUCTURE NOTATNS CHKD	
NOTE BOOK	
NO.	

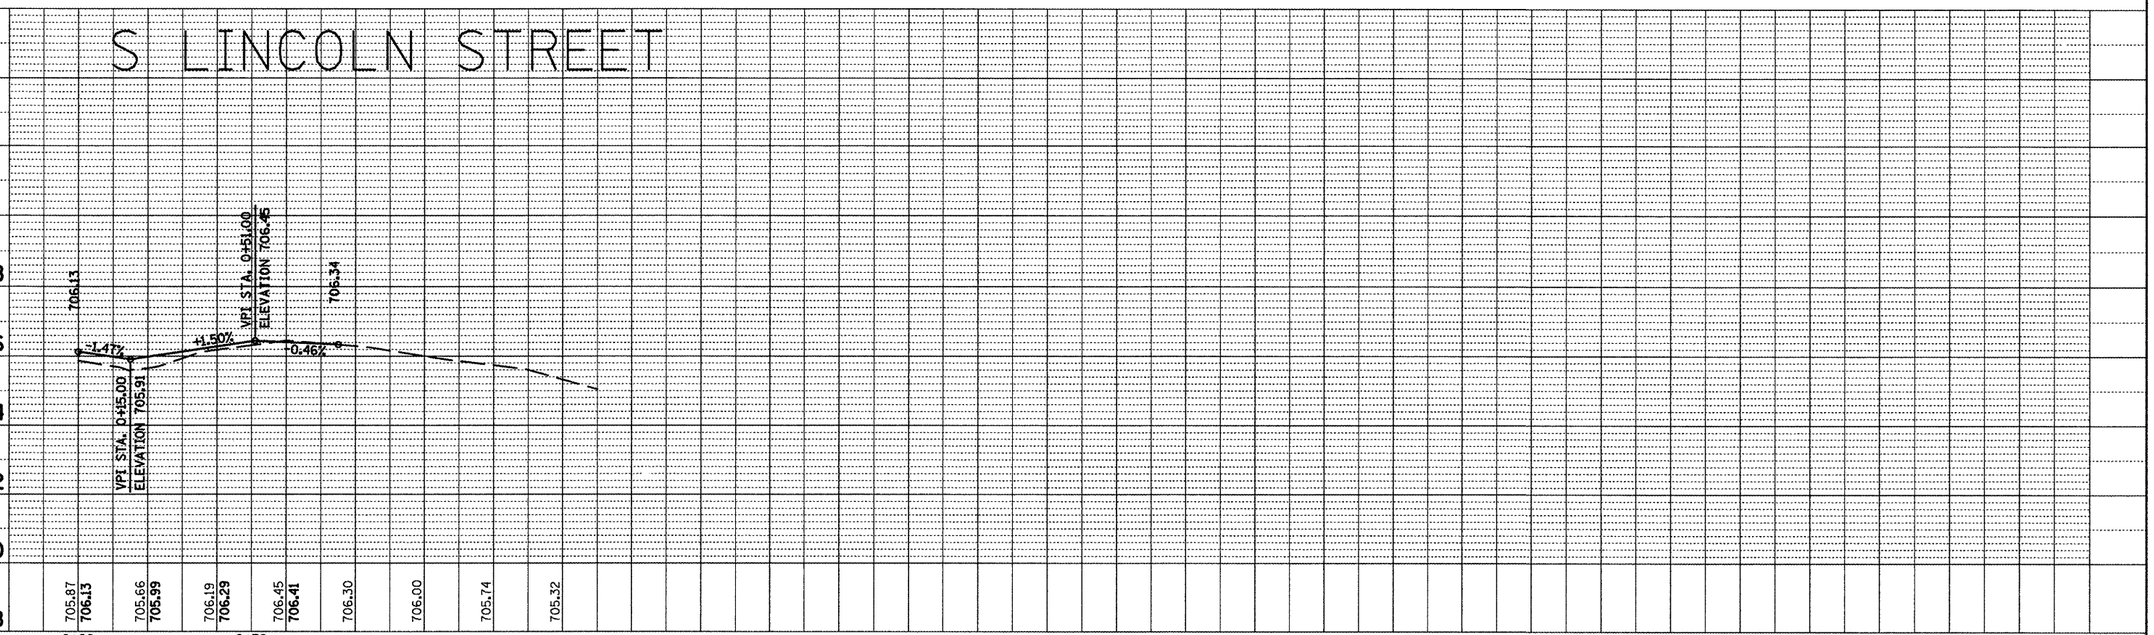

FILE NAME = misc sheets.dgn	USER NAME = horstkj	DESIGNED -	REVISED -
		DRAWN -	REVISED -
	PLOT SCALE = 40.1826 ' / in.	CHECKED -	REVISED -
	PLOT DATE = 3/28/2012	DATE -	REVISED -

STATE OF ILLINOIS
DEPARTMENT OF TRANSPORTATION

SIDEROAD PROFILES

SCALE: | SHEET NO. OF SHEETS | STA. | TO STA.

F.A.P RTE.	SECTION	COUNTY	TOTAL SHEETS	SHEET NO.
317	16W-1, RS-3	FULTON	347	79
		CONTRACT NO. 88795		
		ILLINOIS FED. AID PROJECT		