| PLAN | SURVEYED | BY | DATE |
|---|---|---|---|
| | PLOTTED | | |
| | ABOVE GROUND CHECKED | | |
| | R/T OF WAY CHECKED | | |
| NOTE BOOK | BKM. NOTED | | |
| NO. | STRUCTURE NO'S/ATT'NS CK'ND | | |
| | CADD FILE NAME | | |

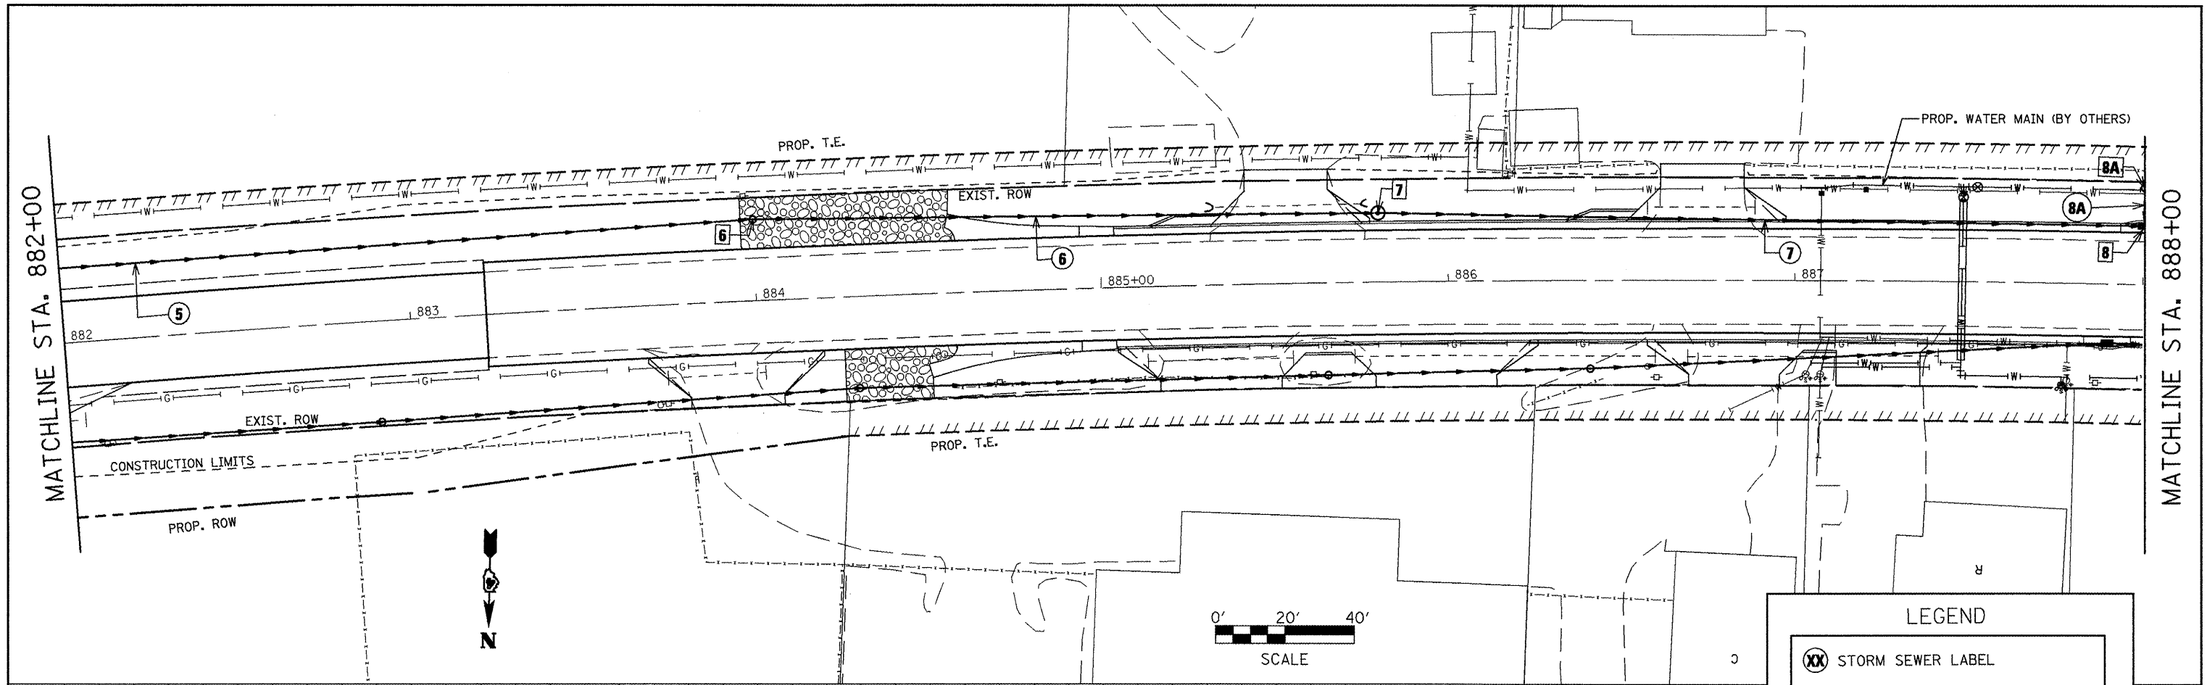


| PROFILE | SURVEYED | BY | DATE |
|---|---|---|---|
| | PLOTTED | | |
| | ABOVE GROUND CHECKED | | |
| | BKM. NOTED | | |
| NOTE BOOK | STRUCTURE NO'S/ATT'NS CK'ND | | |
| NO. | | | |

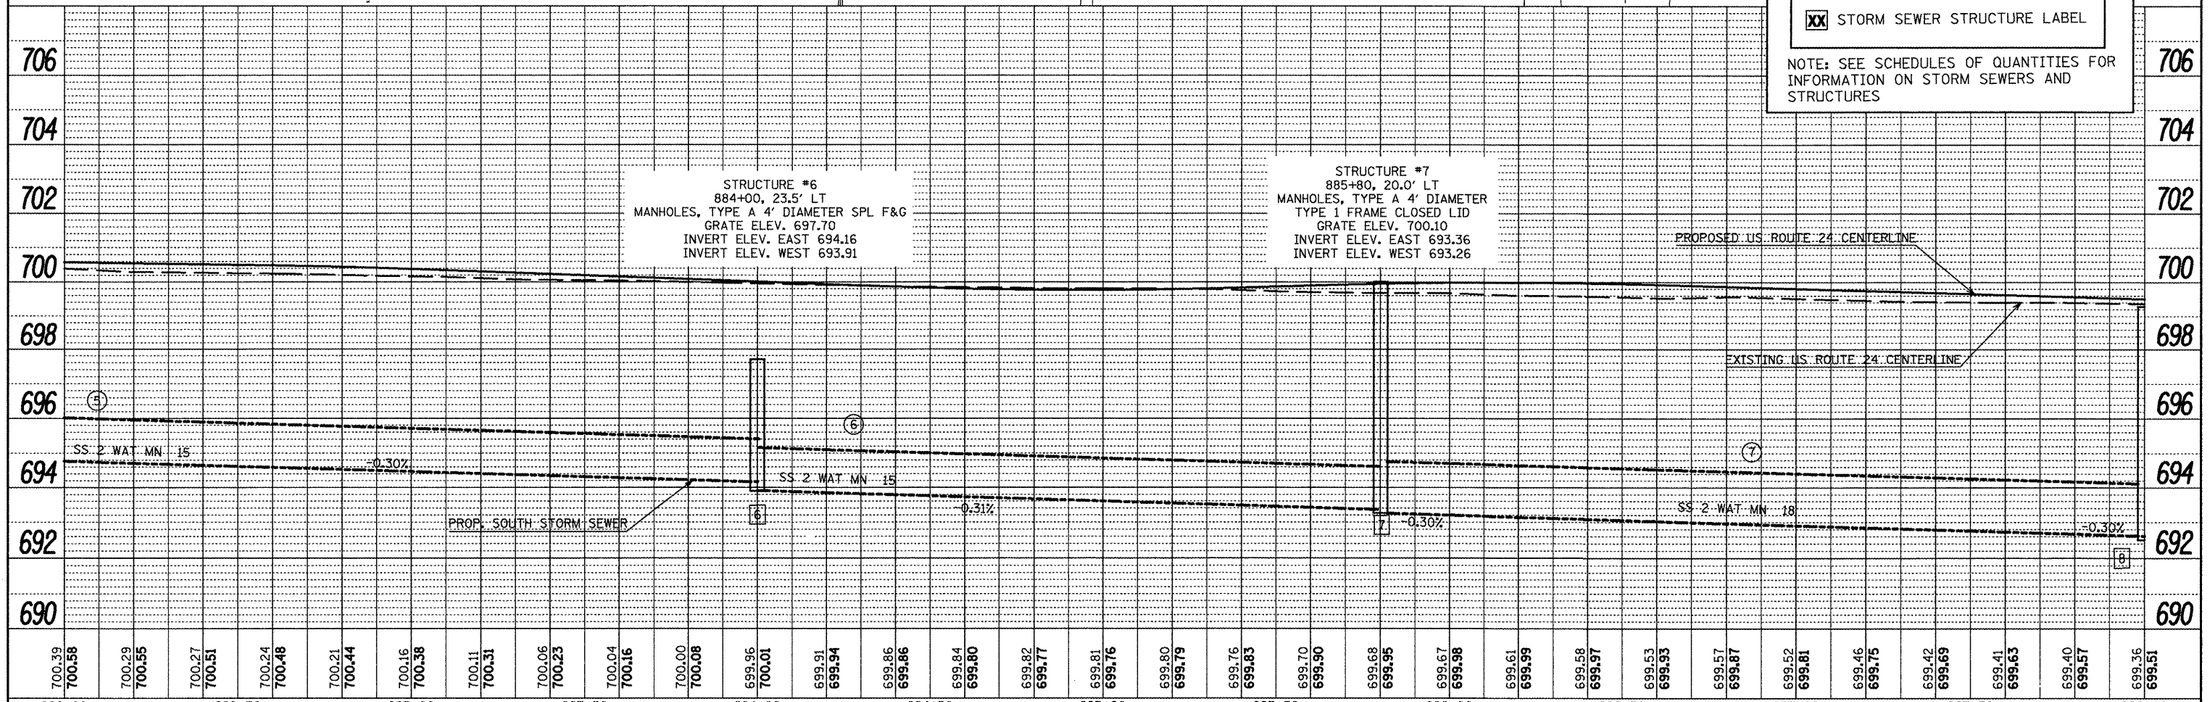


| FILE NAME = plan01.dgn | USER NAME = horstkj | DESIGNED - | REVISED - |
|---|---|---|---|
| | | DRAWN - | REVISED - |
| | PLOT SCALE = 40.1826 ' / in. | CHECKED - | REVISED - |
| | PLOT DATE = 3/20/2012 | DATE - | REVISED - |

**STATE OF ILLINOIS**
**DEPARTMENT OF TRANSPORTATION**

**DRAINAGE AND UTILITIES SHEETS – SOUTH SIDE**

SCALE: | SHEET NO. OF SHEETS | STA. | TO STA.

| F.A.P. RTE. | SECTION | COUNTY | TOTAL SHEETS | SHEET NO. |
|---|---|---|---|---|
| 317 | 16W-1, RS-3 | FULTON | 347 | 116 |
| | | CONTRACT NO. 88795 | | |
| | | ILLINOIS FED. AID PROJECT | | |